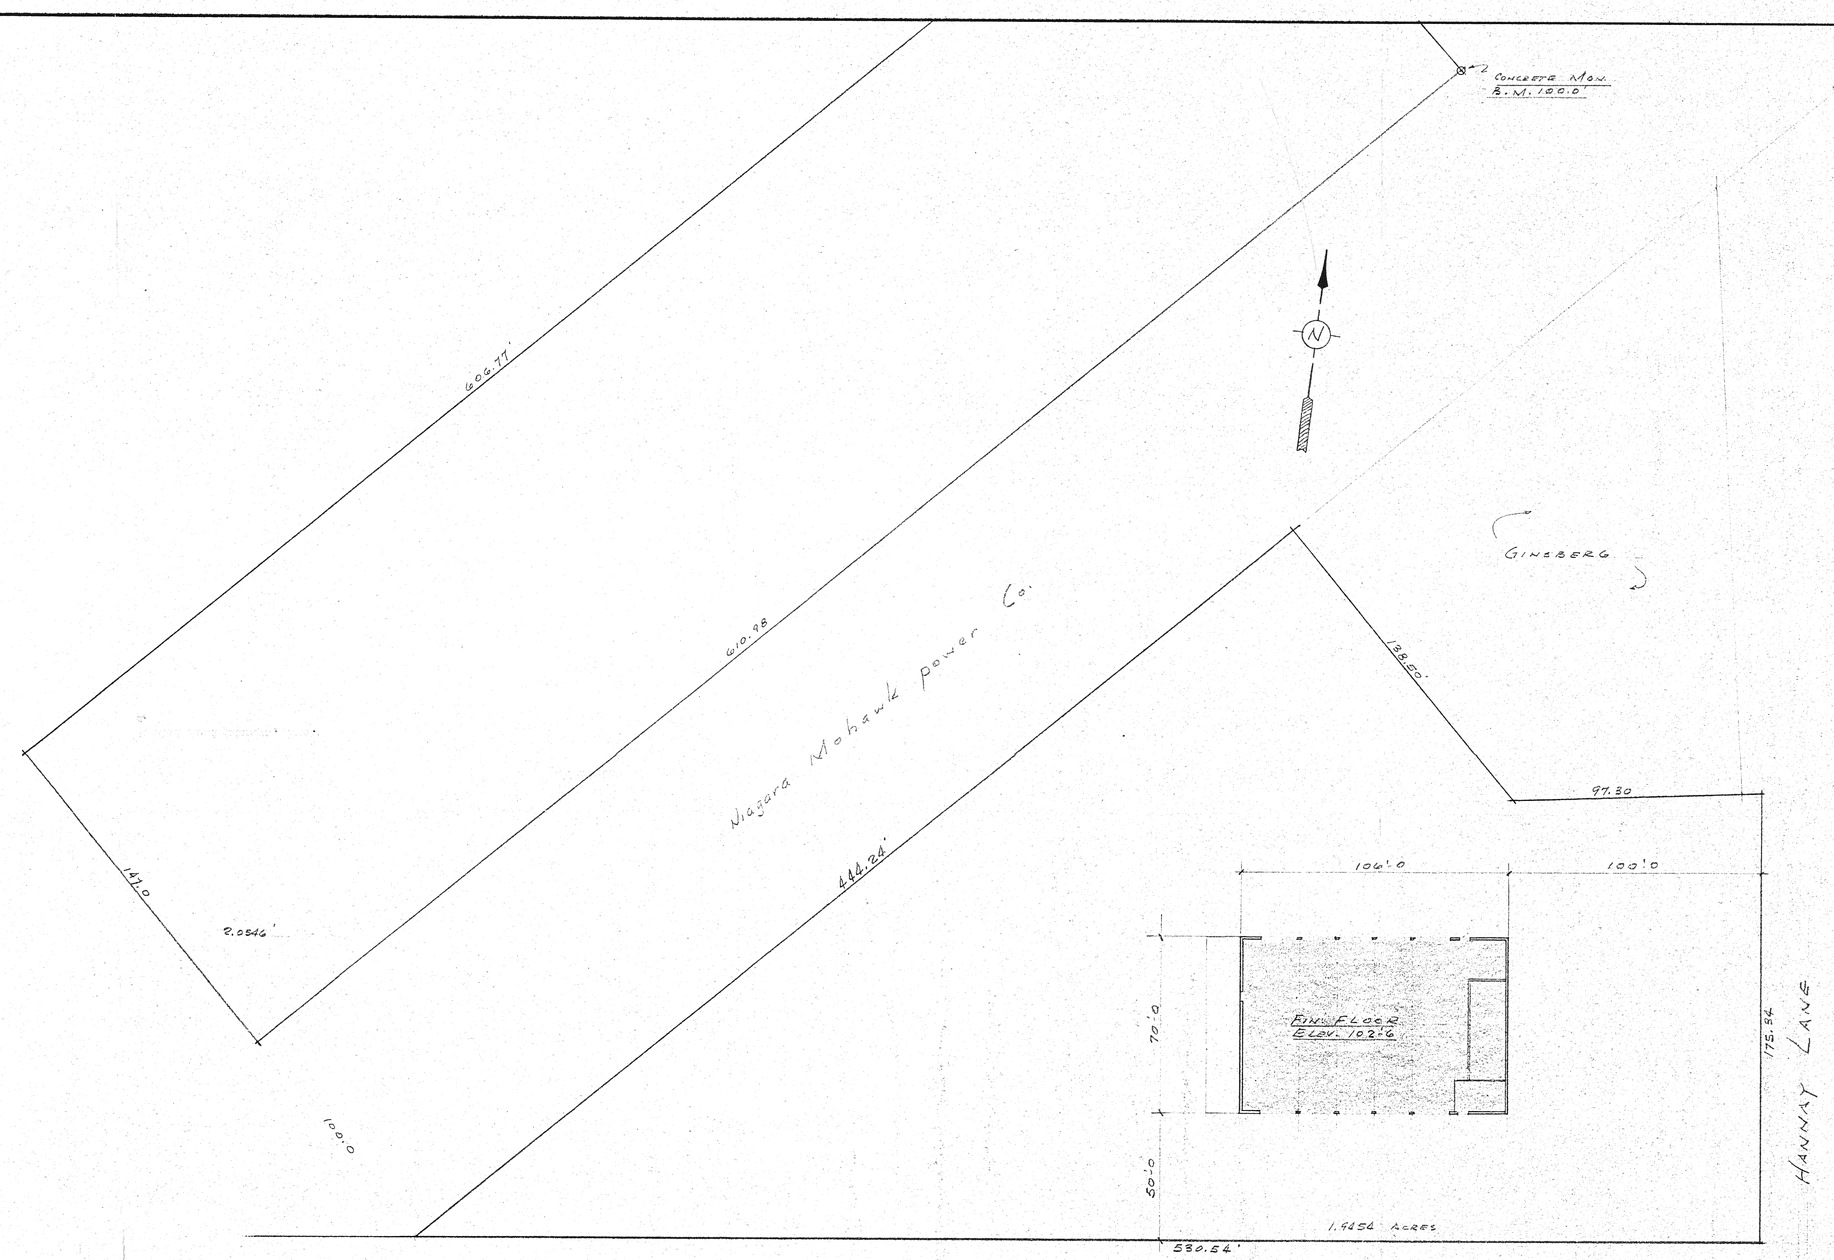

SITE PLAN
SCALE 1" = 30'

APPROVED
DATE: Dec 13 1965
Building Inspector
Town of Bethlehem

REVISIONS	PLOT PLAN BONDED FREIGHTWAYS INC. HANNAY LANE TOWN OF BETHLEHEM	
	SCALE 1" = 30'	WILLIAM M. FORREST CONSULTING ENGINEER 101 KILLIAN DR. SYRACUSE, N. Y.
	DRAWN BY F	SHEET 01
	DATE 12/10/65	
JOB NO.	CONTRACTOR TO VERIFY ALL DIMENSIONS AT SITE.	