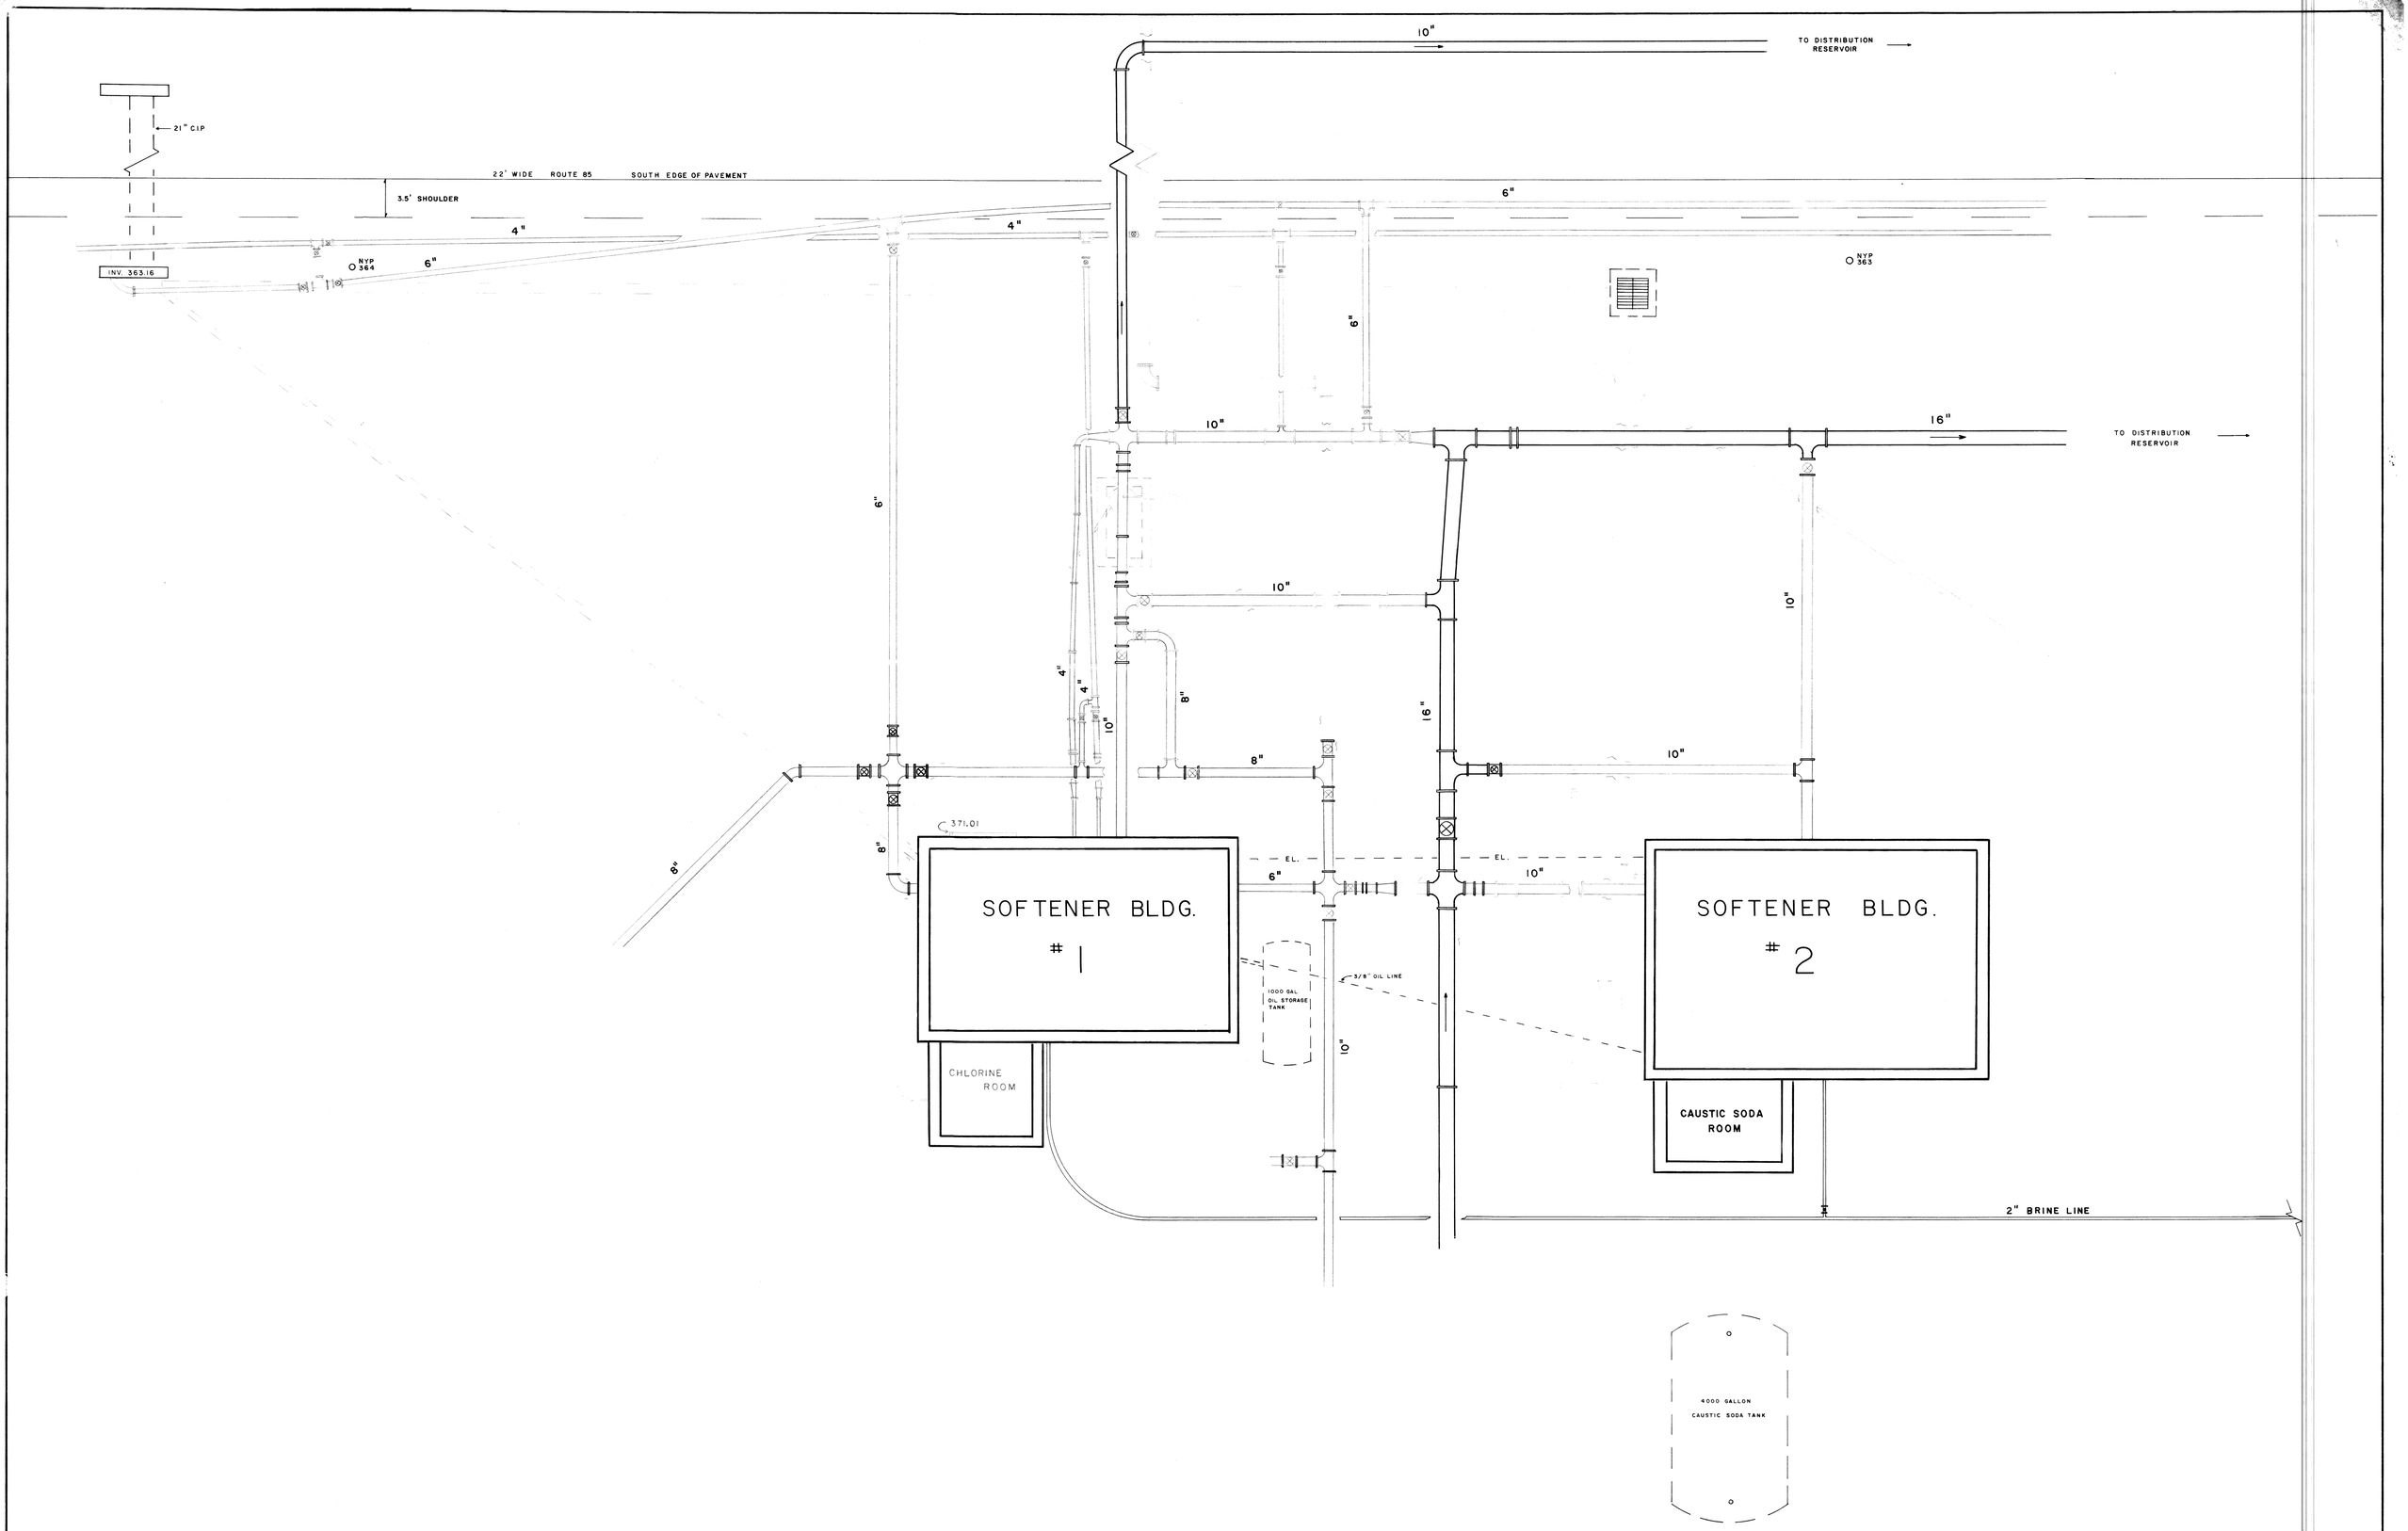


| | |
|---|---|
| SCALE, 1" = 5' | SOFTENER PLANT<br>PIPING AND DISTRIBUTION |
| DRAWN BY, C.A.W | |
| APPROVED, | |
| DATE, | |
| | TOWN OF BETHLEHEM<br>ENGINEERING DEPARTMENT<br>445 DELAWARE AVE. DELMAR, NEW YORK 12054 |
| | DRAWING NUMBER. |