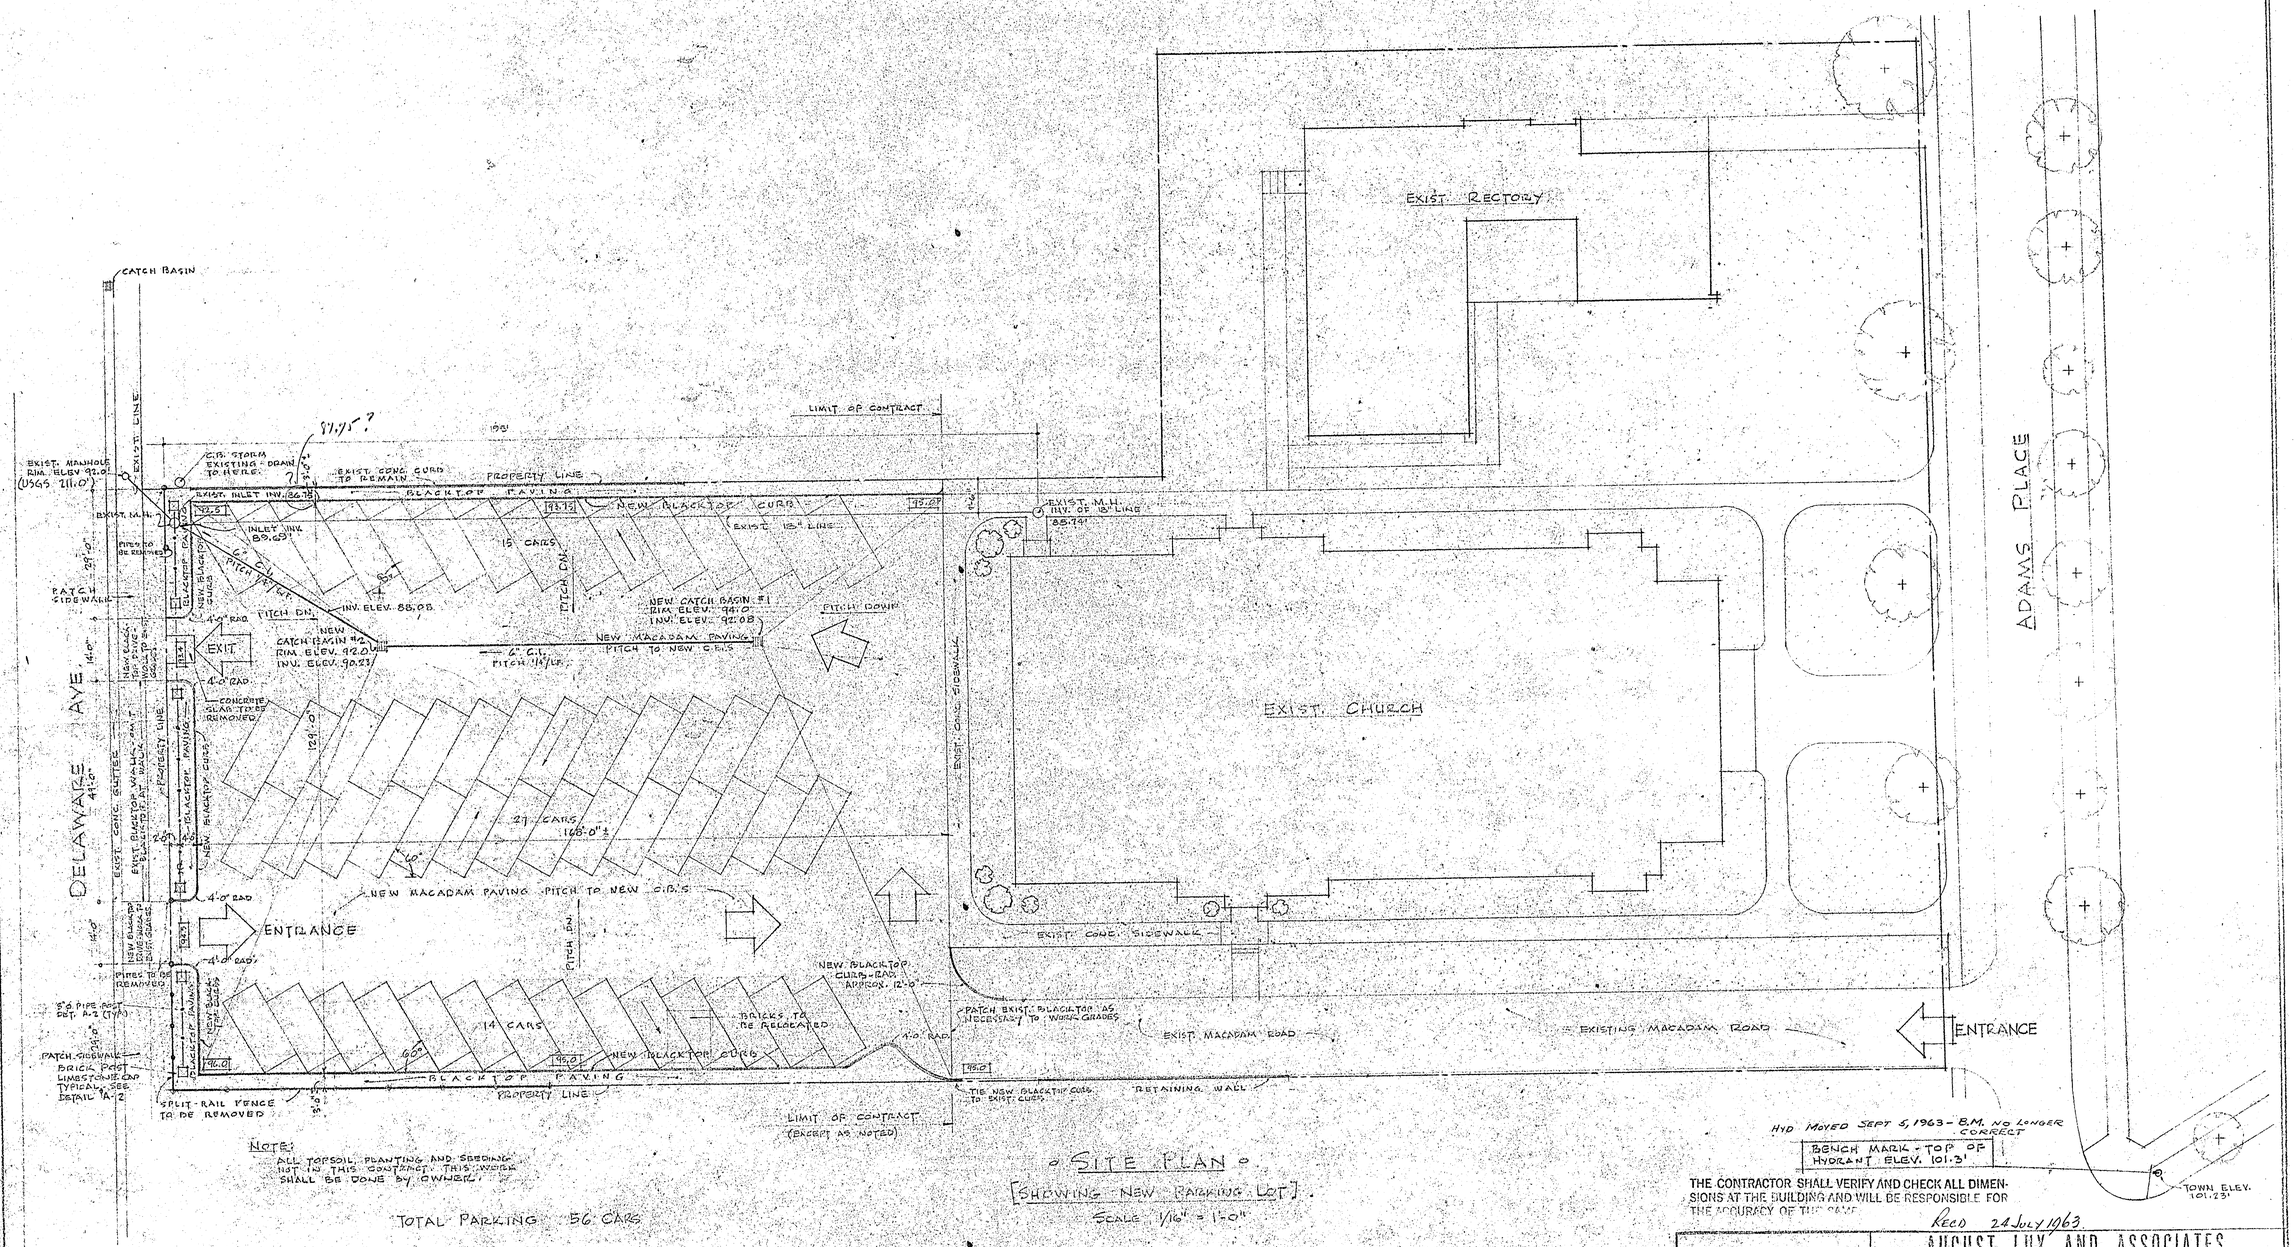

NOTE:
ALL TOPSOIL, PLANTING AND SEEDING NOT IN THIS CONTRACT. THIS WORK SHALL BE DONE BY OWNER.

TOTAL PARKING 56 CARS

ALTERNATE No. 1
PARKING SPACE STRIPE PAINTING "DIRECTION ARROW PAINTING".

SITE PLAN
[SHOWING NEW PARKING LOT].
SCALE 1/16" = 1'-0"

THE CONTRACTOR SHALL VERIFY AND CHECK ALL DIMENSIONS AT THE BUILDING AND WILL BE RESPONSIBLE FOR THE ACCURACY OF THE WORK.

REC'D 24 JULY 1963.

REGISTERED ARCHITECT AUGUST LUX STATE OF NEW YORK UNIVERSITY OF THE STATE OF NEW YORK

AUGUST LUX AND ASSOCIATES
ARCHITECTS
DELAWARE AND HUDSON BUILDING ALBANY 1, N. Y.

DRAWN BY	CHECKED BY	DATE
LJL	LJL	MAY 10, 1963

JOB TITLE
NEW PARKING LOT for ST. THOMAS' CHURCH
DELMAR, NEW YORK

REVISIONS	SCALE: 1/16" = 1'-0" SITE PLAN	DWG. NO. A-1