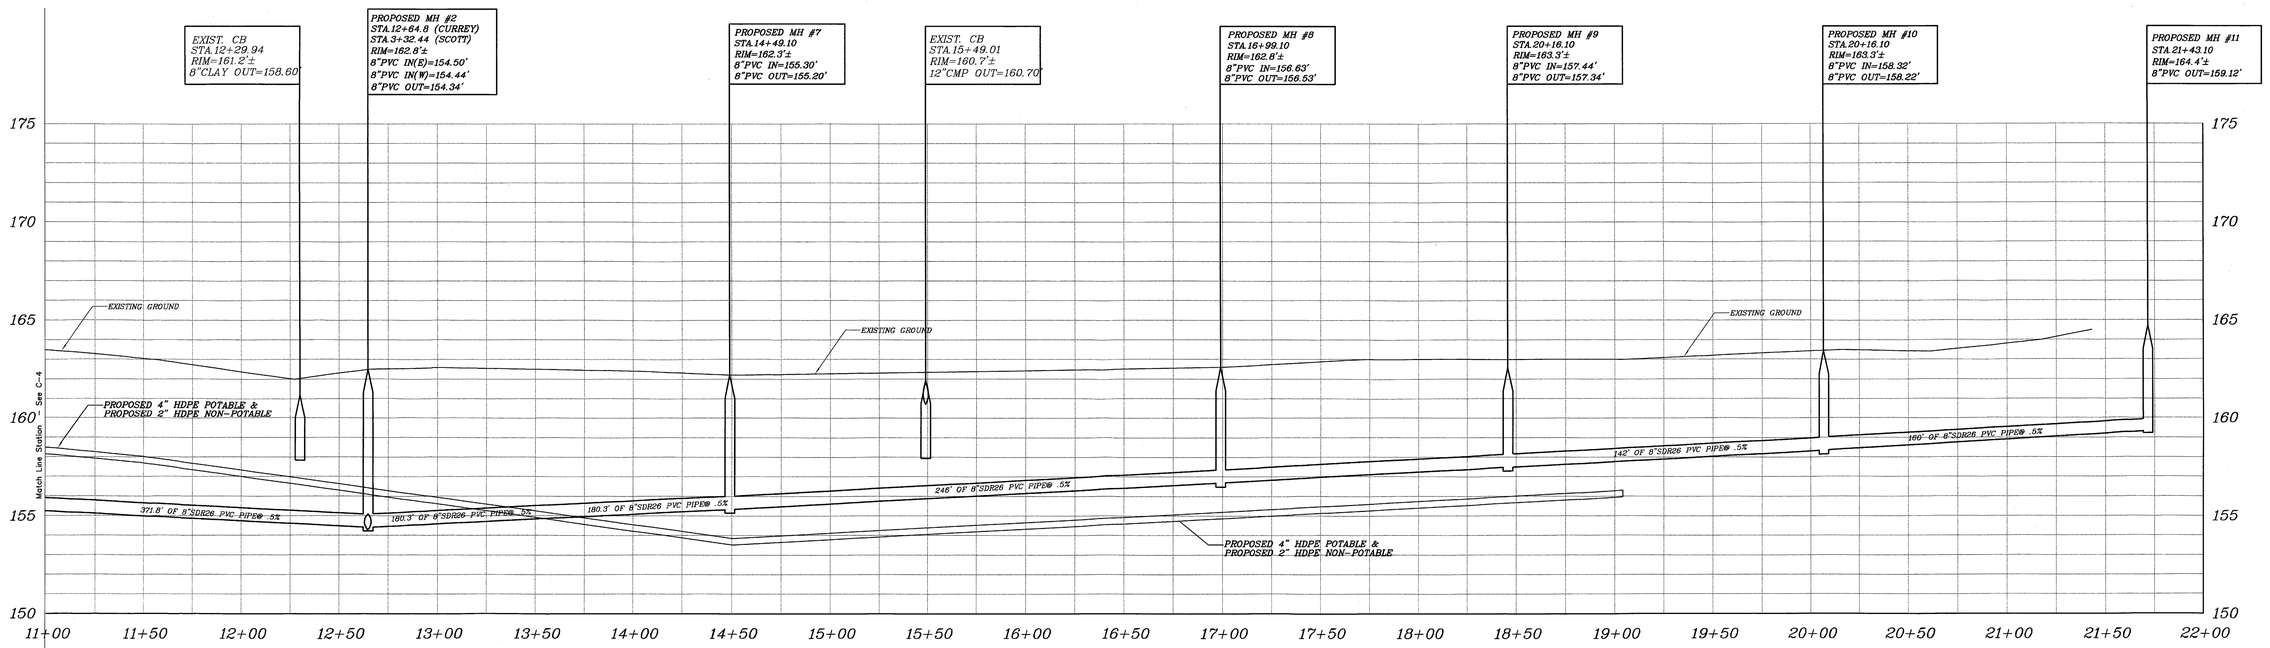

CURREY AVENUE

SCALE: VERTICAL 1"=3'
HORIZONTAL 1"=30'

INCHES 0 1 2
3484 TOWN OF BETHLEHEM

ALBANY COUNTY DEPARTMENT OF HEALTH
DIVISION OF ENVIRONMENTAL HEALTH SERVICES
By direction of the Commissioner of Health, these plans are hereby approved. See last sheet for date and signature.

No.	Submittal / Revision	App'd	By	Date
1	PER ALBANY COUNTY DEPARTMENT OF HEALTH COMMENTS	MEH		8/05

CLOUGH HARBOUR & ASSOCIATES LLP
RIVERFRONT CENTER, 1 RIVERFRONT PLAZA, ALBANY, NY 12258
Main: (518) 43-5500 www.cloughharbour.com

STATE OF NEW YORK
MICHAEL E. HOLLENBECK
089351
LICENSED PROFESSIONAL ENGINEER

UNAUTHORIZED ALTERATION OR ADDITION TO THIS DOCUMENT IS A VIOLATION OF APPLICABLE STATE AND/OR LOCAL LAWS.

Designed By	Date	Drawn By	Date	Checked By	Date
CLD	7/28/05	CJO	7/28/05	MEH	7/28/05

CURREY AVENUE & SCOTT BLVD.
SEWER AND WATER PROJECT

PROFILE

Issue Date: July 2005 | Project No.: 13738

C-5
Sheet 5 of 7

No.	Submittal / Revision	App'd	By	Date

FILE: M:\13738\ACAD\CURREY AND SCOTT SEWER\C-1.DWG
SAVED: 9/12/2005 11:28:17 AM LASTTOD: 9/12/2005 11:33:34 AM USER: O'CONNOR, NEIL