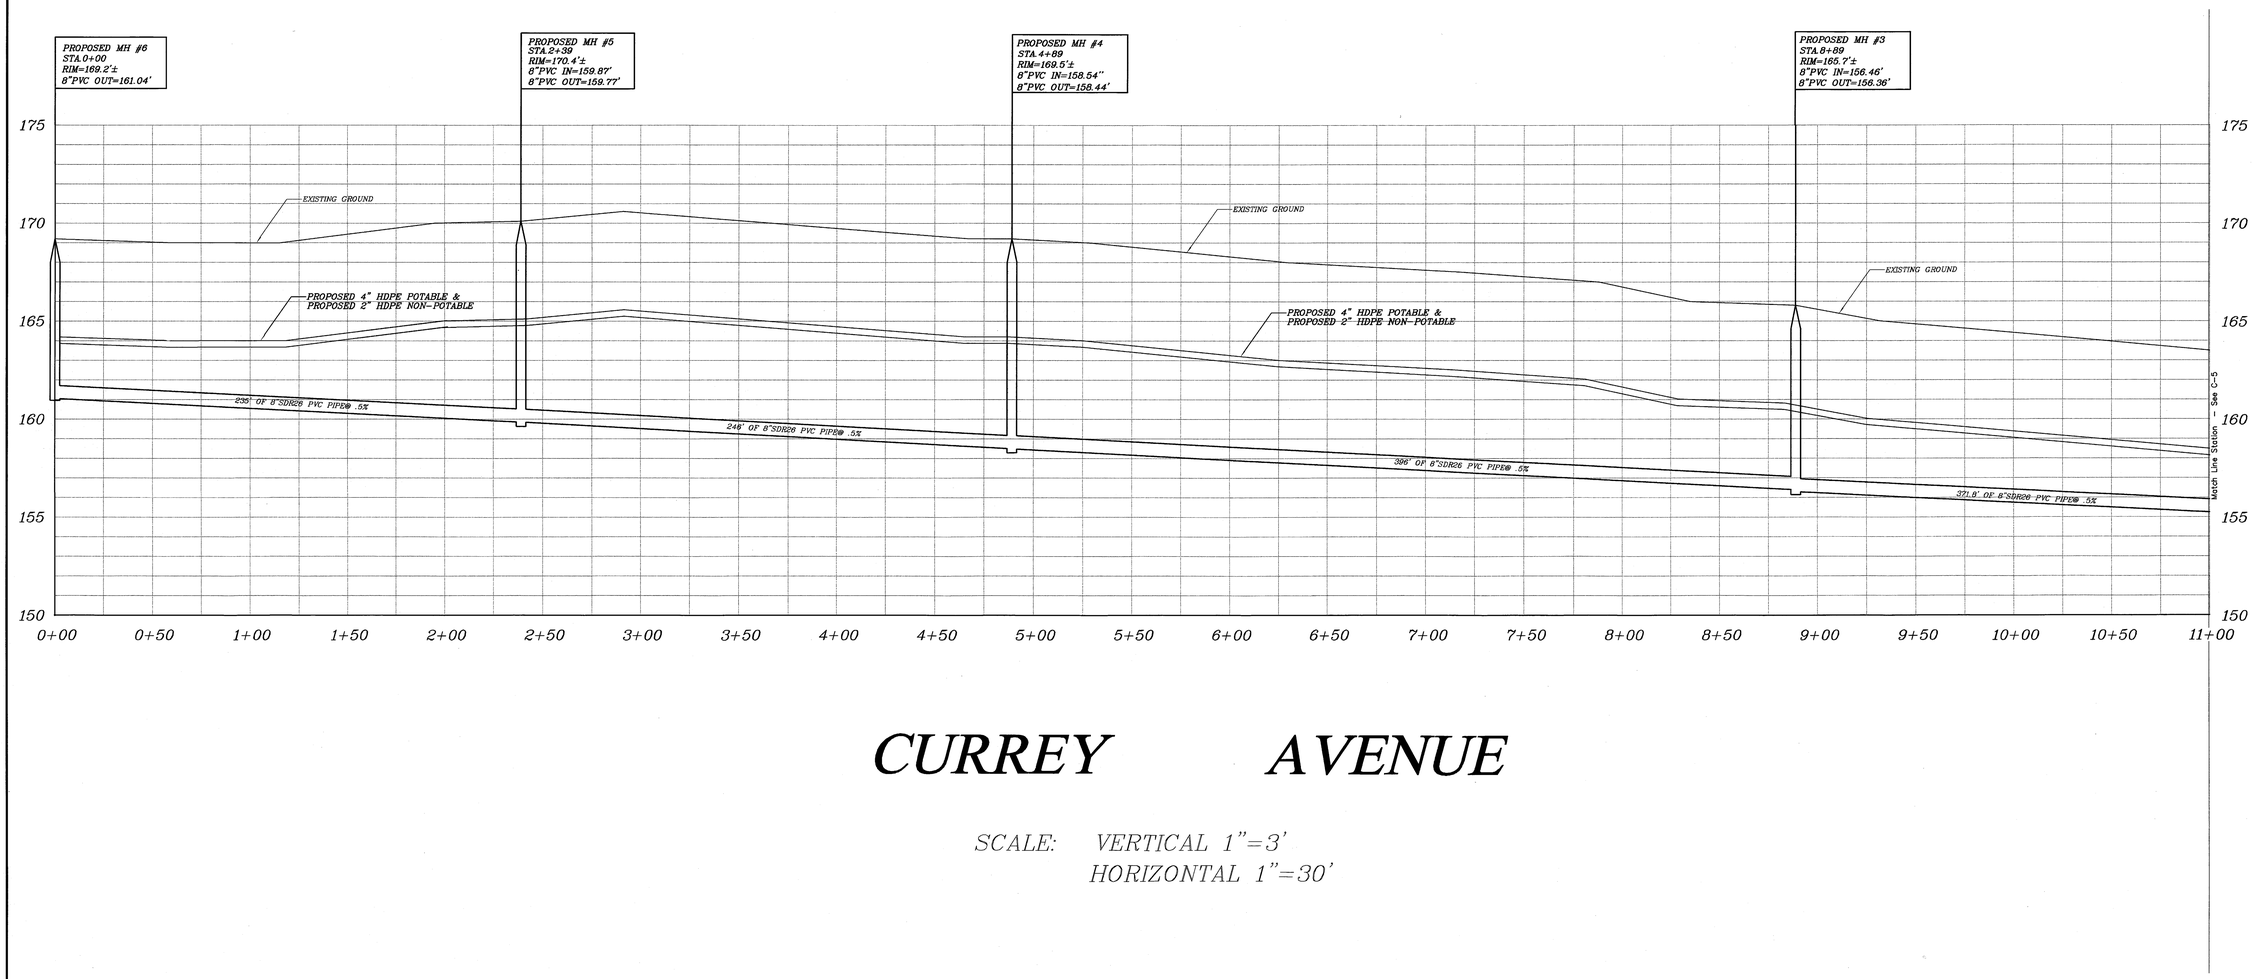

CURREY AVENUE

SCALE: VERTICAL 1"=3'
HORIZONTAL 1"=30'

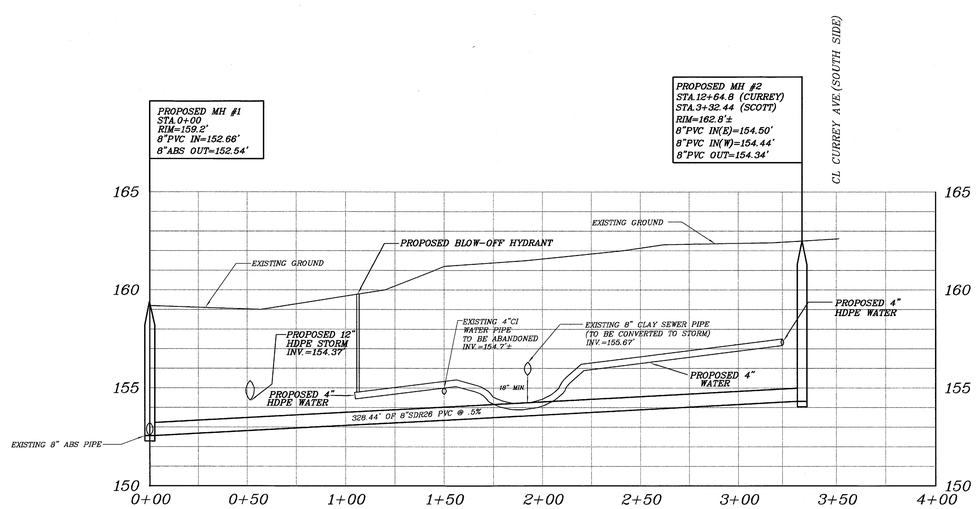

SCOTT BLVD.

SCALE: VERTICAL 1"=3'
HORIZONTAL 1"=30'

ALBANY COUNTY HEALTH DEPARTMENT

INCHES 1 2
3483 TOWN OF BETHLEHEM S-26

ALBANY COUNTY DEPARTMENT OF HEALTH
DIVISION OF ENVIRONMENTAL HEALTH SERVICES
By direction of the Commissioner of Health, these plans are hereby approved. See rear sheet for conditions and signature.
CZ

No.	Submittal / Revision	App'd	By	Date

No.	Submittal / Revision	App'd	By	Date
1	PER ALBANY COUNTY DEPARTMENT OF HEALTH COMMENTS	MEH		8/05
2	PER ALBANY COUNTY DEPARTMENT OF HEALTH COMMENTS	MEH		9/05

CHA ® 2005
CLOUGH HARBOUR & ASSOCIATES LLP
8 Airline Drive, P.O. Box 1351, Albany, New York 12205
Main: (518) 453-4500 ~ www.cloughharbour.com

STATE OF NEW YORK
MICHAEL E. HOLCOMBE
068351
LICENSED PROFESSIONAL ENGINEER

Designed By	RAL	Date	7/28/05
Drawn By	CLD	Date	7/28/05
Checked By	MEH	Date	7/28/05

UNAUTHORIZED ALTERATION OR ADDITION TO THIS DOCUMENT IS A VIOLATION OF APPLICABLE STATE AND/OR LOCAL LAWS.

CURREY AVENUE & SCOTT BLVD.
SEWER AND WATER PROJECT

PROFILE

Issue Date: July 2005 | Project No.: 13738

C-4
Sheet 4 of 7

FILE: M:\13738\ACAD\CURREY AND SCOTT SEWER\C-1.DWG
SAVED: 9/19/2005 11:20:17 AM PLOTTED: 9/19/2005 11:33:42 AM USER O'CONNOR, NEIL