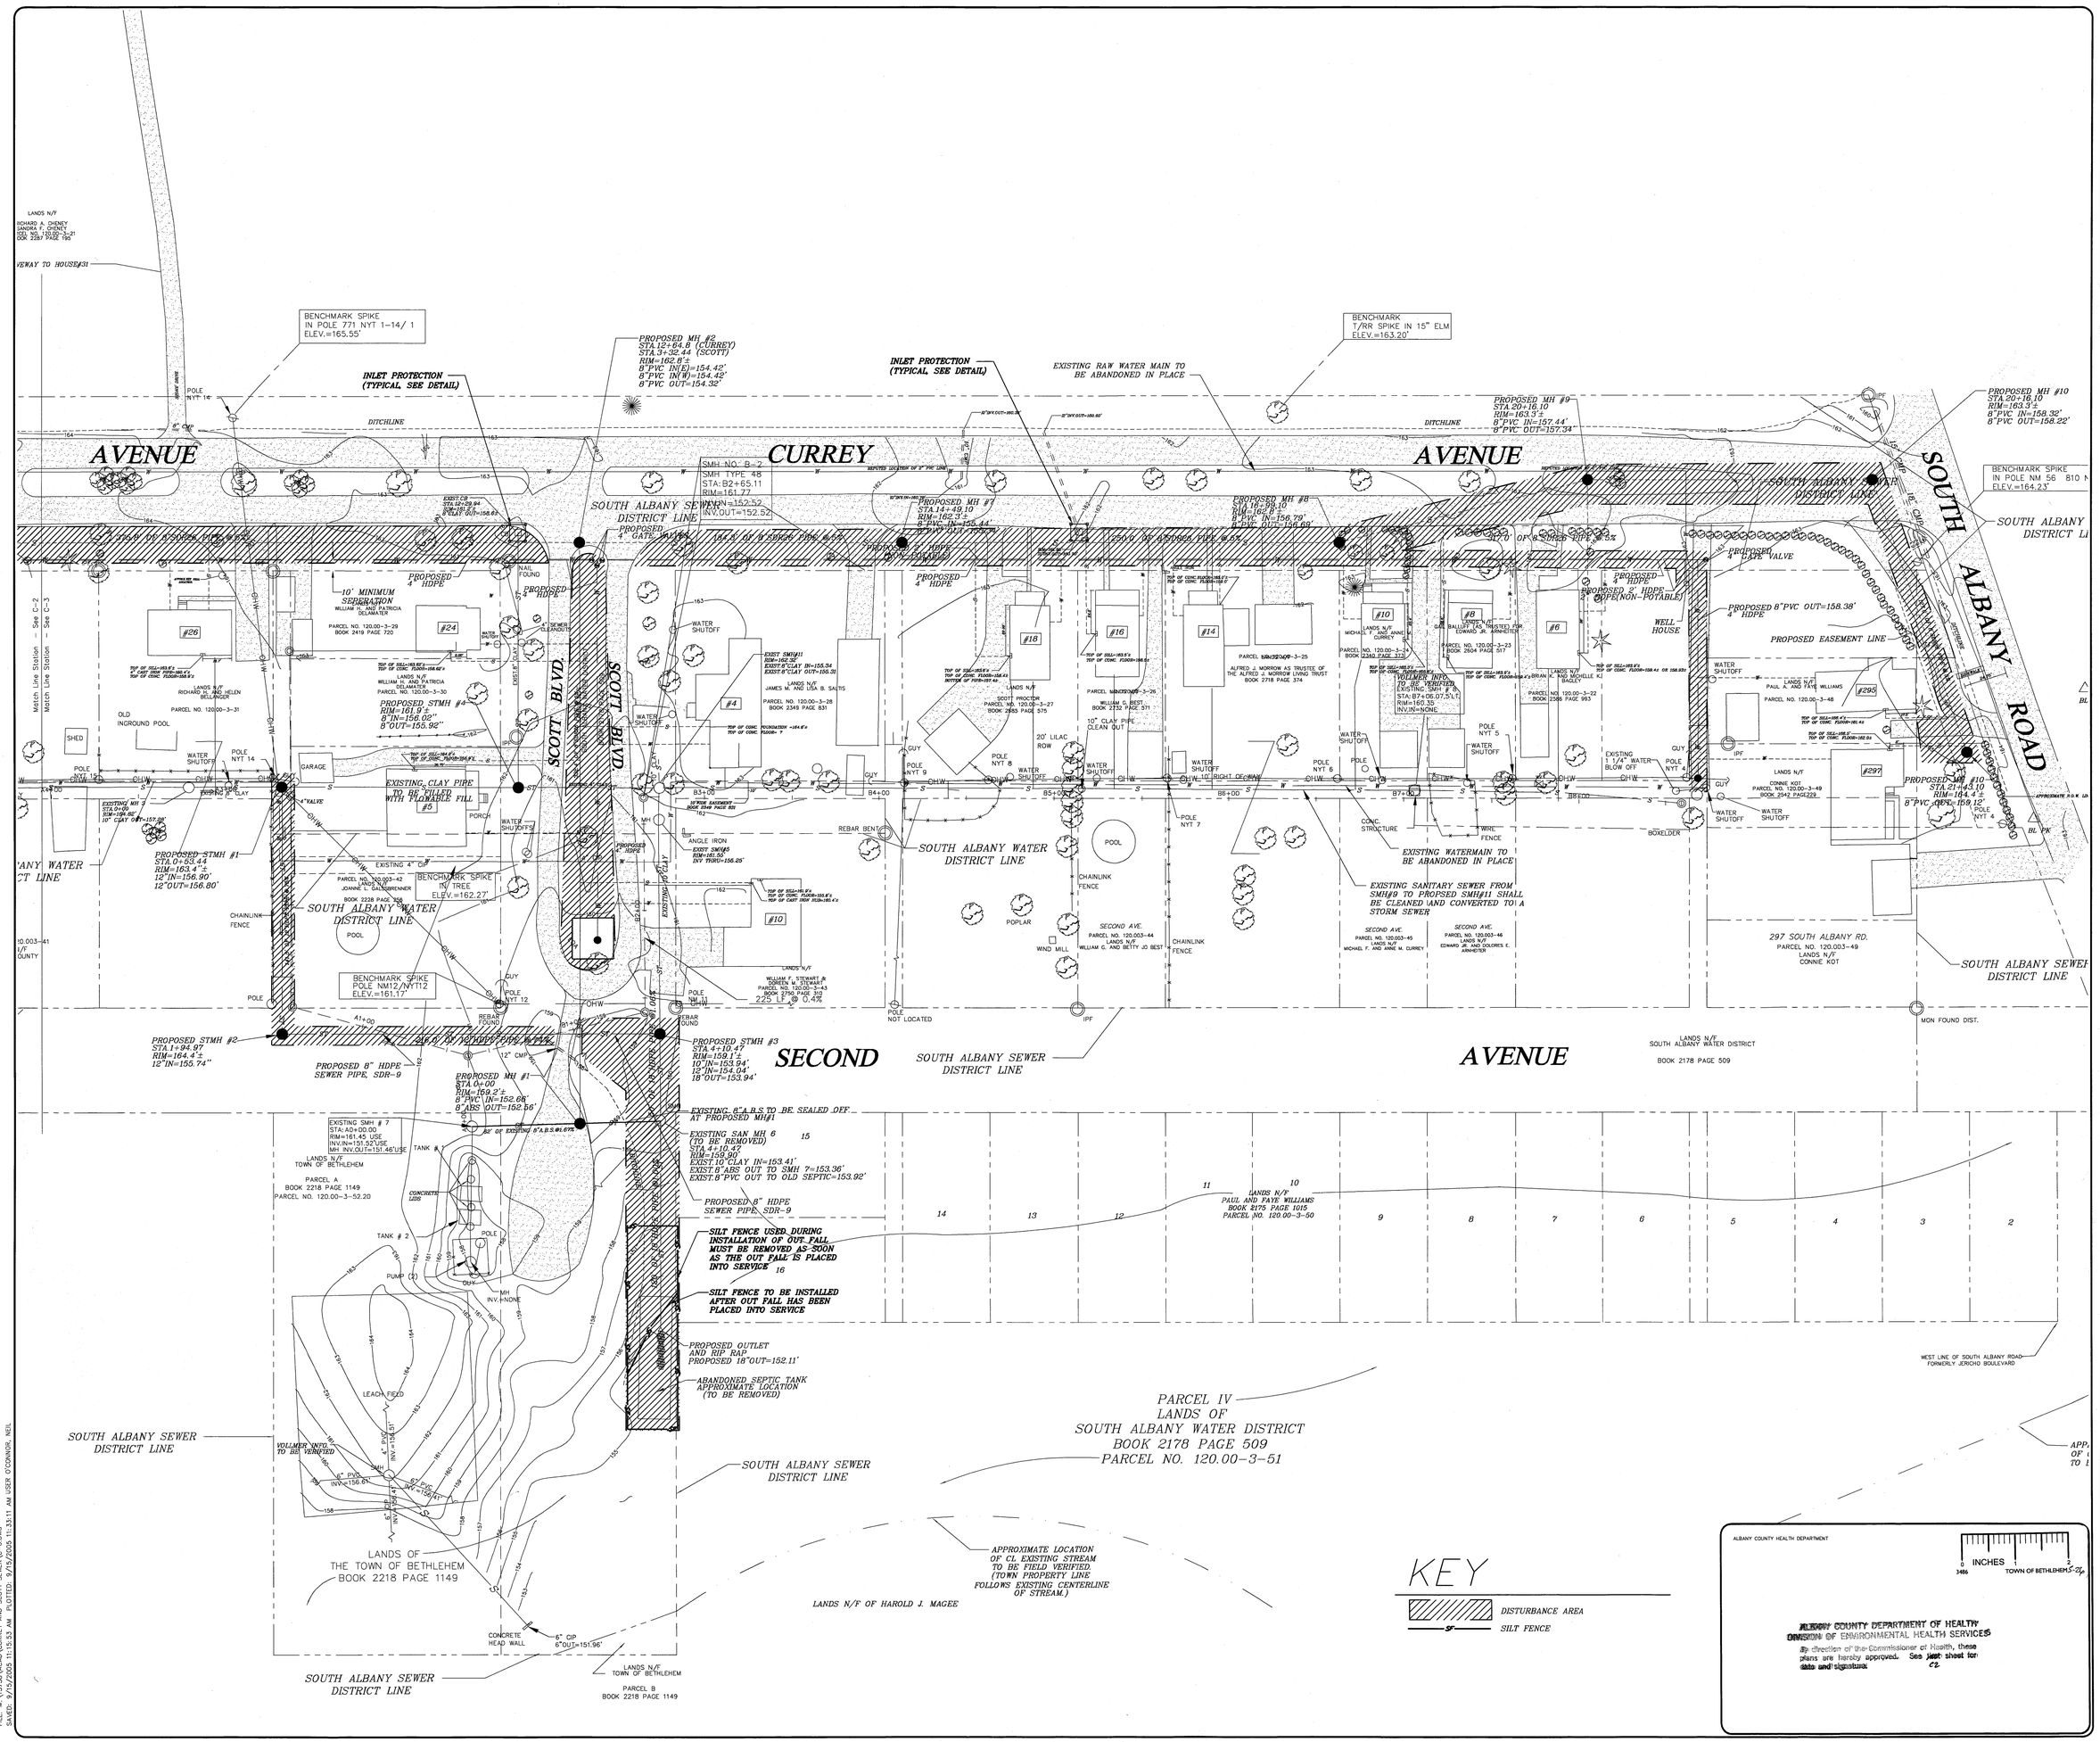

No.	Submittal / Revision	App'd	By	Date
1	PER ALBANY COUNTY DEPARTMENT OF HEALTH COMMENTS	MEH		8/05

CHA ©2005
CLOUGH HARBOUR & ASSOCIATES LLP
Albany, New York 12203-5160
Tel: (518) 454-5300 www.chaengineers.com

STATE OF NEW YORK MICHAEL E. HALL 068351 PROFESSIONAL ENGINEER

Designed By	Date
CLD RAL	7/28/05
Drawn By	Date
CLD	7/28/05
Checked By	Date
MEH	7/28/05

UNAUTHORIZED ALTERATION OR ADDITION TO THIS DOCUMENT IS A VIOLATION OF APPLICABLE STATE AND/OR LOCAL LAWS.

CURREY AVENUE & SCOTT BLVD. SEWER AND WATER PROJECT

EROSION AND SEDIMENT CONTROL PLAN

Issue Date: July 2005 | Project No.: 13738 | Scale: 1"=30'

C-7

Sheet 7 of 7

FILE: M:\13738\CAD\CURREY AND SCOTT SEWER\C-6.DWG
SAVED: 9/15/2005 11:15:53 AM PLOTTED: 9/15/2005 11:33:11 AM USER: O'CONNOR, NEIL