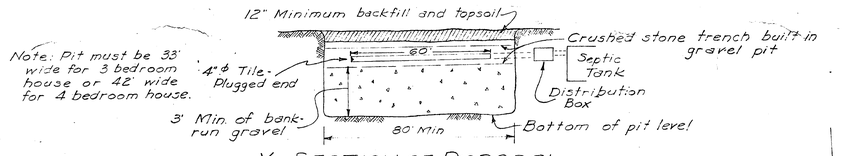

X-SECTION OF DISPOSAL FIELD
No scale

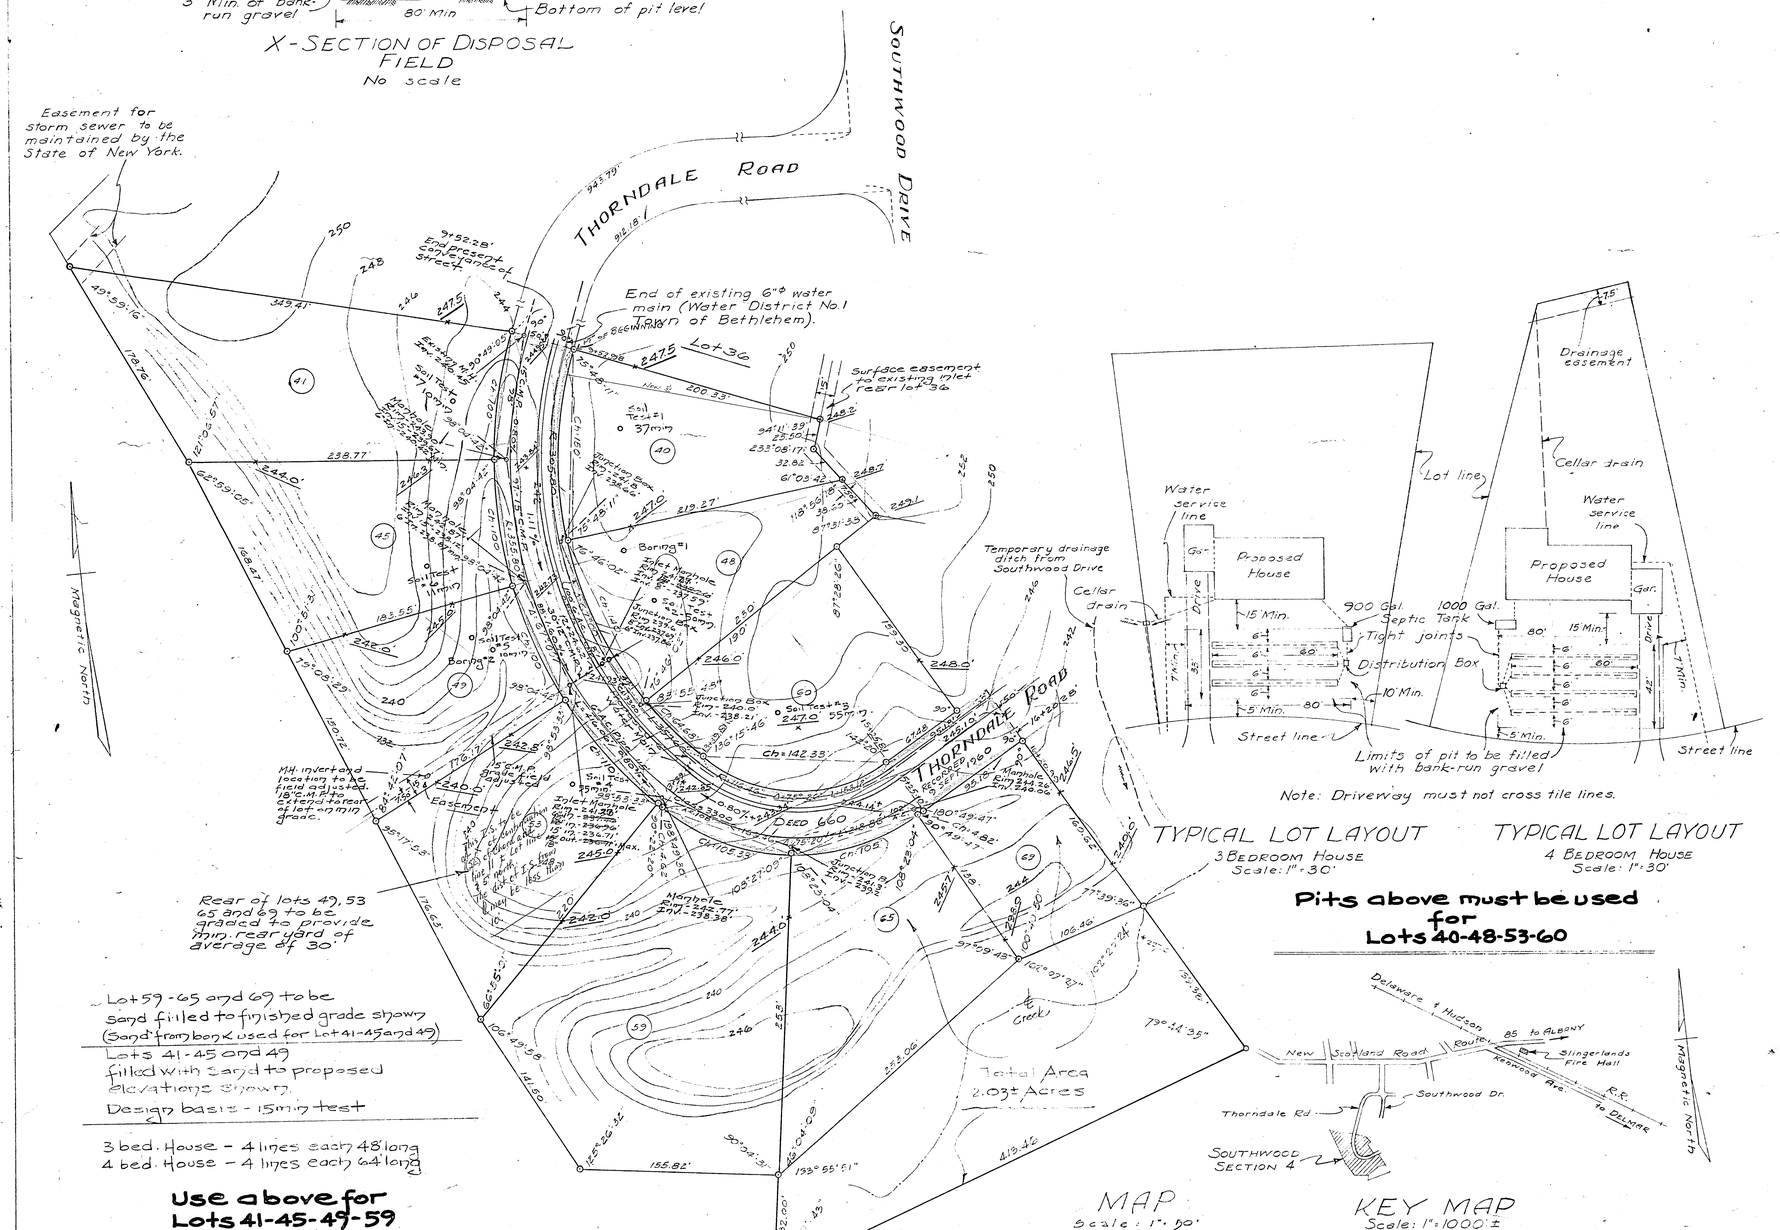

MAP
Scale: 1" = 50'

Note: Driveway must not cross tile lines.

TYPICAL LOT LAYOUT
3 BEDROOM HOUSE
Scale: 1" = 30'

TYPICAL LOT LAYOUT
4 BEDROOM HOUSE
Scale: 1" = 30'

Pits above must be used for Lots 40-48-53-60

KEY MAP
Scale: 1" = 1000'±

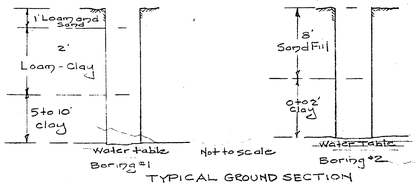

TYPICAL GROUND SECTION

MAP OF PORTION OF

SOUTHWOOD

SECTION No. 4
PROPERTY OF

WOODROW J. BEAUREGARD

SLINGERLANDS

ALBANY COUNTY
SCALES AS SHOWN

NEW YORK
JUNE 15 - 1960
REVISED JUNE 8 - 1961

NOTES

Design of Septic Tank is based upon 3 and 4 living units. Liquid capacity of Septic Tank shall be at least 900 gals. and 1000 gals., respectively.
A metal tank, Commercial Standard 177-51, may be substituted for the concrete tank as shown.
Line from house sewer to Septic Tank to Distribution Box shall be cast Iron pipe with water tight joints.

Disposal Field shall not be located within 15 feet of dwellings.
Grades of all lines should be strictly adhered to.
For most efficient operation of Sewage Disposal system, any surface drainage must be directed away from the disposal area.
Design basis for the Septic Tank and Disposal Field is a 30 minute test. (with pit).
Elevations given refer to U.S.G.S. datum. Bench Mark is stem of hydrant at corner of Southwood Drive and New Scotland Road - Elev 247.94 ← U.S.G.S. Data
Elevations shown thus - 244.95 - are existing or proposed finished grades. 15 32.90 LOWER
Lot numbers are to be used as house numbers.
Water Service line must be at least 7 feet from any part of the Sewage Disposal system.
Contours shown are of original ground prior to filling.
Front of lots to be filled with at least 4'0" of run-of-the-bank gravel below proposed finished grade. This area to be excavated if needed. Bottom of pit must be level.
Lots filled with sand to use tile field without pit. Location of Tank, Bed and field shape as required below for pit construction.

Survey and Map by:
Edward W. Boutelle & Son
Civil Engineers & Surveyors
Delmar, N.Y.
N.Y. State License

INCHES 0 1 2
3528 TOWN OF BETHLEHEM

Rect
17 June 1961