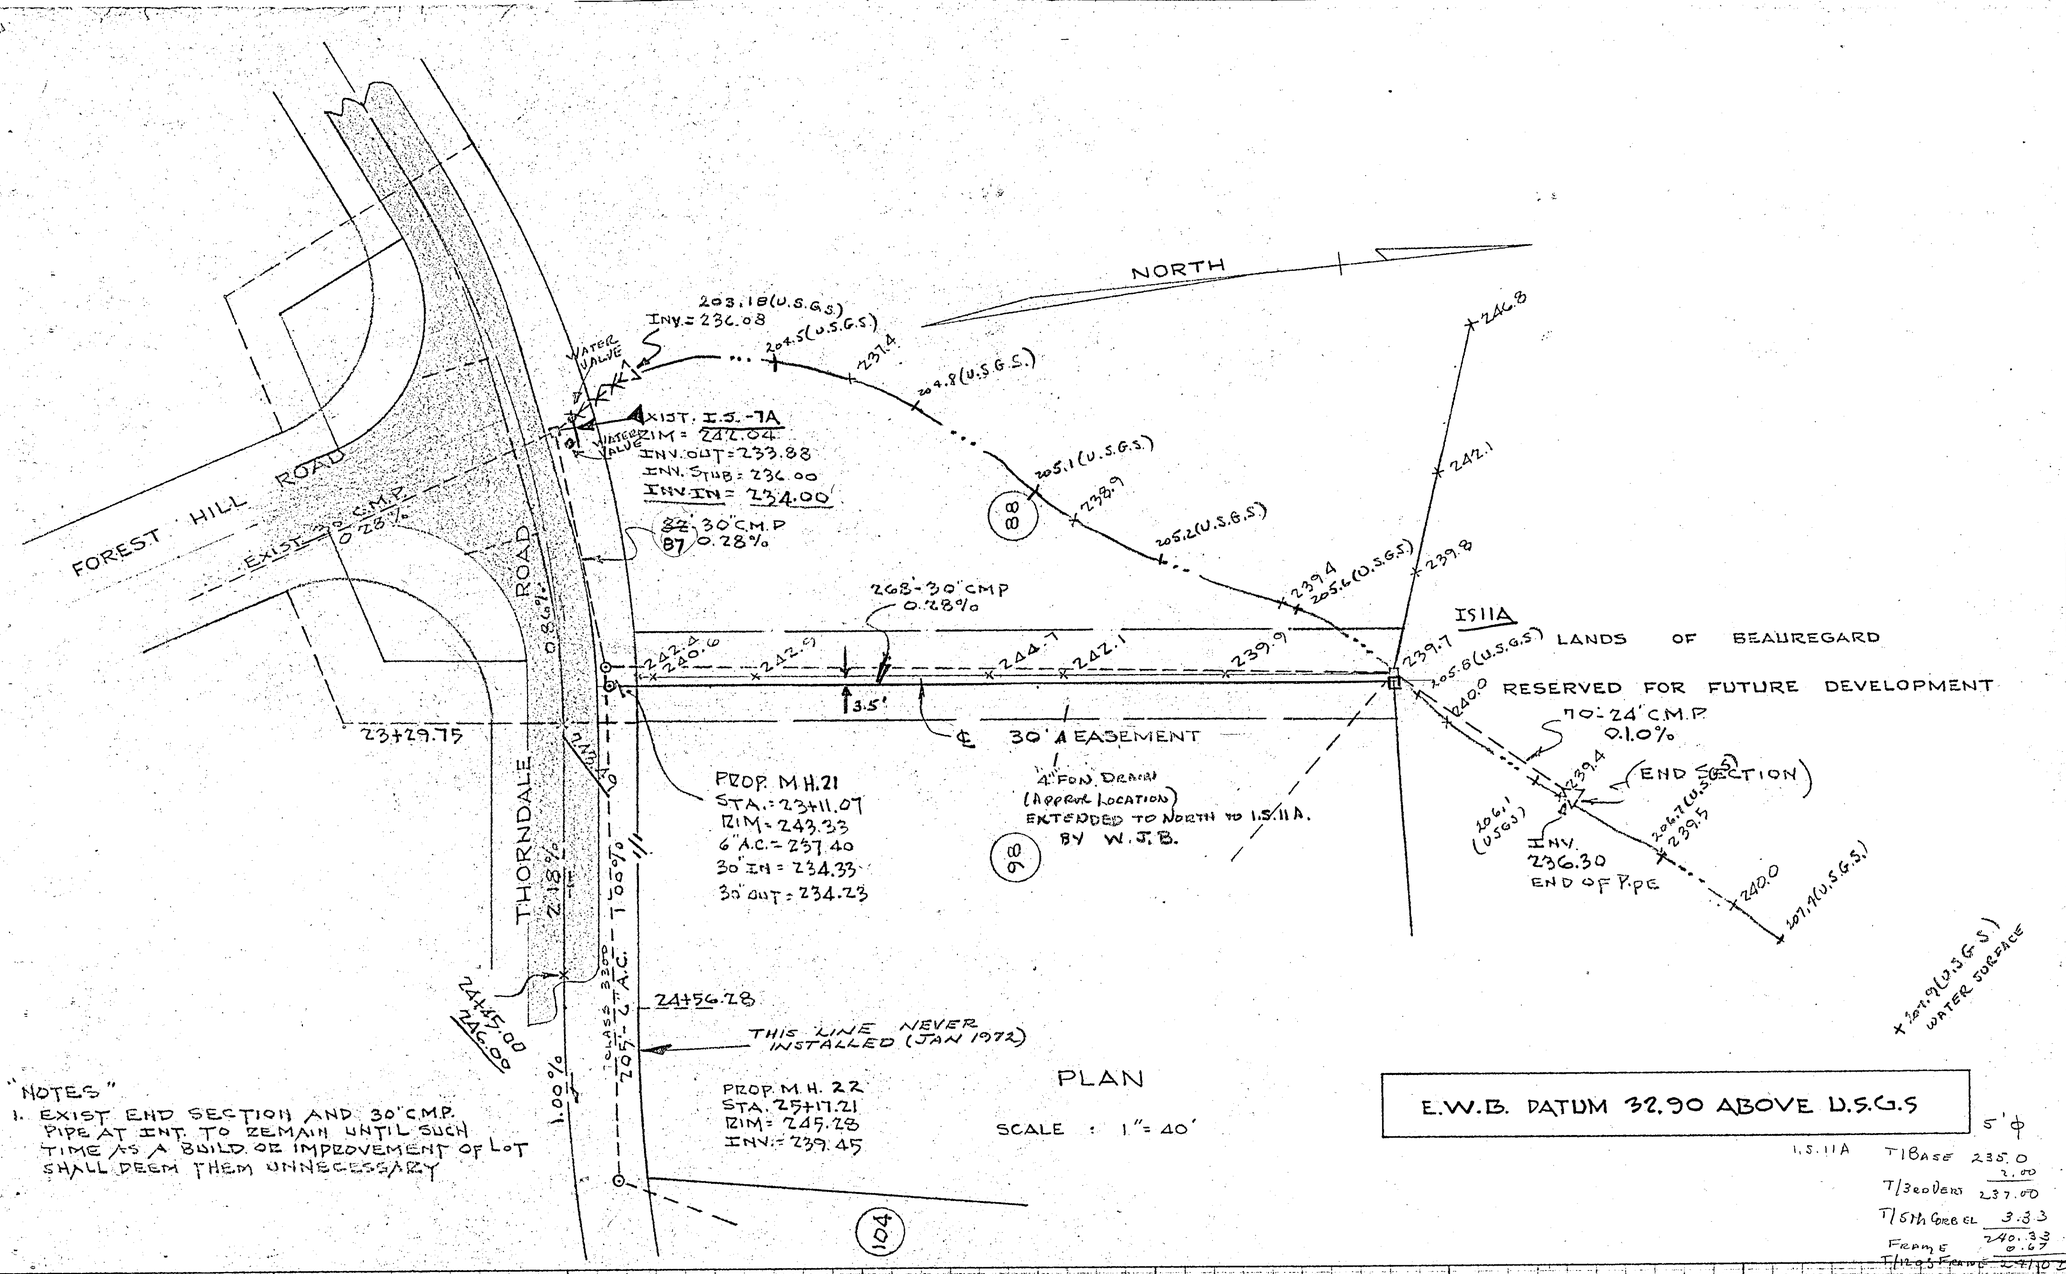

"NOTES"

1. EXIST END SECTION AND 30" C.M.P. PIPE AT INT. TO REMAIN UNTIL SUCH TIME AS A BUILD OR IMPROVEMENT OF LOT SHALL DEEM THEM UNNECESSARY

PLAN

SCALE : 1" = 40'

E.W.B. DATUM 32.90 ABOVE U.S.G.S

I.S. 11A T/BASE 235.0 / 2.00 / 237.00
T/3rd COURSE 3.33 / 240.33 / 0.67
FROM 5' ϕ
T/ROOF FRAME 241.00

PLAN AND PROFILE
OF
EASEMENT

SOUTHWOOD

EXTENSION - NO. 2

PROPERTY OF
WOODROW J. BEAUREGARD
SLINGERLANDS
TOWN OF BETHLEHEM

COUNTY : ALBANY
STATE : NEW YORK

SCALES : AS SHOWN

REV. DATE OCT. 20, 1970

EDWARD W. BOUTELLE AND SON
CIVIL ENGINEERS
SURVEYORS
DELMAR
N.Y.

SHEET OF

1-2T-F7-0-13-7

INCHES 0 1 2
3581 TOWN OF BETHLEHEM 124

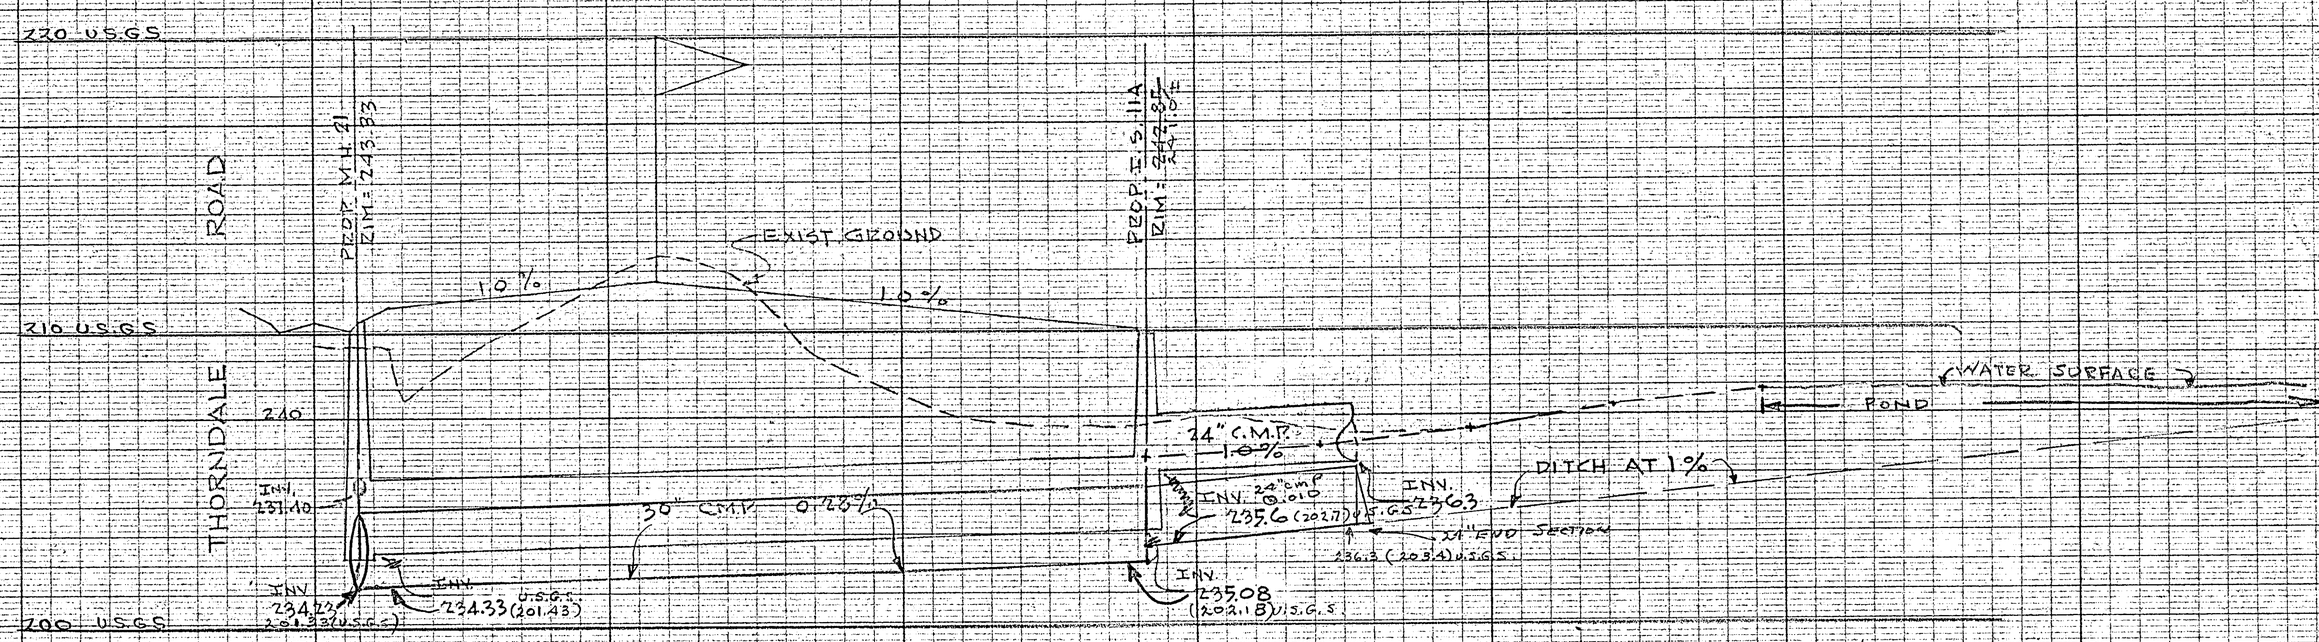

SCALE : VER. 1" = 4'
HOR. 1" = 40'

TRADE STANDARD MARK REG. U.S. PAT. OFF.
PROFILE PLATE A 4 X 20
100% RAG PAPER
MADE IN U.S.A.

KEUFFEL & ESSER CO.
NEW YORK