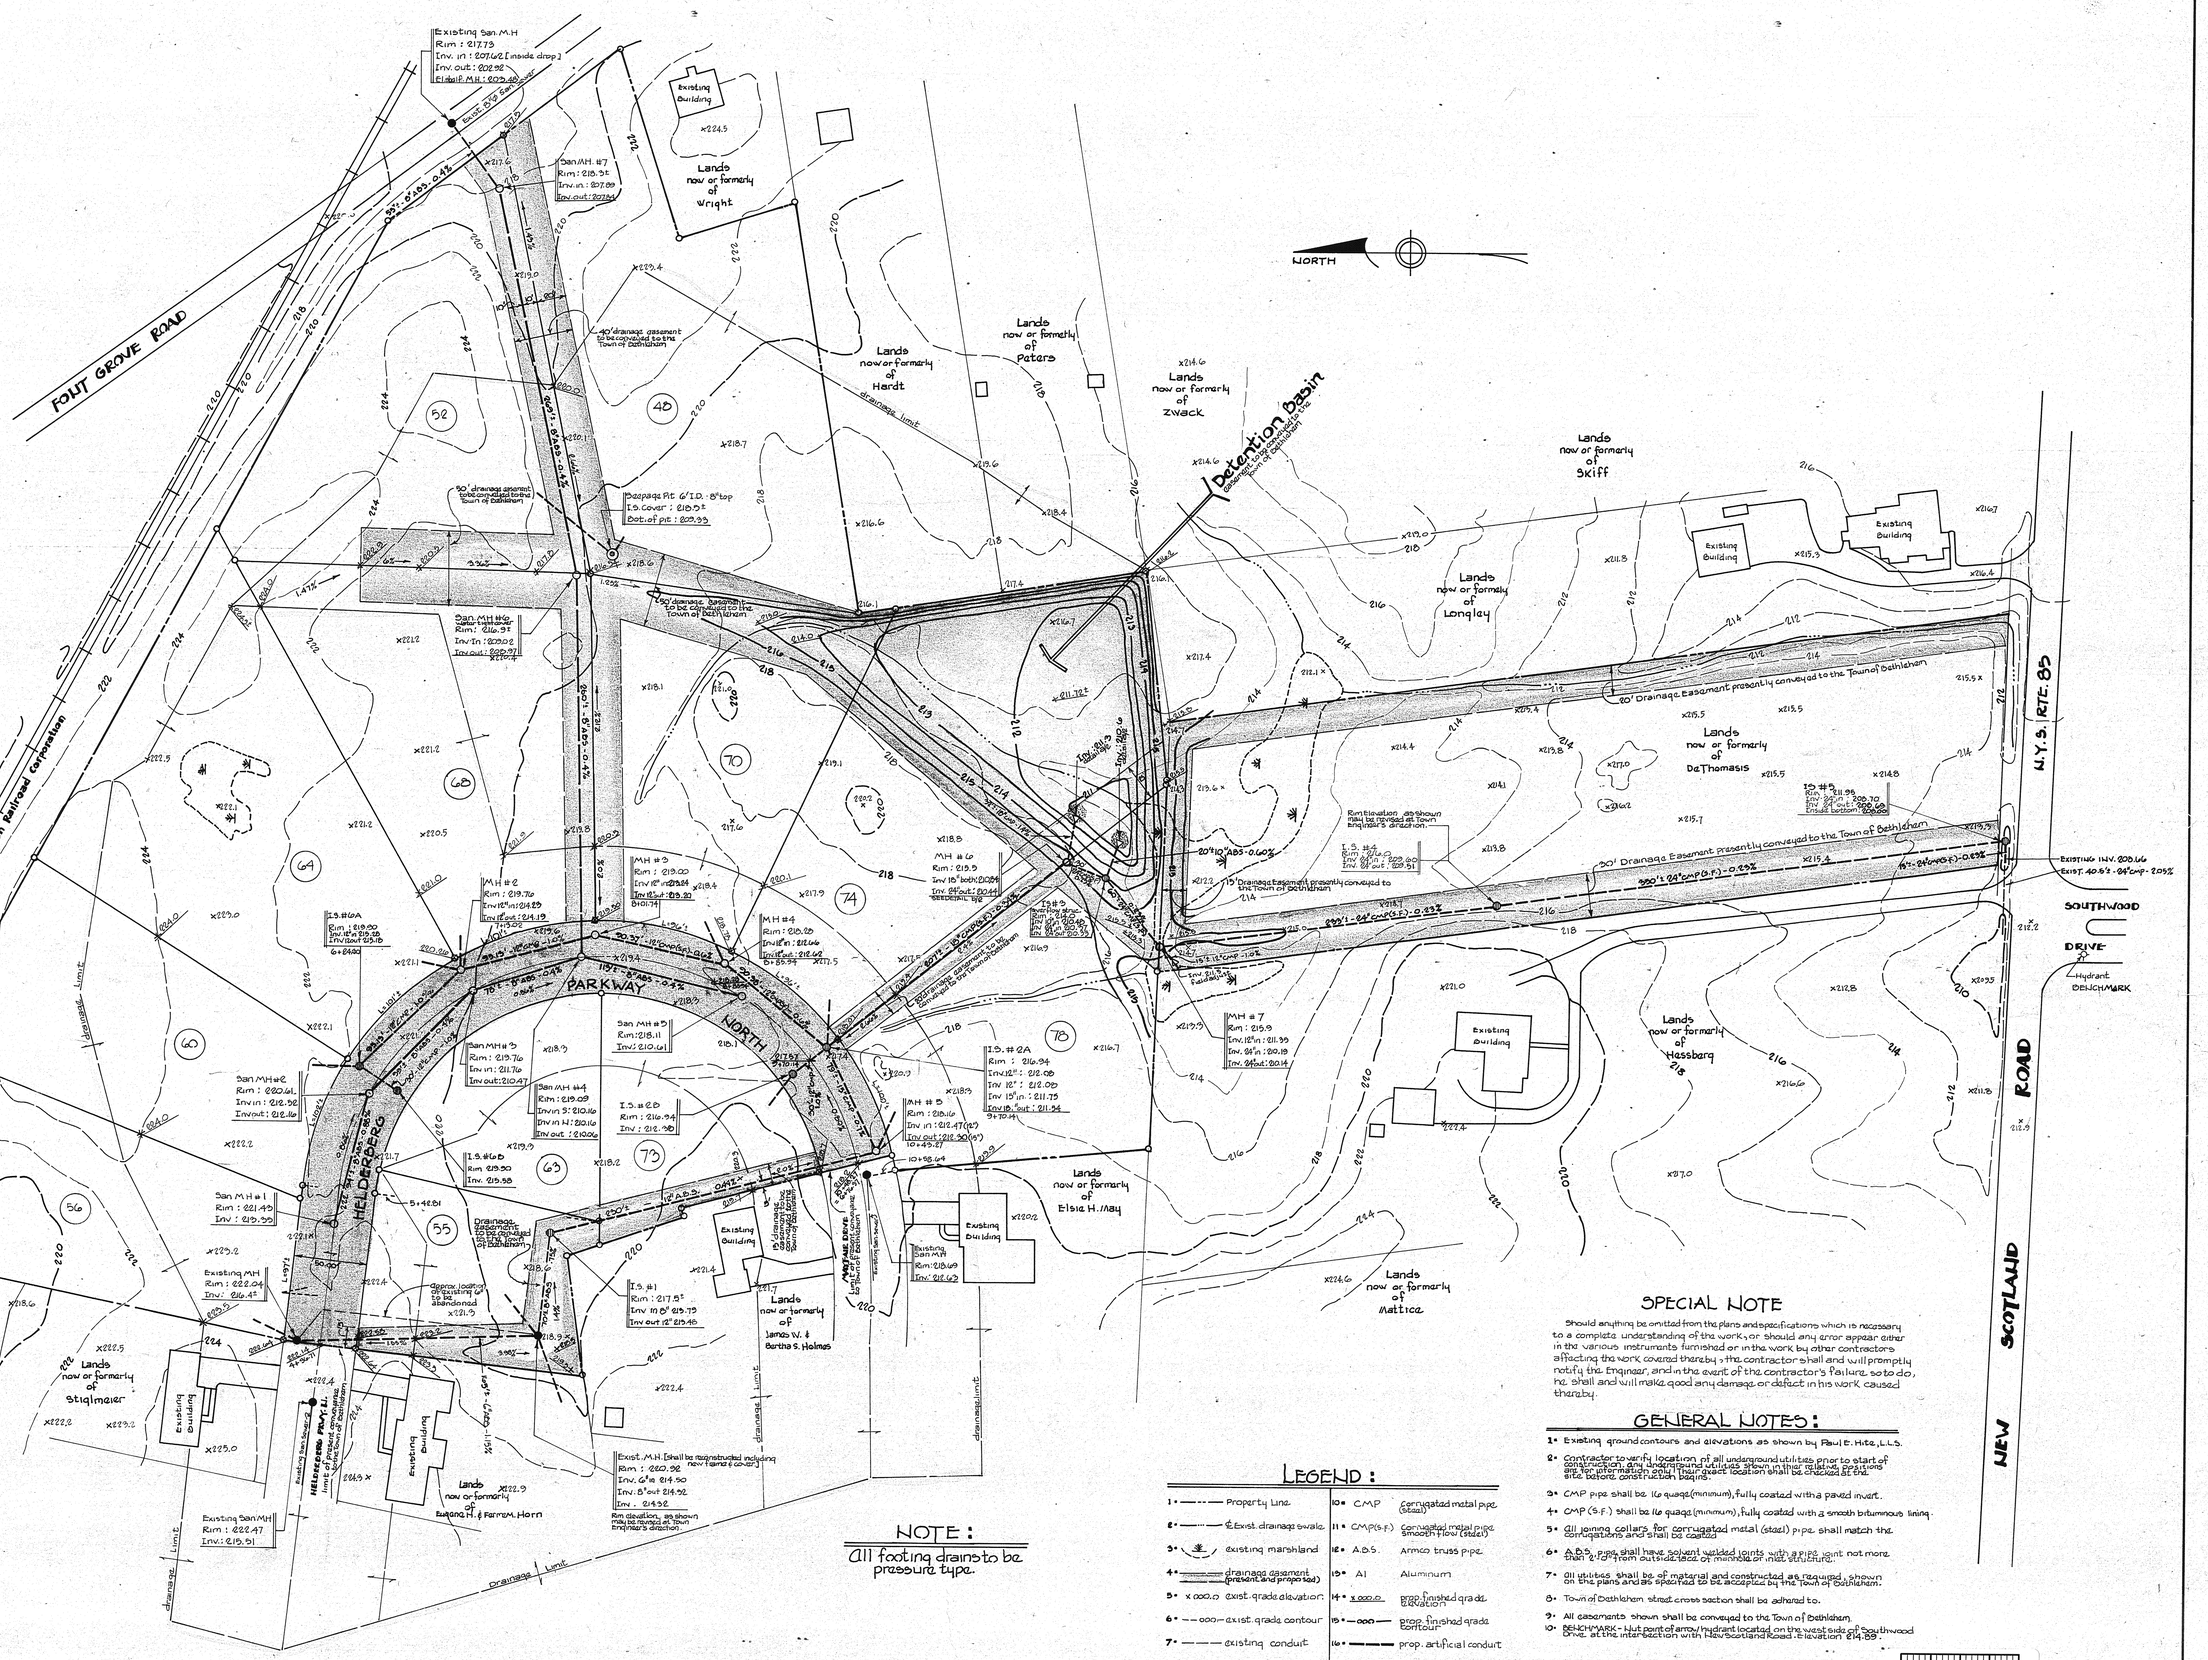
NORTH
FORT GROVE ROAD
Delaware and Hudson Railroad Corporation
HELDERBERG PARKWAY NORTH
N.Y.S. RTE. 85
NEW SCOTLAND ROAD
SOUTHWOOD DRIVE
Hydrant BENCHMARK
Detention basin
Lands now or formerly of Wright
Lands now or formerly of Hardt
Lands now or formerly of Peters
Lands now or formerly of Zwack
Lands now or formerly of Skiff
Lands now or formerly of Longley
Lands now or formerly of DeThomasis
Lands now or formerly of Hassberg
Lands now or formerly of Elsie H. May
Lands now or formerly of Mattice
Lands now or formerly of James W. & Bertha S. Helmes
Lands now or formerly of Virgal
Lands now or formerly of Stiglmeier
Lands now or formerly of Eugene H. & Ferrem. Horn
Existing Building
Existing San.M.H
Rim : 217.73
Inv. in : 207.62 [inside drop]
Inv. out : 202.92
Existing P.M.H : 203.40
Exist. Dip Section
San/MH. #7
Rim : 218.32
Inv. in : 207.00
Inv. out : 207.24
40' drainage easement to be conveyed to the Town of Bethlehem
Drainage limit
Drainage Pit 6' I.D. - 8" top
I.D. Cover : 218.32
Bot. of pit : 203.33
San MH #6
Rim : 216.32
Inv/In : 209.02
Inv. out : 208.97
MH #2
Rim : 219.76
Inv 18" out : 214.29
Inv 15" out : 214.19
MH #3
Rim : 219.00
Inv 12" in : 215.28
Inv 12" out : 215.20
MH #4
Rim : 218.00
Inv 12" in : 212.66
Inv 12" out : 212.62
MH #6
Rim : 219.5
Inv 15" both : 208.84
Inv 24" out : 208.44
MH #5
Rim : 218.11
Inv : 210.61
San MH #5
Rim : 219.76
Inv in : 211.76
Inv out : 210.47
San MH #4
Rim : 219.09
Inv in S : 210.16
Inv in W : 210.16
Inv out : 210.06
San MH #2
Rim : 220.61
Inv in : 216.92
Inv out : 212.16
I.S. #6A
Rim : 219.00
Inv. 12" in : 215.28
Inv. 12" out : 215.18
I.S. #6B
Rim : 219.30
Inv. : 215.58
I.S. #2B
Rim : 216.94
Inv. 12" : 212.08
Inv. 12" : 212.08
Inv. 15" in : 211.75
Inv. 15" out : 211.54
I.S. #2A
Rim : 216.94
Inv. 12" : 211.39
Inv. 24" in : 210.18
Inv. 24" out : 210.14
MH #8
Rim : 218.16
Inv. in : 212.47 (12")
Inv. out : 212.30 (12")
MH #7
Rim : 215.9
Inv. 12" in : 211.39
Inv. 24" in : 210.18
Inv. 24" out : 210.14
San MH #1
Rim : 221.43
Inv : 215.55
Existing MH
Rim : 222.44
Inv : 216.41
Existing San MH
Rim : 222.47
Inv : 215.51
Existing San MH
Rim : 218.69
Inv : 212.62
I.S. #1
Rim : 217.51
Inv in 8" 215.79
Inv out 12" 215.46
Exist. M.H. (Shall be reconstructed including new frame & cover)
Rim : 220.92
Inv. 6" in 214.50
Inv. 8" out 214.92
Inv. 214.92
Rim elevation, as shown may be revised at Town Engineer's direction
Approx. location of existing 6" to be abandoned
Drainage easement to be conveyed to the Town of Bethlehem
Existing San MH
Rim : 222.41
Inv : 219.51
Existing Building
Existing Building
Existing Building