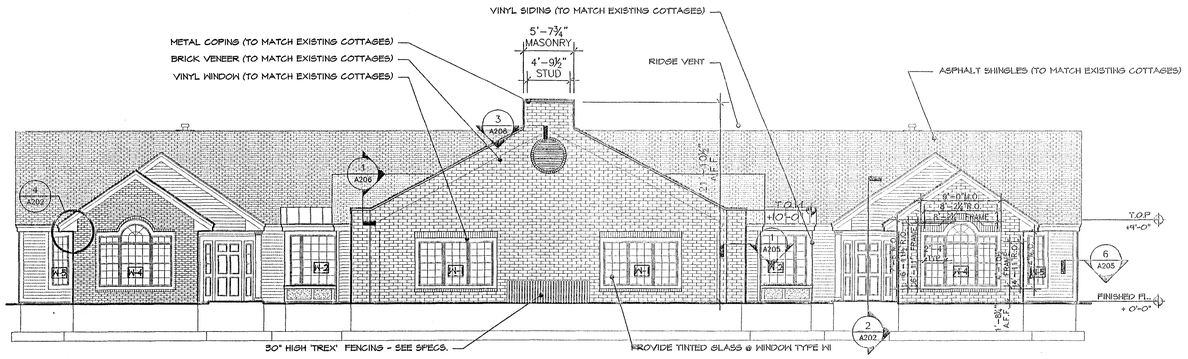

ELEVATION 1
SCALE: 1/8" = 1'-0"
1 A201

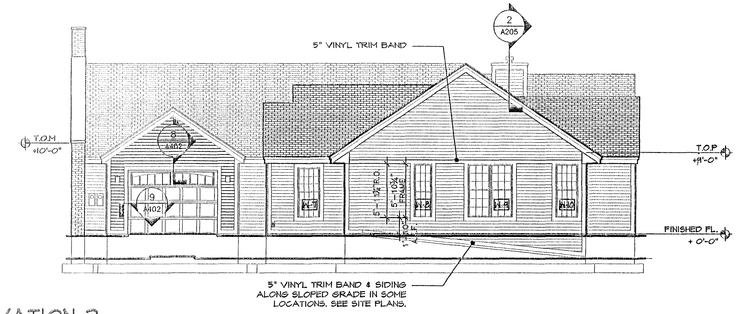

ELEVATION 2
SCALE: 1/8" = 1'-0"
2 A201

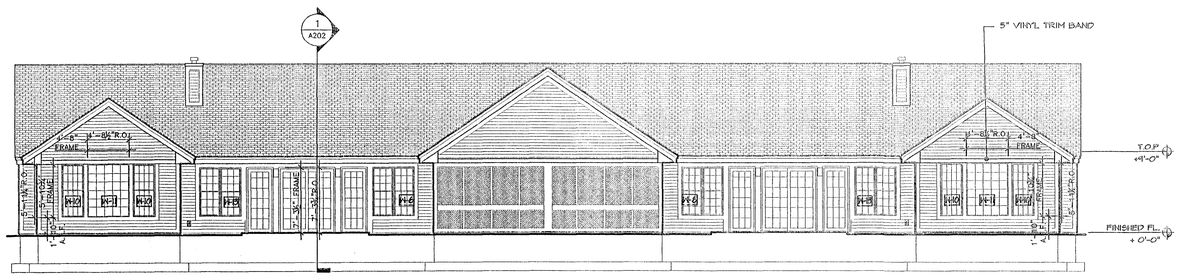

ELEVATION 3
SCALE: 1/8" = 1'-0"
3 A201

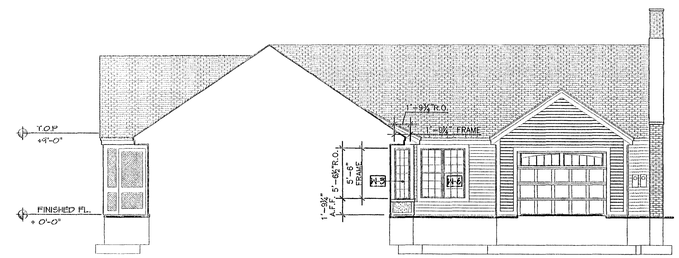

ELEVATION 4
SCALE: 1/8" = 1'-0"
4 A201

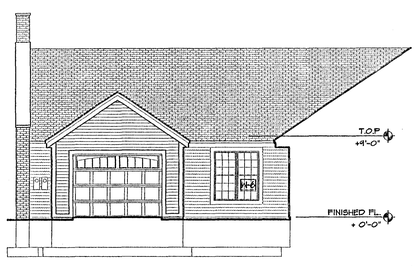

ELEVATION 5
SCALE: 1/8" = 1'-0"
5 A201

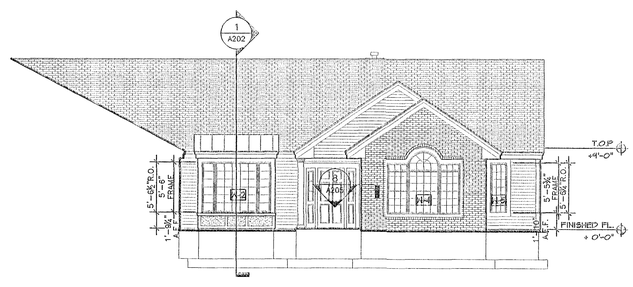

ELEVATION 6
SCALE: 1/8" = 1'-0"
6 A201

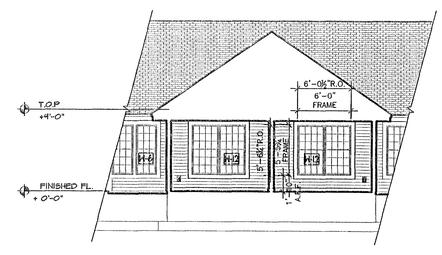

ELEVATION 7
SCALE: 1/8" = 1'-0"
7 A201

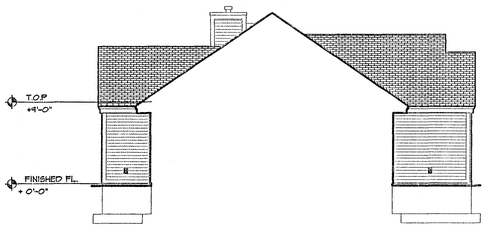

ELEVATION 8
SCALE: 1/8" = 1'-0"
8 A201

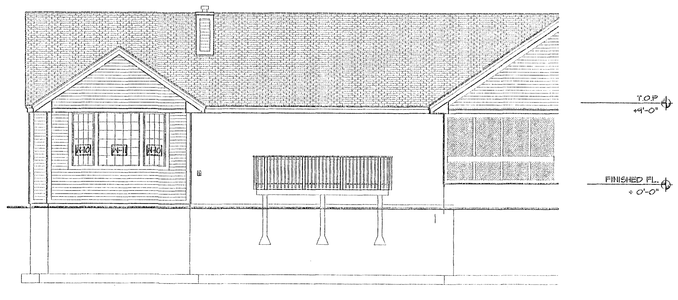

ELEVATION 9
SCALE: 1/8" = 1'-0"
9 A201

PLANNING BOARD
TOWN OF BETHLEHEM
ALBANY COUNTY, NEW YORK

This plat APPROVED subject to such conditions as are stated in Building Project Approval (B/P/A)
No. 5817 Dated 3-7-06
Parker D. Mathews
Title Chairman
Date 7-16-06

INCHES 0 1 2
4037 0-16 TOWN OF BETHLEHEM

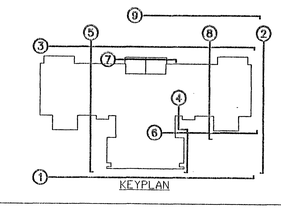

KEYPLAN

Angerame Architects, P.C.
Architecture
Planning
Interior Design

30 Essex St.
Albany
New York 12206
P 518 454 9300
F 518 454 9333
W angeramearchitects.com

Project

Beverwyck
Setting the Standard in Independent Retirement and Assisted Living

PHASE IV COTTAGES

Beverwyck, Inc.
40 Autumn Drive
Slingerlands, New York 12159

Consultants

Civil:
Brett Steenburgh, P.E. P.L.L.C.
2832 Rosendale Road, Niskayuna, NY 12309
Phone: (518) 365-0675

Landscape Architect:
Miller Associates
169 Haviland Road, Queensbury, NY 12804
Phone: (518) 792-4958 Fax: (518) 792-8511

Revisions
REVISED 02-16-05

-FOR REFERENCE ONLY-

Title

EXTERIOR ELEVATIONS

Do not scale drawings – use dimensions shown, verify all dimensions on site. Unauthorized alterations or additions to this document is a violation of Sec. 7209 Sub. 2 of the NYS Education Law. Copyright 2006 Angerame Architects, P. C. All right reserved. No use or reproduction of this material is permitted without the express written consent of Angerame Architects, P. C.

Drawing Number

A-201

Date: APRIL 17, 2006

JUL 2 5 2006

E:\Projects\BEV-Beverwyck Phase IV\BEV4-Drawings\BEV4-A201.dwg, A201, 4/24/2006 11:28:21 AM, HP Designjet 600, Custom 1: 36 x 24 in. (landscape), 1:1