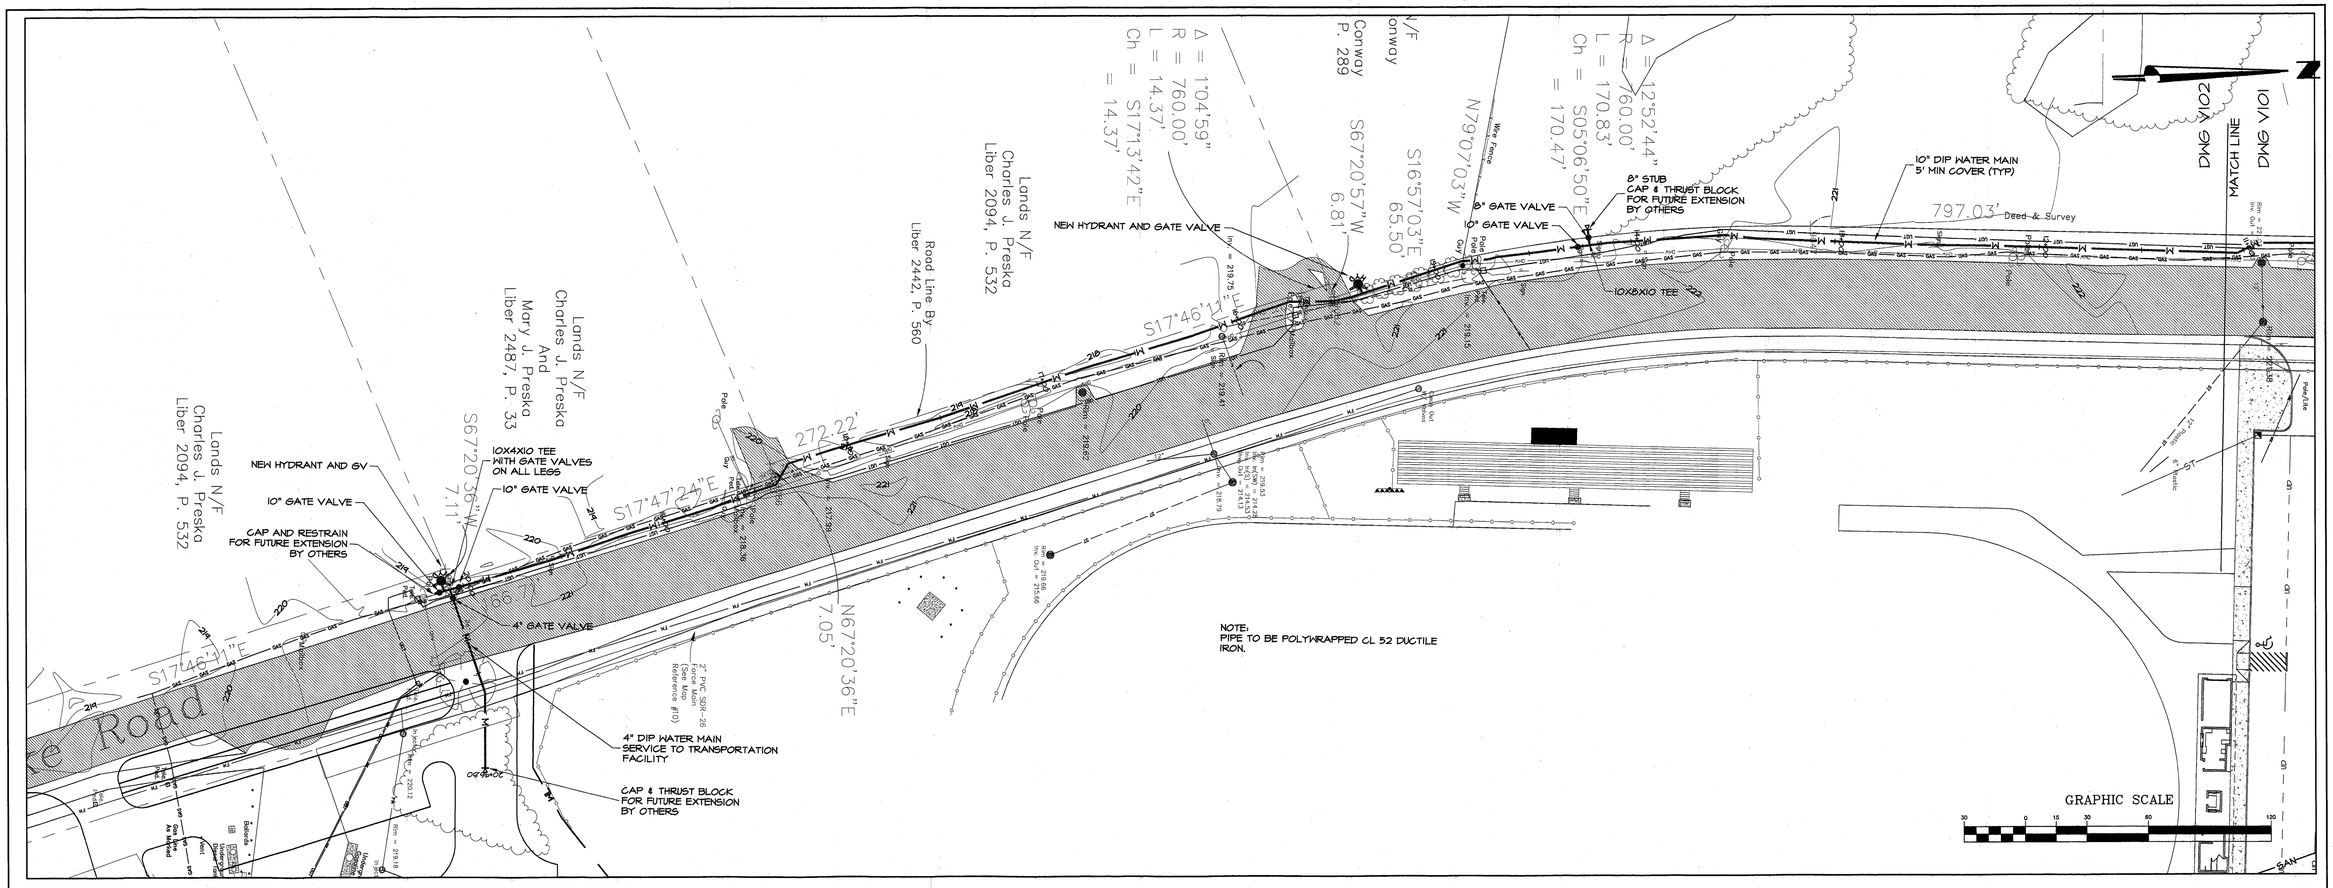

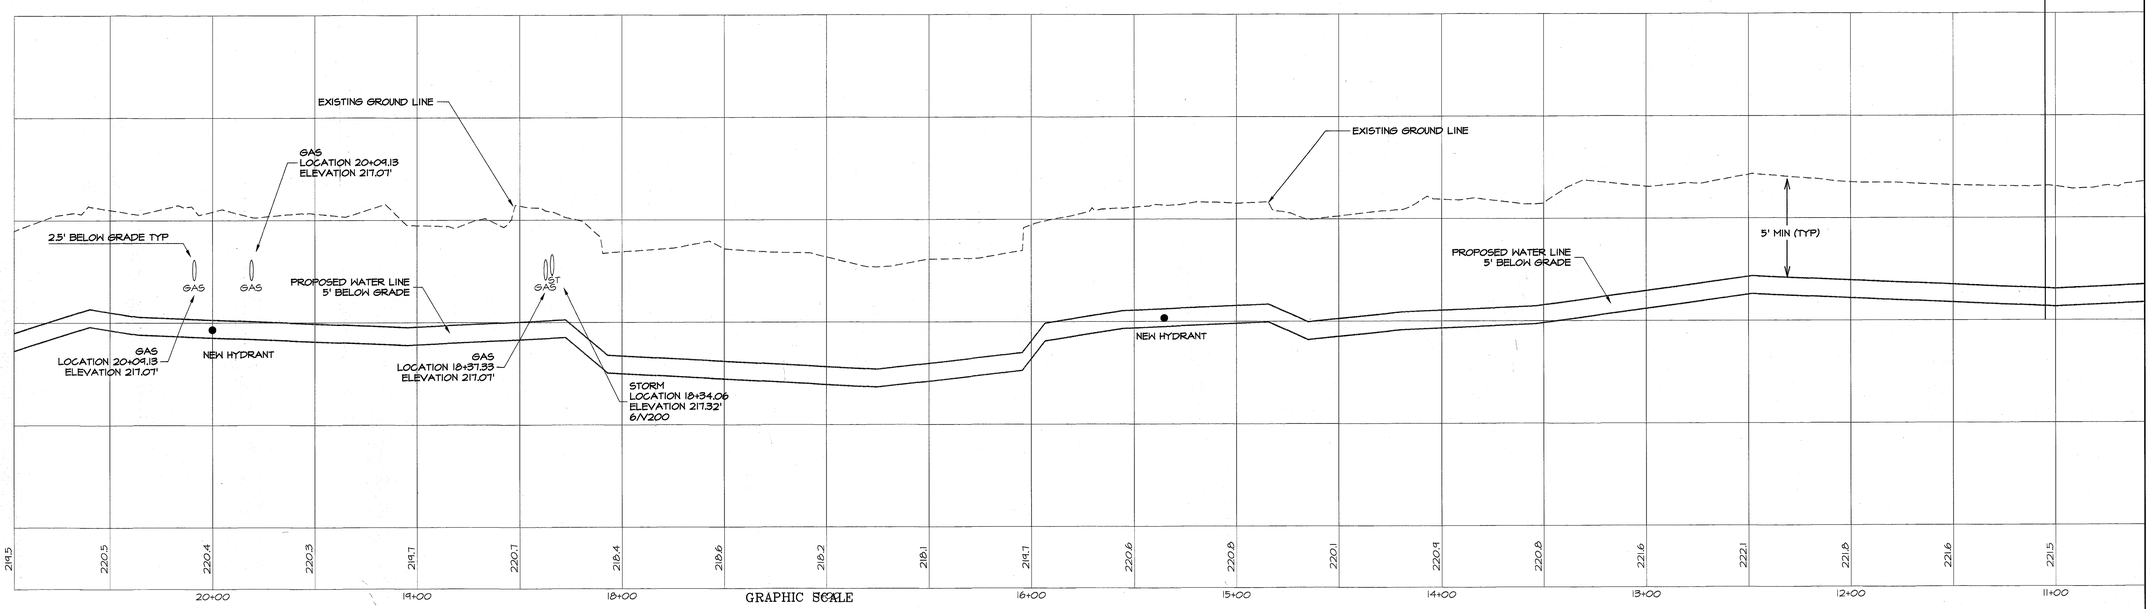

COLLINS+SCOVILLE
ARCHITECTS, P.C.
40 Beaver St., Albany
New York 12207-1511
518463.8068 FAX 518463.8069

Consultant

CLARK PATNODE ENGINEERS
BOX 728, 33 HAGER RD., NEW LEBANON, NY 12125
TELEPHONE: (518) 794-8800 FAX: (518) 794-8809
www.clarkpatnode.com

Project Title

BETHLEHEM CENTRAL SCHOOL DISTRICT
BETHLEHEM HIGH SCHOOL
VAN DYKE ROAD WATER MAIN

INCHES 1 2 — 1999 TOWN OF BETHLEHEM

No.	Date	Revision	By
4			
3			
2	3/9/06	PROFILE ADDED	THF
1	2/9/06	ADDED NOTES AND CONSTRUCTION	THF

Drawn By: THF
Checked By: DCC
Proj # 01-03-06-00-0-006-024
CSA Project # 03124-00
Date: 2/09/06

Sheet Title

VAN DYKE RD
WATER MAIN

Sheet No.

V-102

V-27

G:\Projects\2540537\dwg\2540537-V102.dwg Mar 14, 2006