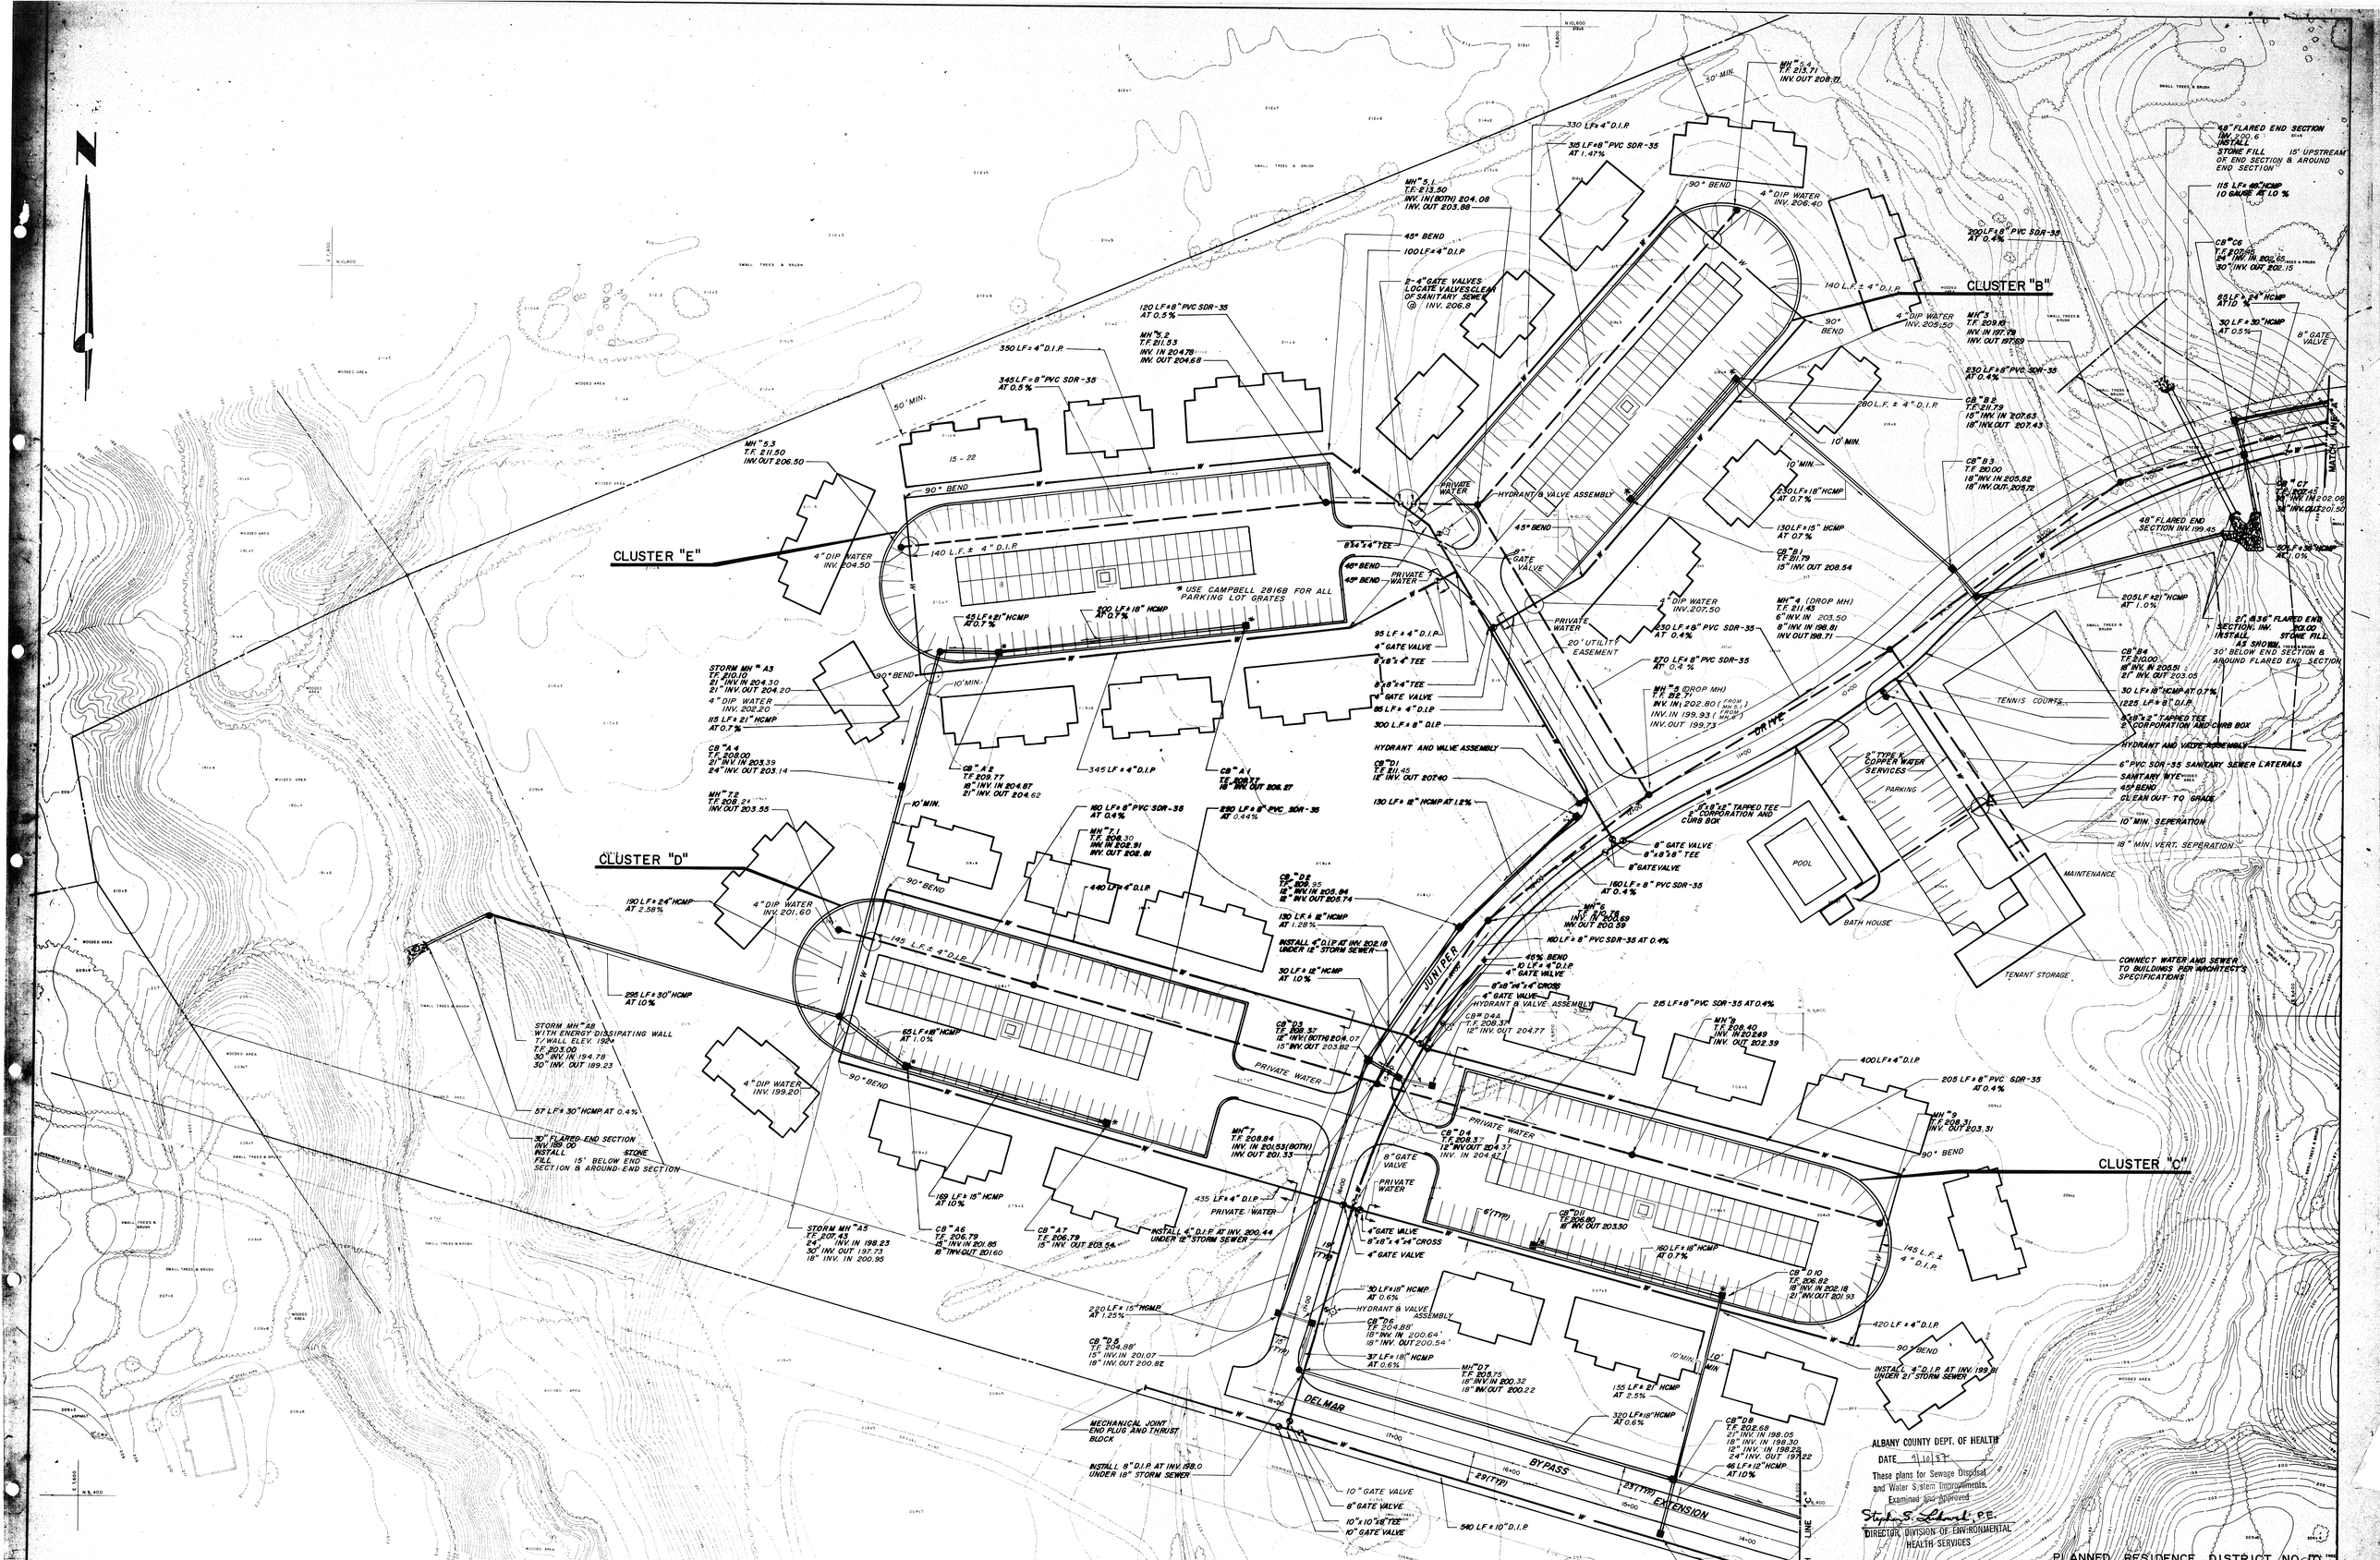
CLUSTER "E"
CLUSTER "D"
CLUSTER "B"
CLUSTER "C"
JUNIPER
DELMAR
BYPASS
EXTENSION
MATCH LINE
TENNIS COURTS
POOL
BATH HOUSE
MAINTENANCE
TENANT STORAGE
PARKING
* USE CAMPBELL 2816B FOR ALL PARKING LOT GRATES
CONNECT WATER AND SEWER TO BUILDINGS PER ARCHITECT'S SPECIFICATIONS
ALBANY COUNTY DEPT. OF HEALTH
DATE 9/10/87
These plans for Sewage Disposal and Water System Improvements, Examined and Approved
DIRECTOR, DIVISION OF ENVIRONMENTAL HEALTH SERVICES
PLANNED RESIDENCE DISTRICT NO. 10
JUNIPER FIELDS
TOWN OF BETHLEHEM, NEW YORK
UTILITY PLAN
CLOUGH, HARBOUR & ASSOCIATES
ENGINEERS & PLANNERS
24 AVIATION RD. · ALBANY, N.Y. 12205
ALTERATION OF THIS DOCUMENT, EXCEPT BY A LICENSED PROFESSIONAL ENGINEER, IS ILLEGAL
DRAWN M.A.M
CHECKED T.C.A.
PROJECT 1116 B
DATE NOV. 12, 1986
SCALE 1" = 40'
DWG UP-2
SHEET 11 OF 22
REVISION #2 4-29-87 SEE NOTE NO. 1
REVISION #3 6-24-87 UNIT PLACEMENT
REVISION #4 8-12-87 PARKING
REVISION #5 8-19-87 DUMPSTER LOCATION
NOTES: 1. REVISIONS MADE TO COMPLY WITH TOWN OF BETHLEHEM REVIEW
PLANS REVISED BY: ABD ENGINEERS & SURVEYORS, 530 Franklin Street, Schenectady, N.Y. 12305
REVISION #1 MARCH 1987 TO MEET TOWN OF BETHLEHEM REVIEW LETTER
THE PLANS SHOW SOME KNOWN SUBSURFACE STRUCTURES, ABOVE GROUND STRUCTURES AND/OR UTILITIES BELIEVED TO EXIST IN THE WORKING AREA. EXACT LOCATION OF WHICH MAY VARY FROM THE LOCATIONS INDICATED. IN PARTICULAR, THE CONTRACTOR IS WARNED THAT THE EXACT OR EVEN APPROXIMATE LOCATION OF SUCH PIPE LINES, SUBSURFACE STRUCTURES AND/OR UTILITIES IN THE AREA MAY BE SHOWN OR MAY NOT BE SHOWN, AND IT SHALL BE HIS RESPONSIBILITY TO PROCEED WITH GREAT CARE IN EXECUTING ANY WORK. 48 HOURS BEFORE YOU DIG, DRILL OR BLAST, ALL U.F.P.O. AT 1-800-962-7962.