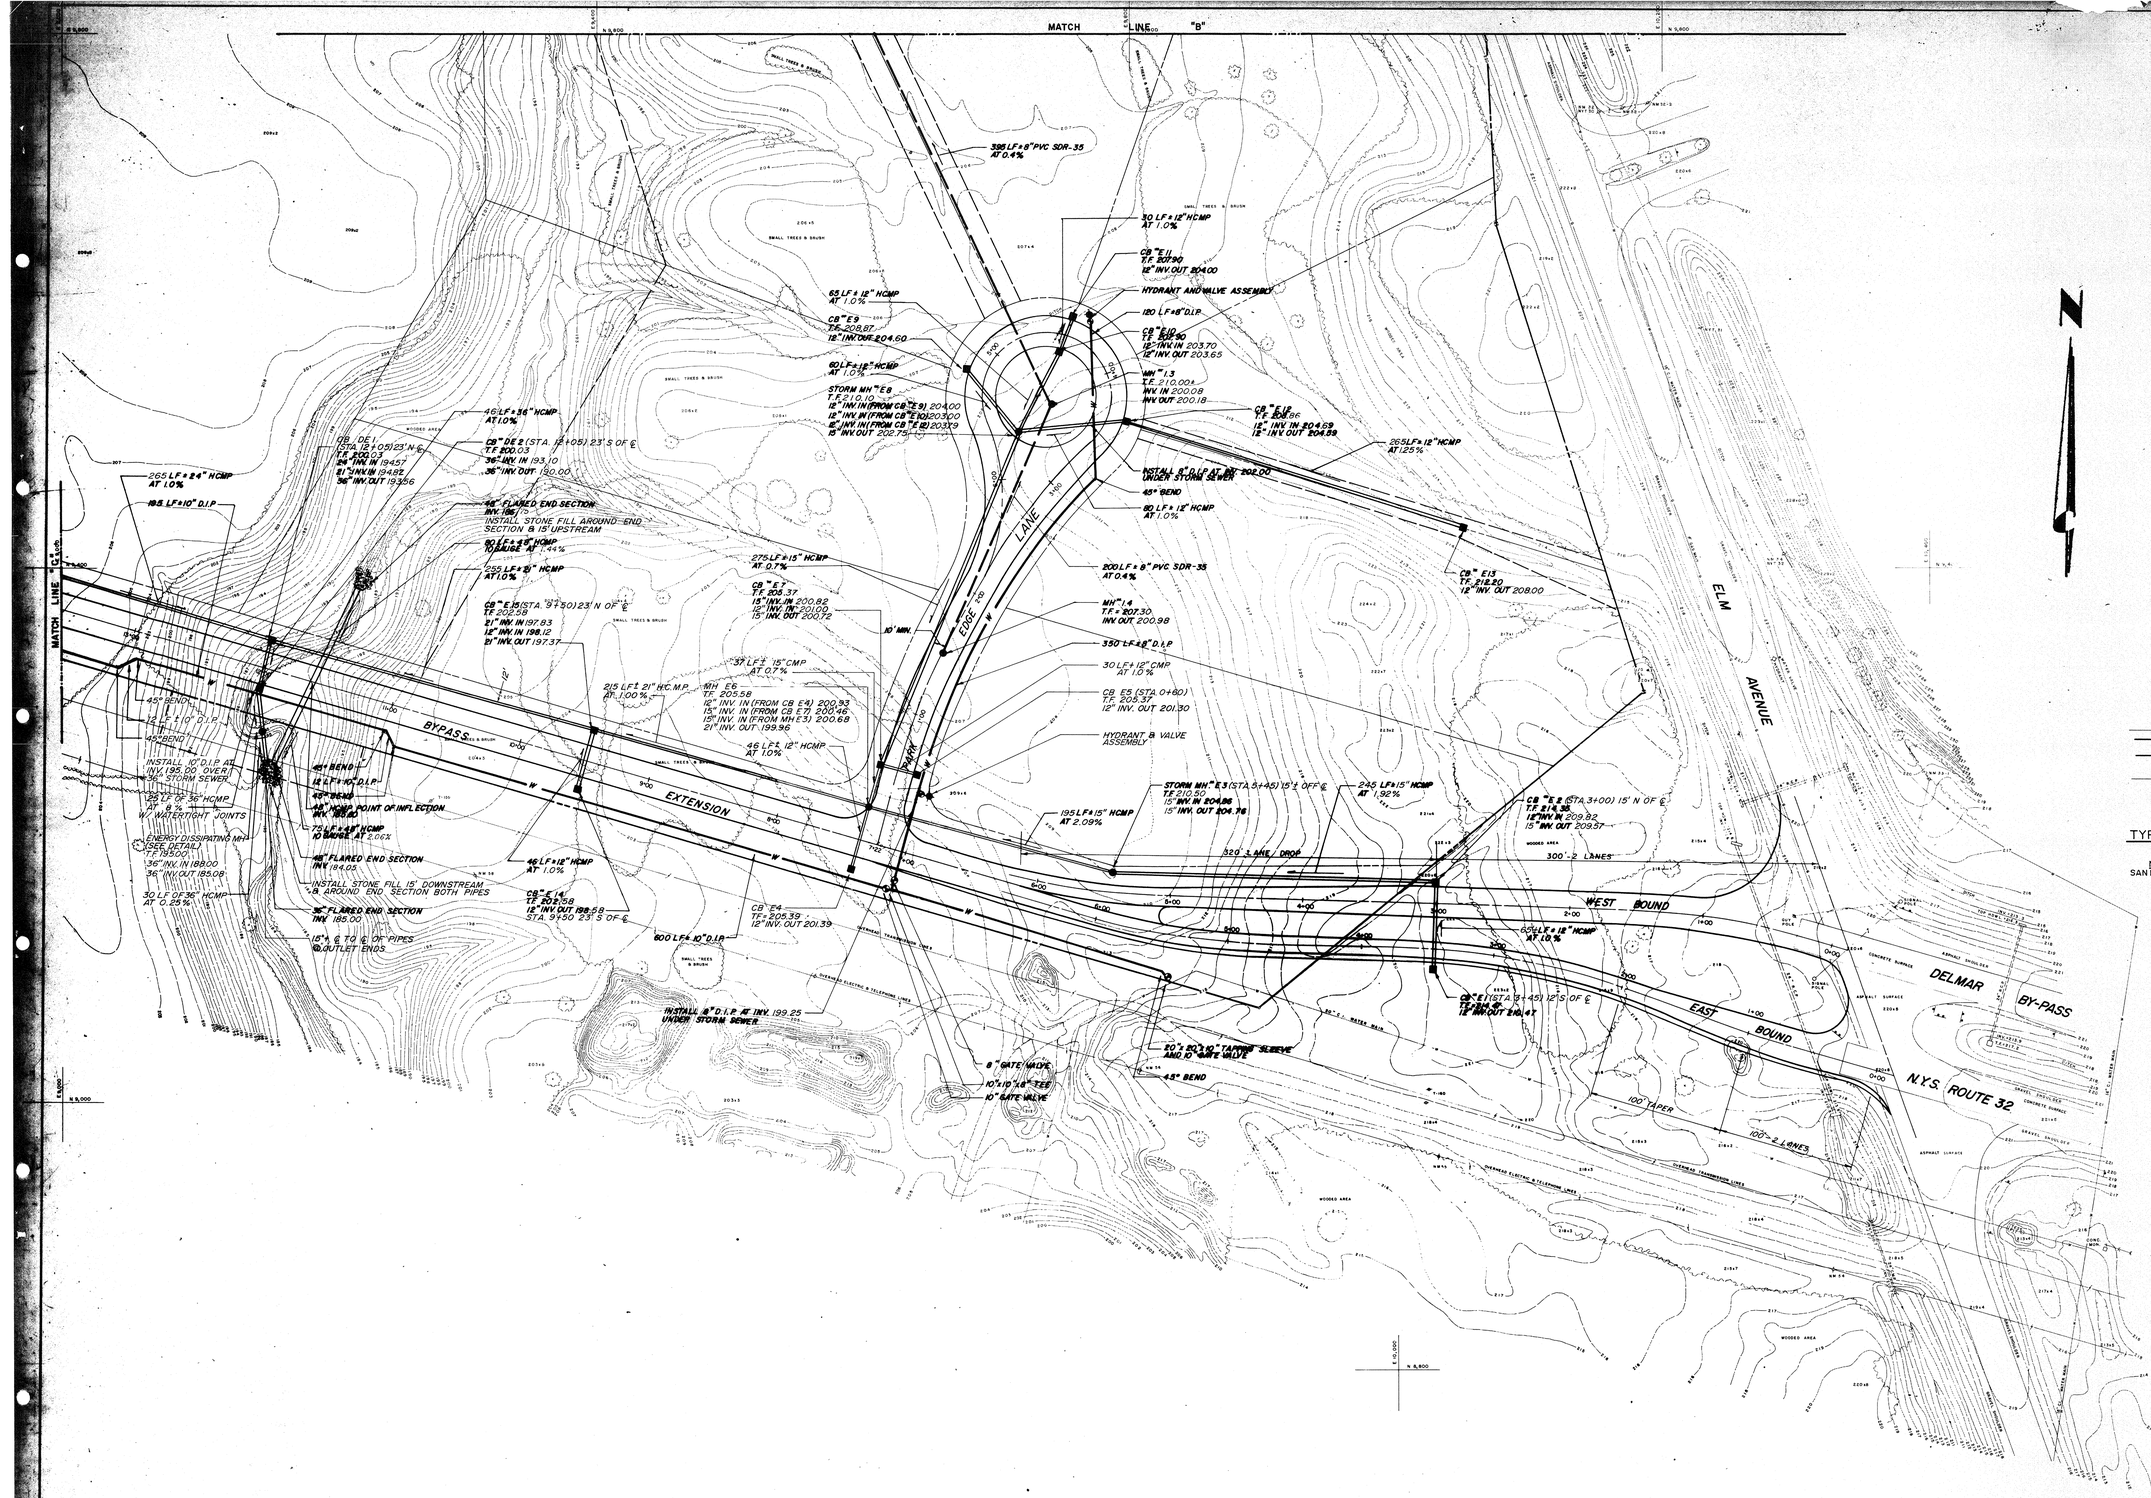

TYPICAL SINGLE FAMILY LOT UTILITY LAYOUT

NOT TO SCALE

NOTE: NO ROOF DRAINS OR FLOOR DRAINS SHALL CONNECT TO SANITARY SEWER

THE PLANS SHOW SOME KNOWN SUBSURFACE STRUCTURES, ABOVE GROUND STRUCTURES AND/OR UTILITIES BELIEVED TO EXIST IN THE WORKING AREA, EXACT LOCATION OF WHICH MAY VARY FROM THE LOCATIONS INDICATED. IN PARTICULAR, THE CONTRACTOR IS WARNED THAT THE EXACT OR EVEN APPROXIMATE LOCATION OF SUCH PIPE LINES, SUBSURFACE STRUCTURES AND/OR UTILITIES IN THE AREA MAY BE SHOWN OR MAY NOT BE SHOWN, AND IT SHALL BE HIS RESPONSIBILITY TO PROCEED WITH GREAT CARE IN EXECUTING ANY WORK. 48 HOURS BEFORE YOU DIG, DRILL OR BLAST, ALL U.F.P.O. AT 1-800-962-7962.

ALBANY COUNTY DEPT. OF HEALTH

DATE 3/6/87

These plans for Sewage Disposal and Water Supply Improvements. Examined and Approved

Stephen S. Lehrer, P.E.

DIRECTOR, DIVISION OF ENVIRONMENTAL HEALTH SERVICES

INCHES 0 1 2 — 2328 TOWN OF BETHLEHEM

PLANNED RESIDENCE DISTRICT NO. 10

JUNIPER FIELDS

TOWN OF BETHLEHEM, NEW YORK

UTILITY PLAN

REVISION #2	4-29-87	SEE NOTE NO. 1
REVISION #3	7-1-87	UNIT PLACEMENT

NOTES: 1) REVISIONS MADE TO COMPLY WITH TOWN OF BETHLEHEM REVIEW

PLANS REVISED BY: ABD ENGINEERS & SURVEYORS, 330 Franklin Street, Schenectady, N.Y. 12305

REVISION #1 MARCH 1987 TO MEET TOWN OF BETHLEHEM REVIEW LETTER

REVISION | NO. | BY | DATE

ALTERATION OF THIS DOCUMENT, EXCEPT BY A LICENSED PROFESSIONAL ENGINEER, IS ILLEGAL.

DRAWN: M.A.M. | CHECKED: T.C.A.

CHA CLOUGH, HARBOUR & ASSOCIATES, ENGINEERS & PLANNERS, 24 AVIATION RD. - ALBANY, N.Y. 12205

PROJECT	DATE	SCALE	DWG	SHEET	OF
116 B	NOV. 12, 1986	1" = 40'	UP-3	12	22