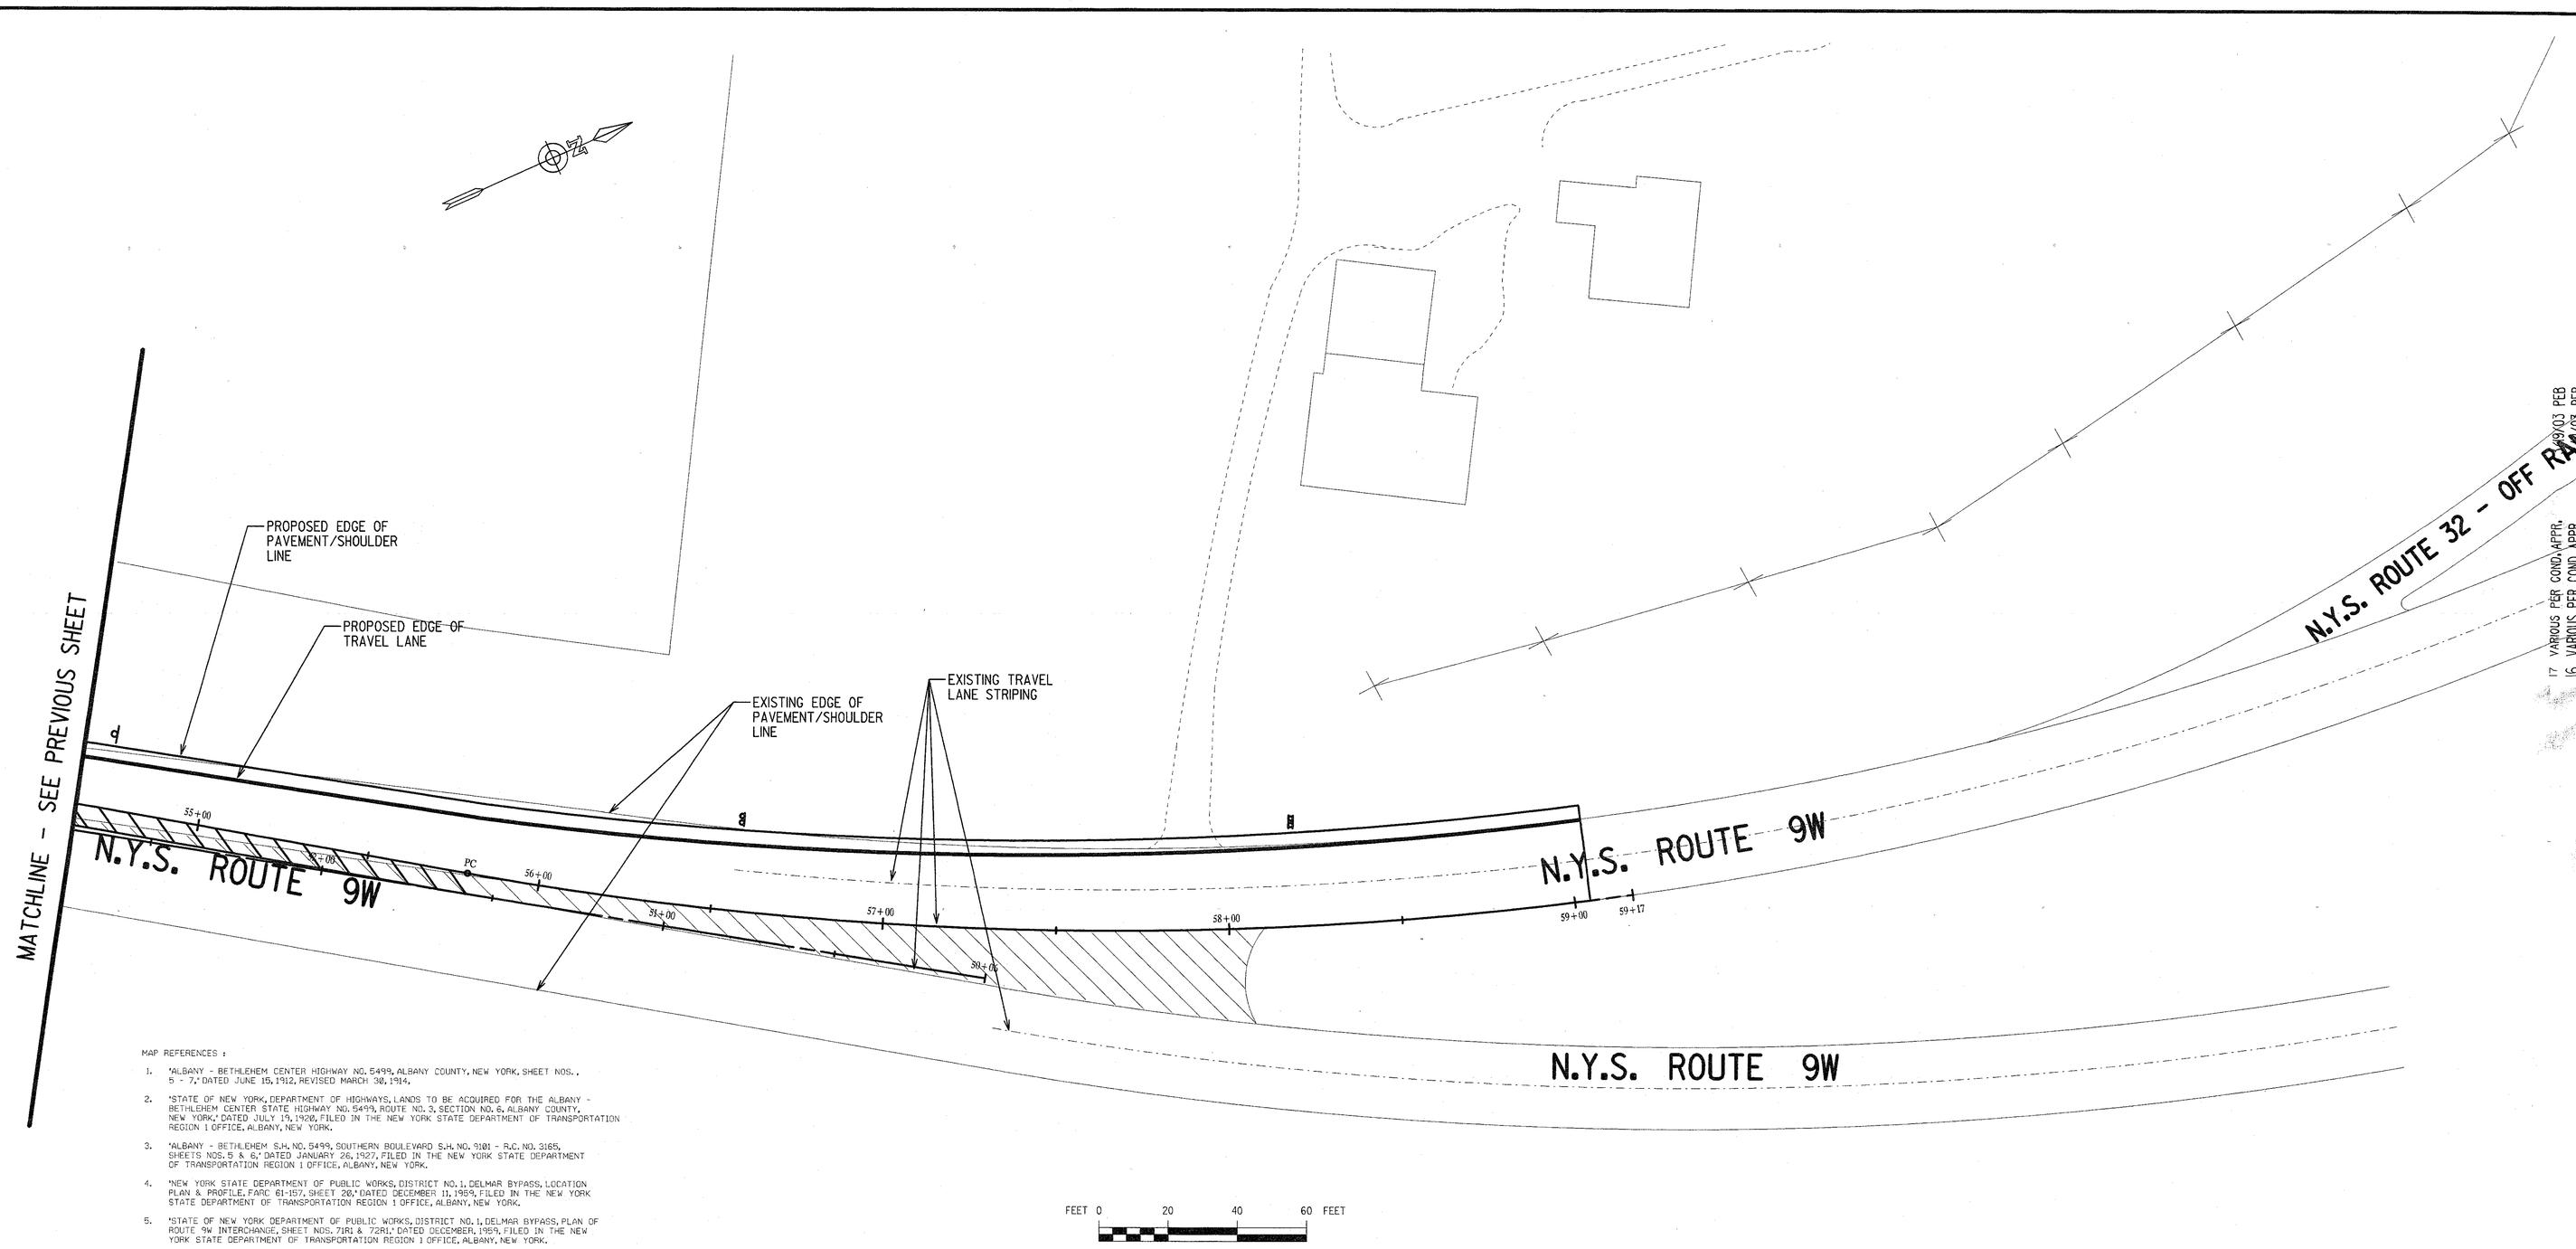

MAP REFERENCES :

1. "ALBANY - BETHLEHEM CENTER HIGHWAY NO. 5499, ALBANY COUNTY, NEW YORK, SHEET NOS., 5 - 7," DATED JUNE 15, 1912, REVISED MARCH 30, 1914.
2. "STATE OF NEW YORK, DEPARTMENT OF HIGHWAYS, LANDS TO BE ACQUIRED FOR THE ALBANY - BETHLEHEM CENTER STATE HIGHWAY NO. 5499, ROUTE NO. 3, SECTION NO. 6, ALBANY COUNTY, NEW YORK," DATED JULY 17, 1926, FILED IN THE NEW YORK STATE DEPARTMENT OF TRANSPORTATION REGION 1 OFFICE, ALBANY, NEW YORK.
3. "ALBANY - BETHLEHEM S.H. NO. 5499, SOUTHERN BOULEVARD S.H. NO. 9101 - R.C. NO. 3165, SHEETS NOS. 5 & 6," DATED JANUARY 26, 1927, FILED IN THE NEW YORK STATE DEPARTMENT OF TRANSPORTATION REGION 1 OFFICE, ALBANY, NEW YORK.
4. "NEW YORK STATE DEPARTMENT OF PUBLIC WORKS, DISTRICT NO. 1, DELMAR BYPASS, LOCATION PLAN & PROFILE, FARC 61-157, SHEET 20," DATED DECEMBER 11, 1969, FILED IN THE NEW YORK STATE DEPARTMENT OF TRANSPORTATION REGION 1 OFFICE, ALBANY, NEW YORK.
5. "STATE OF NEW YORK DEPARTMENT OF PUBLIC WORKS, DISTRICT NO. 1, DELMAR BYPASS, PLAN OF ROUTE 9W INTERCHANGE, SHEET NOS. 71R1 & 72R1," DATED DECEMBER, 1965, FILED IN THE NEW YORK STATE DEPARTMENT OF TRANSPORTATION REGION 1 OFFICE, ALBANY, NEW YORK.
6. "NEW YORK STATE DEPARTMENT OF PUBLIC WORKS, DESCRIPTION AND MAP FOR THE APPROPRIATION OF PROPERTY, DELMAR BYPASS, MAP NO. 87, PARCEL NOS. 132 & 133, SHEET NOS. 1 & 2, MAP NO. 88, PARCEL NO. 129, MAP NO. 88, PARCEL NOS. 134 - 136, SHEET NOS. 1 - 5.
7. SURVEY OF LANDS OF SOUTH ALBANY ASSOCIATES, TOWN OF BETHLEHEM, ALBANY COUNTY, NEW YORK," DATED NOVEMBER 13, 1974, MADE BY C.T. MALE ASSOCIATES, P.C.
8. "NEW YORK POWER & LIGHT CORPORATION, BETHLEHEM - SELKIRK TRANSMISSION LINE, PLAN & PROFILE," DATED FEBRUARY 17, 1944.
9. "NIAGARA MOHAWK POWER CORPORATION, AVENUE A, BETHLEHEM TRANSMISSION LINE (BETHLEHEM - TRINITY), Q-284, SHEET NOS. 1 - 3," DATED SEPTEMBER, 1946.
10. "GLENMONT EXTENSION, WATER DISTRICT NO. 1, TOWN OF BETHLEHEM, RECORD INSTALLATIONS, SHEET NOS. 4 - 6," DATED DECEMBER, 1968, MADE BY J. KENNETH FRASER & ASSOCIATES.
11. "TOWN OF BETHLEHEM, ALBANY COUNTY, UNITED STATES ENVIRONMENTAL PROTECTION AGENCY & NEW YORK STATE DEPARTMENT OF ENVIRONMENTAL CONSERVATION JOINT PROJECT NO. C-36-948, CONTRACT 27, FORCE MAINS & TRUNK SEWERS, SHEET NOS. 8 - 11," DATED APRIL, 1971, MADE BY J. KENNETH FRASER & ASSOCIATES, P.C.
12. "MAP OF EASEMENT TO BE GRANTED BY SOUTH ALBANY MALL CO. TO BETHLEHEM SEWER DISTRICT," DATED OCTOBER 8, 1971, MADE BY EDWARD W. BOUTELLE & SONS.
13. "SURVEY OF LANDS OWNED BY SOUTH ALBANY MALL, INC., N.Y.S. ROUTE 9W, TOWN OF BETHLEHEM, COUNTY OF ALBANY, STATE OF NEW YORK," DATED SEPTEMBER 7, 1993, PREPARED BY SMITH & MAHONEY, P.C.

NOTES :

1. THE OFFSETS OR DIMENSIONS SHOWN HEREON, FROM PROPERTY LINES TO BUILDINGS ARE FOR BUILDING REFERENCE AND LOCATION AND ARE NOT INTENDED TO MONUMENT THE PROPERTY LINES OR TO GUIDE THE ERECTION OF FENCES, ADDITIONAL STRUCTURES, OR ANY OTHER IMPROVEMENTS.
2. TAX MAP DESIGNATION : 86.00-2-21, 86.00-2-23
3. (D) DENOTES DEED BEARING AND DISTANCE.
   (F) DENOTES FIELD BEARING AND DISTANCE.
4. FIRST AMERICAN TITLE INSURANCE COMPANY OF NEW YORK CERTIFICATE OF TITLE INSURANCE SPR NO. A296939 USED TO PROVIDE RECORD INFORMATION REGARDING THE SUBJECT PREMISES.
5. THE UNDERGROUND UTILITIES SHOWN HAVE BEEN LOCATED FROM FIELD SURVEY INFORMATION AND EXISTING DRAWINGS. THE SURVEYOR MAKES NO GUARANTEES THAT THE UNDERGROUND UTILITIES SHOWN COMPRISE ALL SUCH UTILITIES IN THE AREA, EITHER IN-SERVICE OR ABANDONED. THE SURVEYOR FURTHER DOES NOT WARRANT THAT THE UNDERGROUND UTILITIES SHOWN ARE IN THE EXACT LOCATION INDICATED ALTHOUGH THE SURVEYOR DOES CERTIFY THAT THEY ARE LOCATED AS ACCURATELY AS POSSIBLE FROM INFORMATION AVAILABLE. THE SURVEYOR HAS NOT PHYSICALLY LOCATED THE UNDERGROUND UTILITIES.
6. TOPOGRAPHIC INFORMATION WAS COMPILED PHOTOGRAMMETRICALLY AND EDITED BY ACTUAL FIELD SURVEY ON MARCH 1993. PHOTOGRAMMETRIC MAPPING WAS PERFORMED BY LOCKWOOD MAPPING, INC. OF ROCHESTER, N.Y.
7. ELEVATIONS BASED ON N.G.V.D. 1929 DATUM.
8. WETLAND BOUNDARIES AS SHOWN HEREON WERE DELINEATED BY NORTH COUNTRY ECOLOGICAL SERVICES AND THE SEAR BROWN GROUP AND THE U.S. ARMY CORPS OF ENGINEERS. LOCATION OF "FORMER STRUCTURES" SHOWN HEREON TAKEN FROM RECORD MAP SOURCES AND ARE NOT WARRANTIED TO THEIR CORRECTNESS OF LOCATION, SIZE OR CONFIGURATION.
9. THE LOCATION OF SOIL BORINGS AND TEST HOLES SHOWN HEREON PERFORMED BY GIFFORD ENGINEERING WERE PROVIDED BY AZIMUTH SURVEYING AND CARTOGRAPHY.
10. UTILITY CONTACT INFORMATION: ELECTRIC: NIAGARA MOHAWK POWER CORPORATION
    2712 WASHINGTON AVENUE EXTENSION
    ALBANY, NY 12203
    (518) 869-5874
    MR. RAY JOYCE
    GAS: NIAGARA MOHAWK POWER CORPORATION
    22 BRITTON AMERICAN BOULEVARD
    LATHAM, NY 12110
    (518) 782-2846
    MR. GREGG KIRBY
    TELEPHONE: VERIZON
    1095 WATERVLIET LANE
    MENANDS, NY 12204
    (518) 471-2717
    MR. TERRY JOHNSON
    CABLE TELEVISION: TIME WARNER CABLE
    108 WASHINGTON AVENUE EXTENSION
    ALBANY, NY 12203
    (518) 869-5800
11. PROPOSED BUILDING LOCATIONS AND SITE IMPROVEMENTS SHOWN HEREON TAKEN FROM A MAP TITLE, "TAX MAP PLAN, BETHLEHEM TOWN CENTER, GLENMONT, NEW YORK, NIGRO COMPANIES," PREPARED BY SEAR-BROWN.
11A. 100 YEAR FLOOD ELEVATION IS NON-EXISTENT AS PER DESIGNATION OF "ZONE C-MINIMAL FLOODING AREA" ON FEMA MAPPING.
12. THE "PAVEMENT SETBACK LINE" INDICATES THE LOCATION WHERE NO PAVEMENT SHOULD OCCUR WITHOUT SPECIFIC ENGINEERING MITIGATION. THIS LINE HAS BEEN DETERMINED THROUGH THE GEOTECHNICAL ANALYSIS OF THE SOILS AND SLOPE CONDITIONS.
13. THE "BUILDING SETBACK LINE" INDICATES THE LOCATION BEYOND WHICH NO BUILDING SHOULD OCCUR WITHOUT SPECIFIC ENGINEERING MITIGATION. THIS LINE HAS BEEN DETERMINED THROUGH THE GEOTECHNICAL ANALYSIS OF THE SOILS AND SLOPE CONDITIONS.
14. "80 FT. CORRIDOR SETBACK LINE" MEANS AREA NOT TO BE BUILT IN TO PROVIDE FOR A HIGHWAY CORRIDOR.
15. "DRIVE-THRU SETBACK LINE" MEANS NO BUSINESS DRIVE-THRUS BETWEEN THIS AREA AND PROPERTY LINE. THIS IS AN AREA AT A GIVEN DISTANCE FROM A SCHOOL OR CHURCH, AS DETERMINED BY THE TOWN CODE.
16. "FORMER STRUCTURES" ARE FOUNDATION REMAINS OF OLD BUILDINGS STILL LEFT ON-SITE. ALL ABOVE GROUND "FORMER STRUCTURES" TO BE REMOVED. UNDERGROUND FOUNDATIONS TO BE BURIED IN PLACE OR REMOVED AS NECESSARY TO ACCOMODATE SITE CONSTRUCTION.

INCHES 0 1 2
Town of Bethlehem, NY

NOTE:
SEE NYSDOT HIGHWAY PLANS PREPARED BY SEAR-BROWN FOR ALL WORK WITHIN ALL RIGHT-OF-WAYS.

17	VARIOUS PER COND.APPR.	8/19/03	PEB
16	VARIOUS PER COND. APPR.	2/10/03	PEB
15	H.L.C. BLDG. VARIOUS PER COND.APPR.	2/10/03	PEB
14	NORTH WETLAND MITIGATION, ZONE 3	11/25/02	PEB
13	PHASING AND LOT DIVISION PLANS.	8/14/02	PEB
12	PHASING PLANS PER TOWN COMM.	7/23/02	PEB
11	PHASING AND LOT DIVISION PLANS	7/15/02	PEB
10	PHASING AND LOT DIVISION PLANS	6/18/02	PEB
9	VAR. PER 7/17/02 TOWN COM. LETTER	2/28/02	PEB
8	VAR. PER TOWN, PROFILE SHTS. ADDED	1/10/02	PEB
7	VAR. PER TOWN, TENANTS; WETLAND G	12/31/01	PEB
6	VARIOUS PER H.L.C. BLDG. REST. ISLDS	11/29/01	PEB
5	VARIOUS PER TOWN	10/29/01	PEB
4	VARIOUS PER TOWN	10/04/01	PEB
3	VARIOUS PER NORTH RETAIL CHANGE	8/22/01	PEB
2	VARIOUS PER TOWN;UTILITIES,GRADING	8/07/01	PEB
1	VARIOUS PER TOWN 6/4/01 COMMENTS	6/25/01	PEB
0			
	REVISIONS	DATE	BY

COPYRIGHT © 2010
SEAR-BROWN
DRAWING ALTERATION
IT IS A VIOLATION OF LAW FOR ANY PERSON, UNLESS THEY ARE ACTING UNDER THE DIRECTION OF A LICENSED PROFESSIONAL ENGINEER, ARCHITECT, LANDSCAPE ARCHITECT OR LAND SURVEYOR, TO ALTER AN ITEM IN ANY WAY. IF AN ITEM IS ALTERED, ALTER THE ENTIRE DOCUMENT AS ALTERED AND ADD THE ALTERING ENGINEER'S OR ARCHITECT'S NAME, THE DATE OF ALTERATION, AND SPECIFIC DESCRIPTION OF THE ALTERATION.

PROJECT ENGINEER/ARCHITECT
L. MERWIN
PROJECT MANAGER
F. PALUMBO

DRAWN BY
P. BALASCO
SCALE
1" = 20'
FIRST ISSUE DATE
5/24/2000

LICENSED PROFESSIONAL ENGINEER JOSEPH E. PONTE No. 065837 STATE OF NEW YORK

SEAR-BROWN
100 Great Oaks Boulevard
Albany, N.Y. 12203-7905
(518) 464-1717
FAX: (518) 464-4767
www.searbrown.com

PROJECT
BETHLEHEM TOWN CENTER
GLENMONT, NEW YORK
NIGRO COMPANIES

TITLE OF DRAWING
CONCEPT PLAN FOR ROADWAY IMPROVEMENTS

PROJECT NO.
16046
DRAWING NO.
SE R6

Workspace
Discipline: DEFAULT
Project: 200
Node: 200047

Plotting Parameters
Plotted By: bchaisco
Drawing File: U:\200\200046\DWG\Sheets\Ser-Rudgin
Plot Date/Time: 5/24/2010 3:45 PM
Plot Config: $WS_PLTCFG