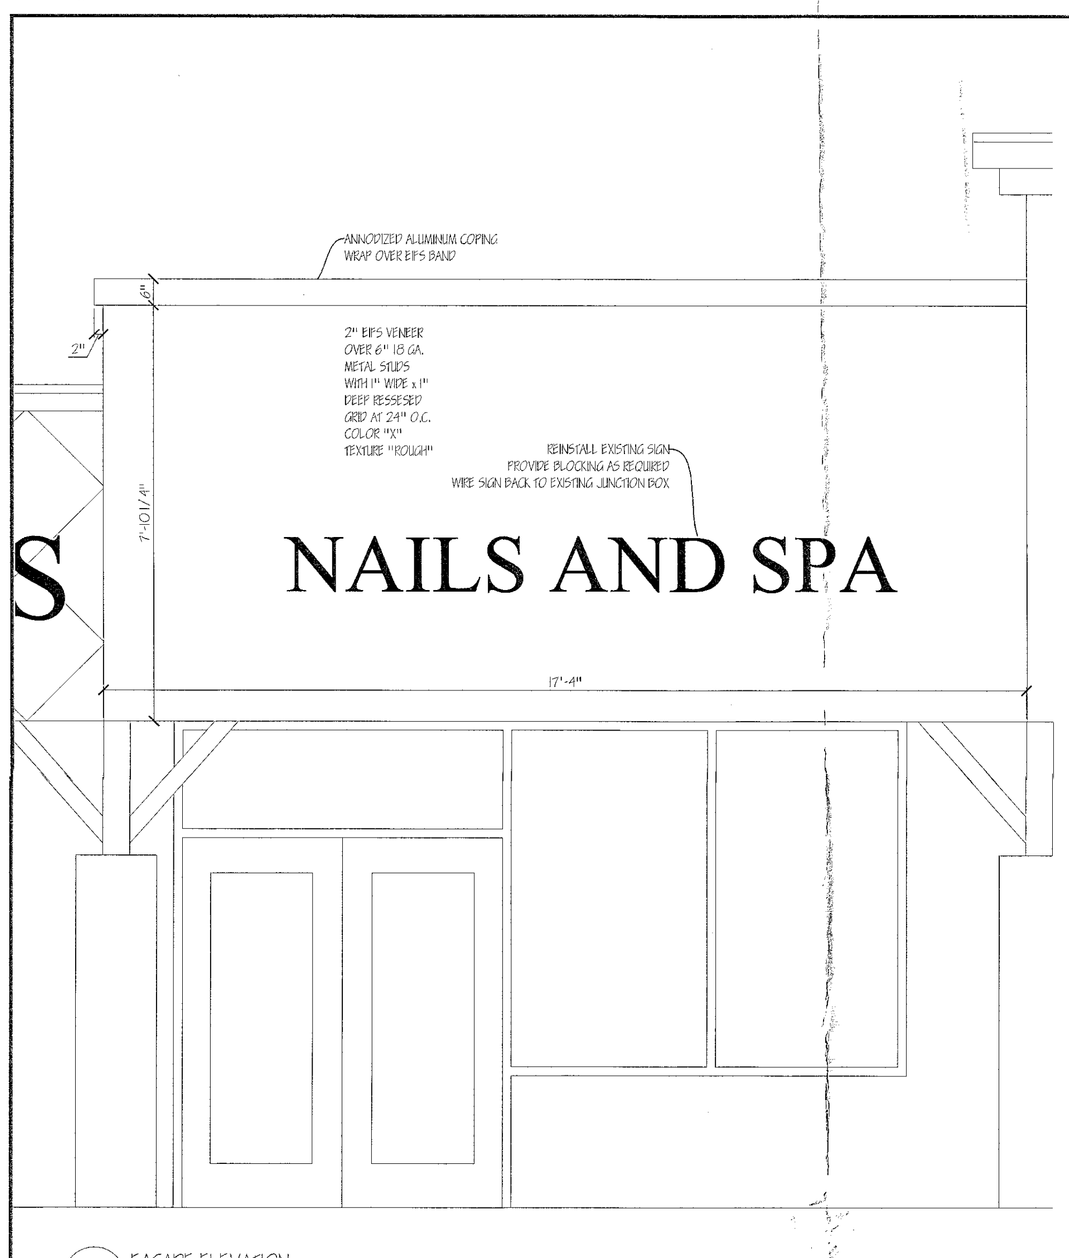

1 FACADE ELEVATION
1/2"=1'-0"

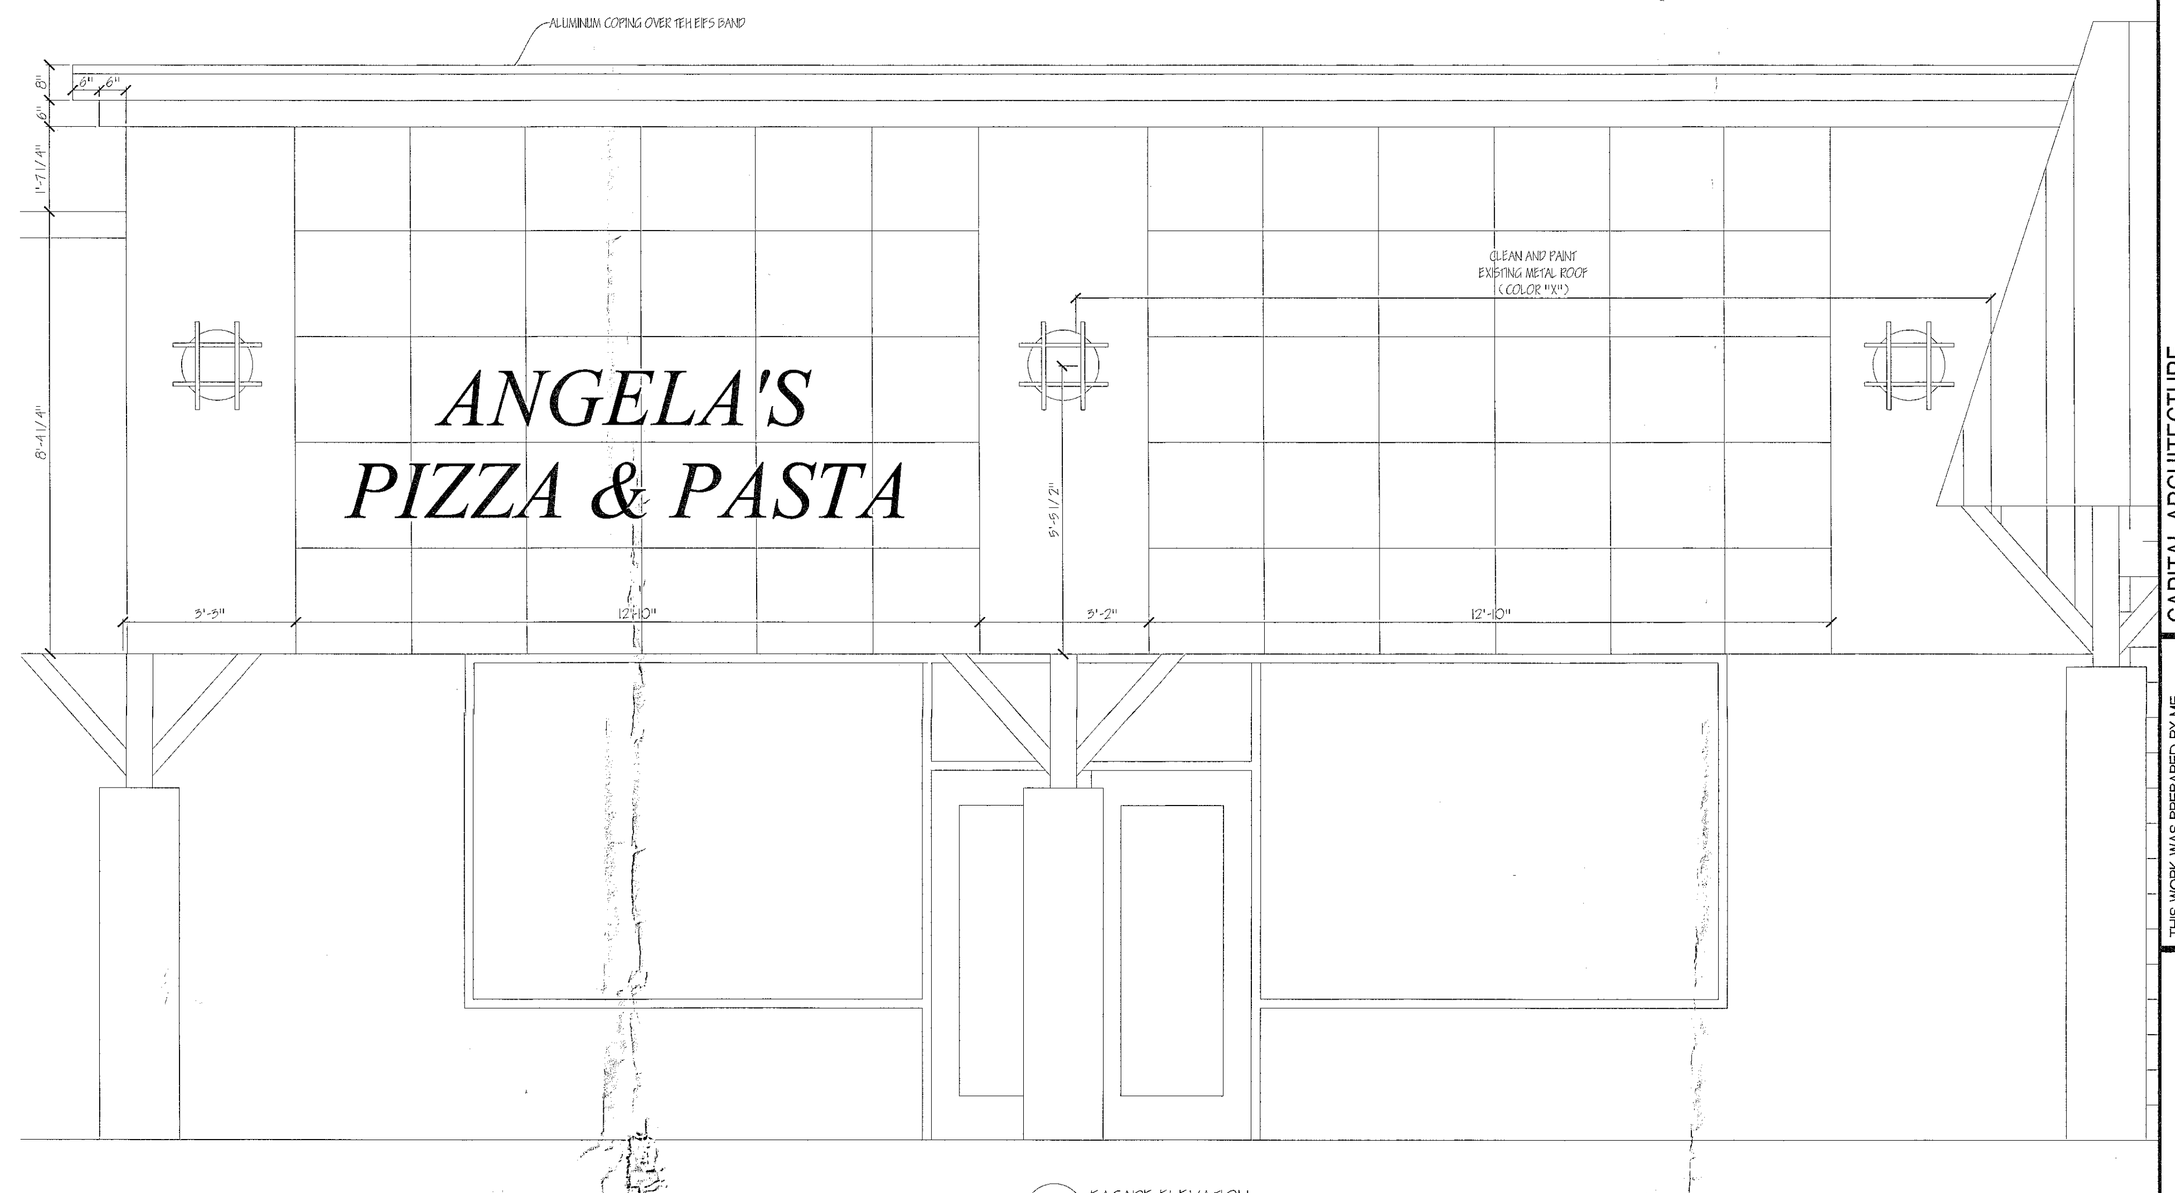

2 FACADE ELEVATION
1/2"=1'-0"

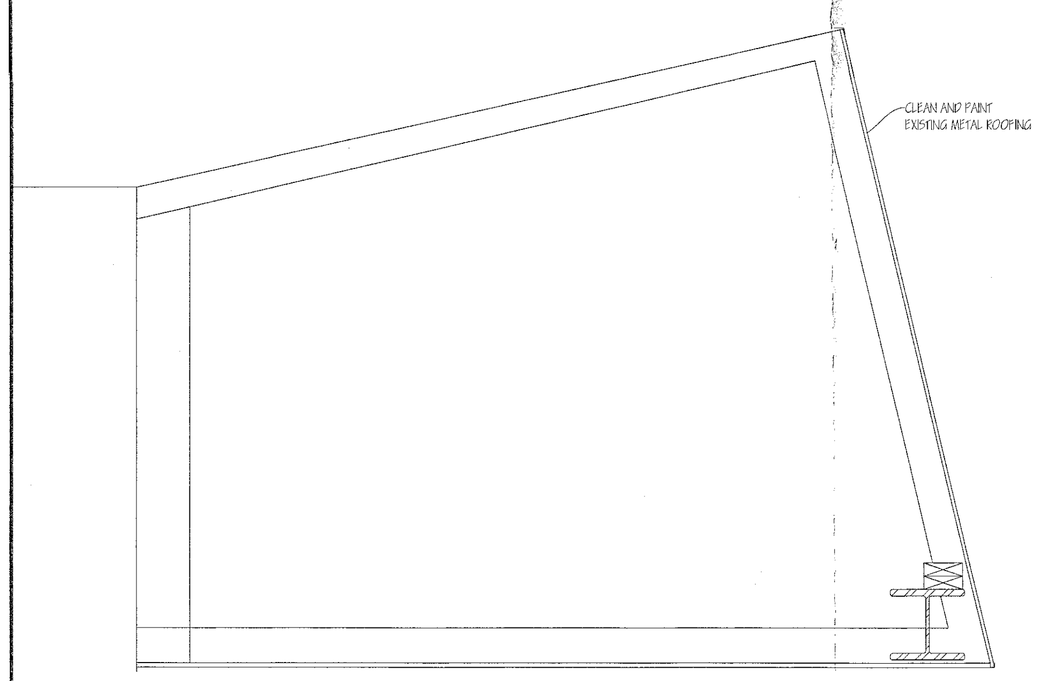

3 EXISTING FACADE SECTION
1"=1'-0"

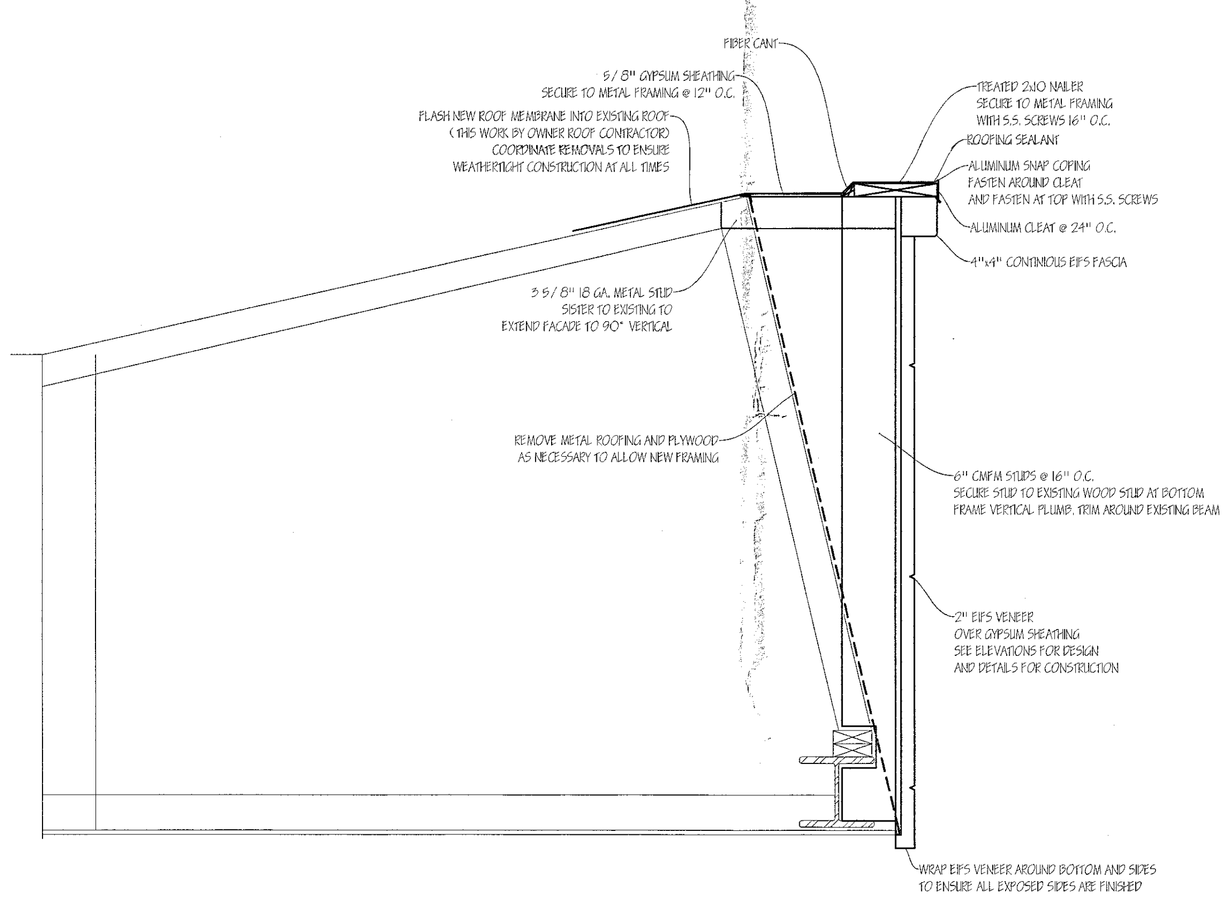

4 FACADE SECTION
1"=1'-0"

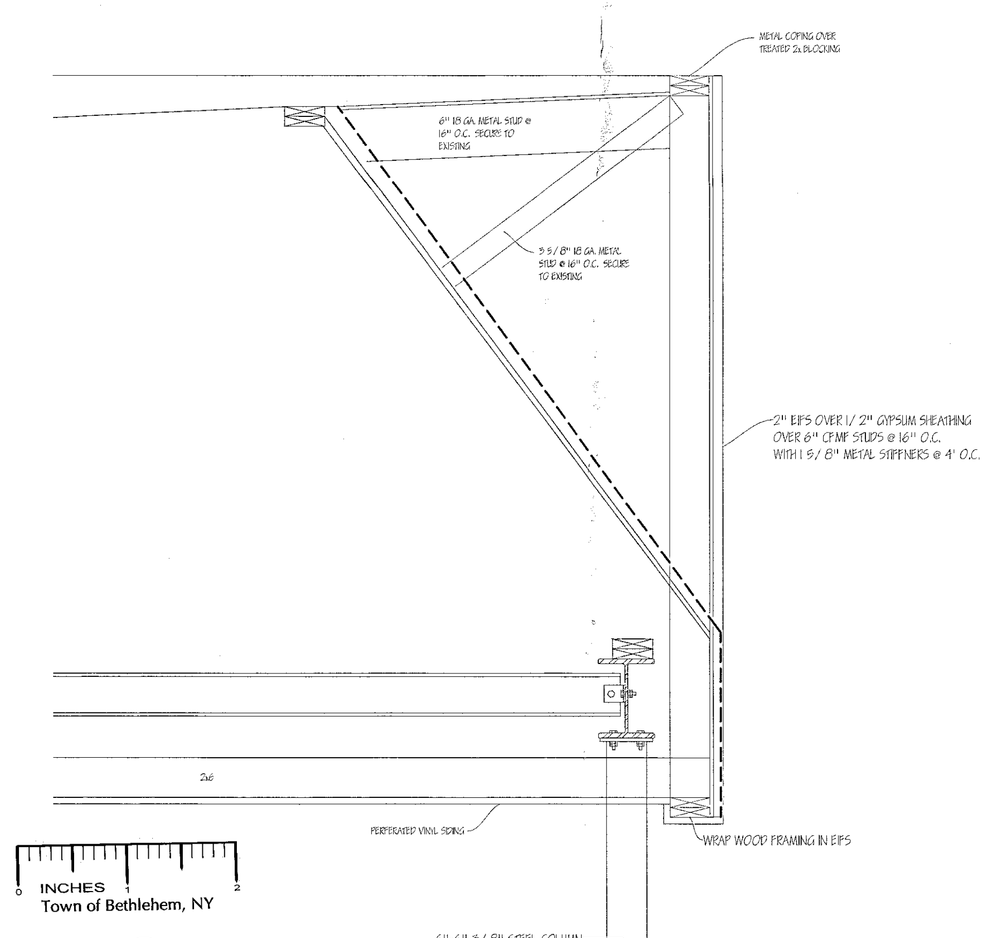

5 FACADE SECTION
3/4"=1'-0"

CAPITAL ARCHITECTURE
2390 WESTERN AVENUE
GUILDERLAND, NEW YORK 12084
867-4247 OFFICE, 861 7040 FAX, 253 1442 CELL
capitalarchitecture@yahoo.com

THIS WORK WAS PREPARED BY ME OR UNDER MY SUPERVISION AND CONSTRUCTION OF THIS PROJECT WILL BE UNDER MY OBSERVATION.

GLENMONT FACADE

329 GLENMONT ROAD
GLENMONT, NY

ENLARGED ELEVATIONS AND DETAILS

PLANNING BOARD
TOWN OF BETHLEHEM
ALBANY COUNTY, NEW YORK
This Site Plan Approved.
Title Chairman
Date October 5, 2010

REVISIONS:

SCALE: AS NOTED
DATE: 1 JUNE 10
DRAWN: AJD
SHEET# A8

COPYRIGHT PROTECTED: THIS WORK IS PROTECTED UNDER THE 1990 ARCHITECTURAL WORKS COPYRIGHT PROTECTION ACT AND ANY REVISIONS THEREOF

Planning Approval
PhotoRHTE_SPA110D