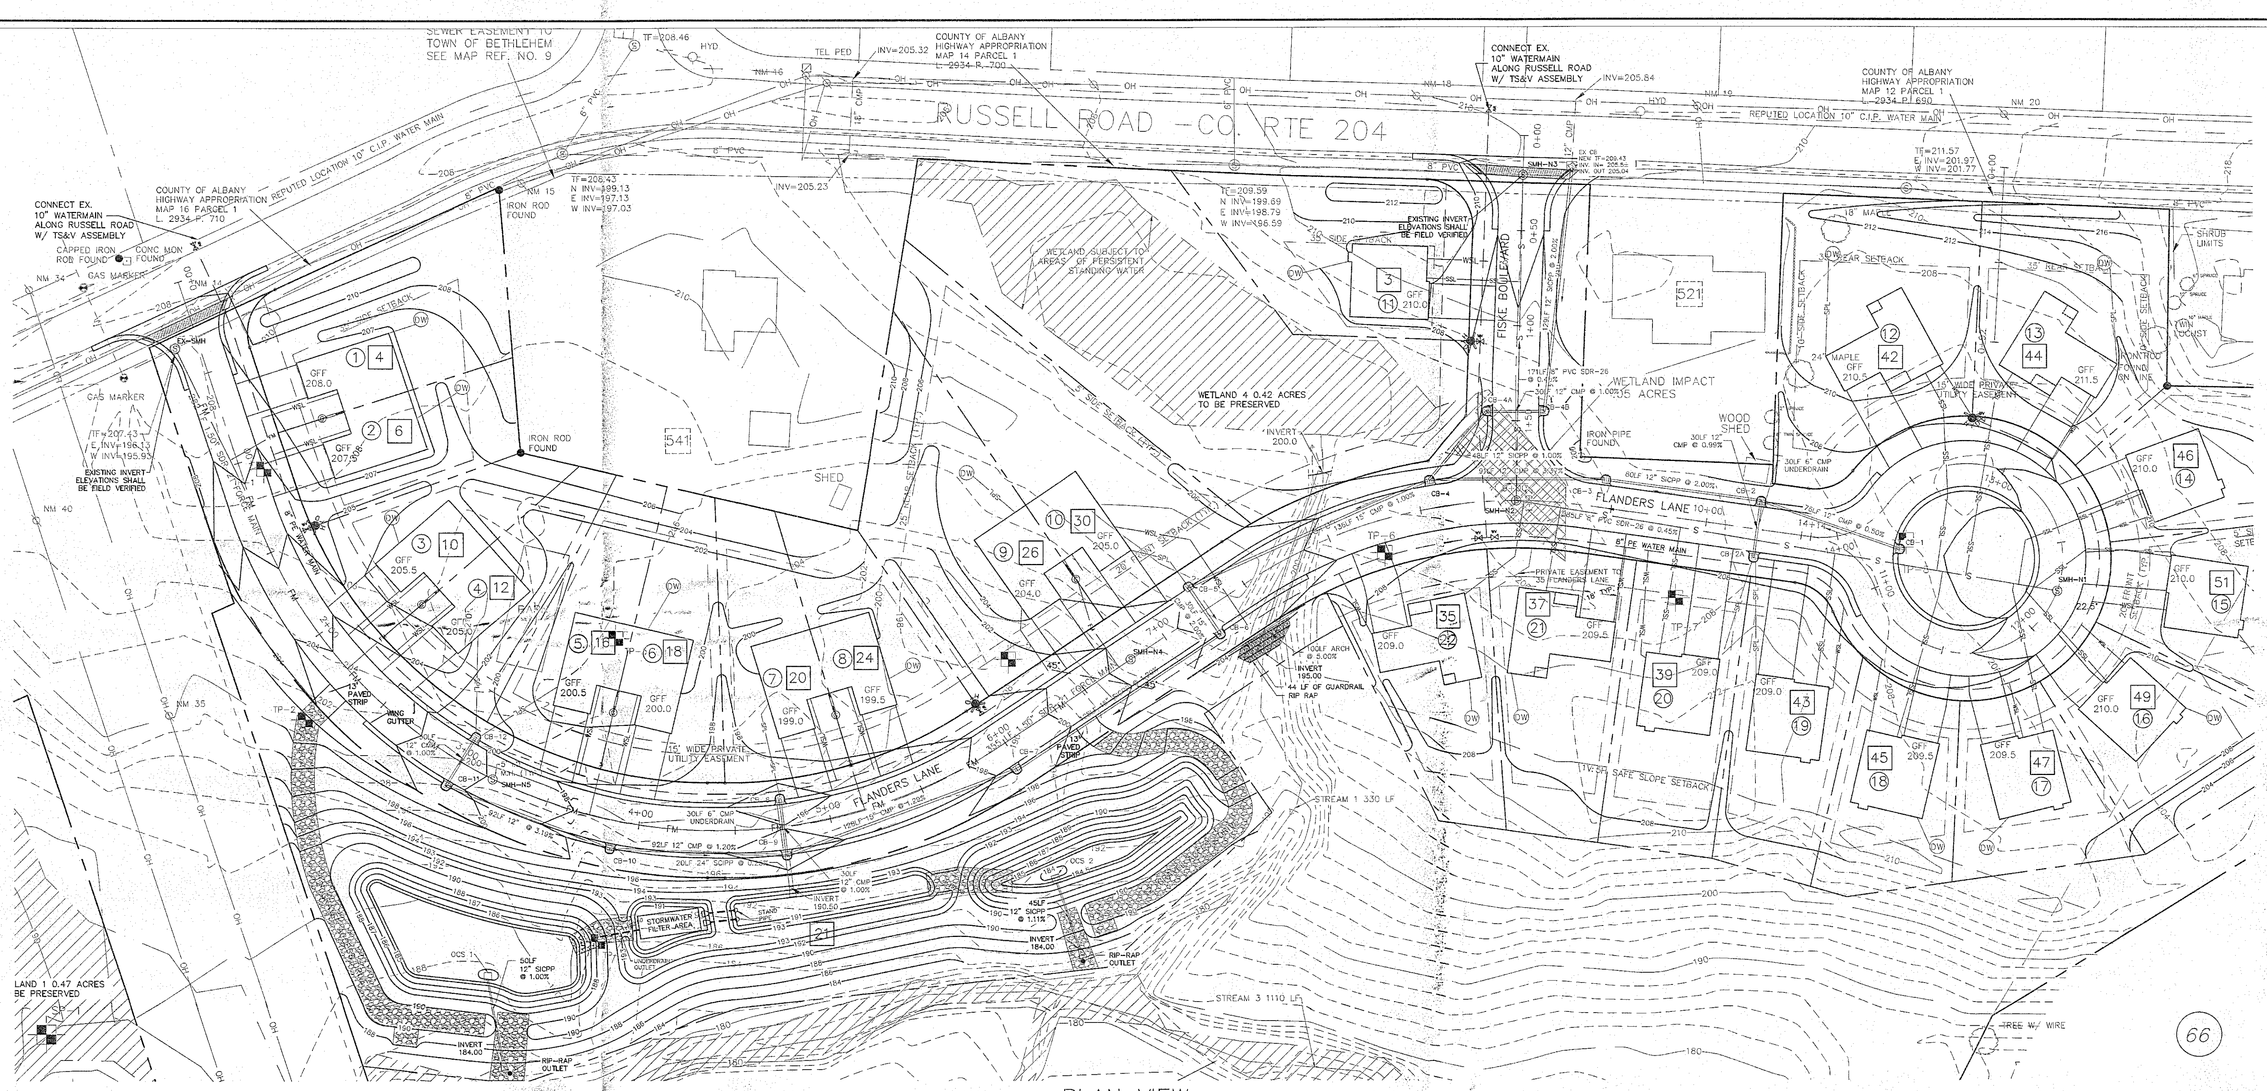
RUSSELL ROAD - CO. RTE 204
FISKE BOULEVARD
FLANDERS LANE
SEWER EASEMENT TO TOWN OF BETHLEHEM SEE MAP REF. NO. 9
CONNECT EX. 10" WATERMAIN ALONG RUSSELL ROAD W/ TS&V ASSEMBLY
COUNTY OF ALBANY HIGHWAY APPROPRIATION REPUTED LOCATION 10" CLP WATER MAIN
COUNTY OF ALBANY HIGHWAY APPROPRIATION MAP 16 PARCEL 1 L. 2934-P. 710
COUNTY OF ALBANY HIGHWAY APPROPRIATION MAP 12 PARCEL 1 L. 2934-P. 690
REPUTED LOCATION 10" CLP WATER MAIN
CONNECT EX. 10" WATERMAIN ALONG RUSSELL ROAD W/ TS&V ASSEMBLY
WETLAND 4 0.42 ACRES TO BE PRESERVED
WETLAND IMPACT 0.15 ACRES
WETLAND SUBJECT TO AREAS OF PERSISTENT STANDING WATER
WOOD SHED
SHED
IRON ROD FOUND
IRON PIPE FOUND
CAPPED IRON, CONC MON ROB FOUND
GAS MARKER
EXISTING INVERT ELEVATIONS SHALL BE FIELD VERIFIED
