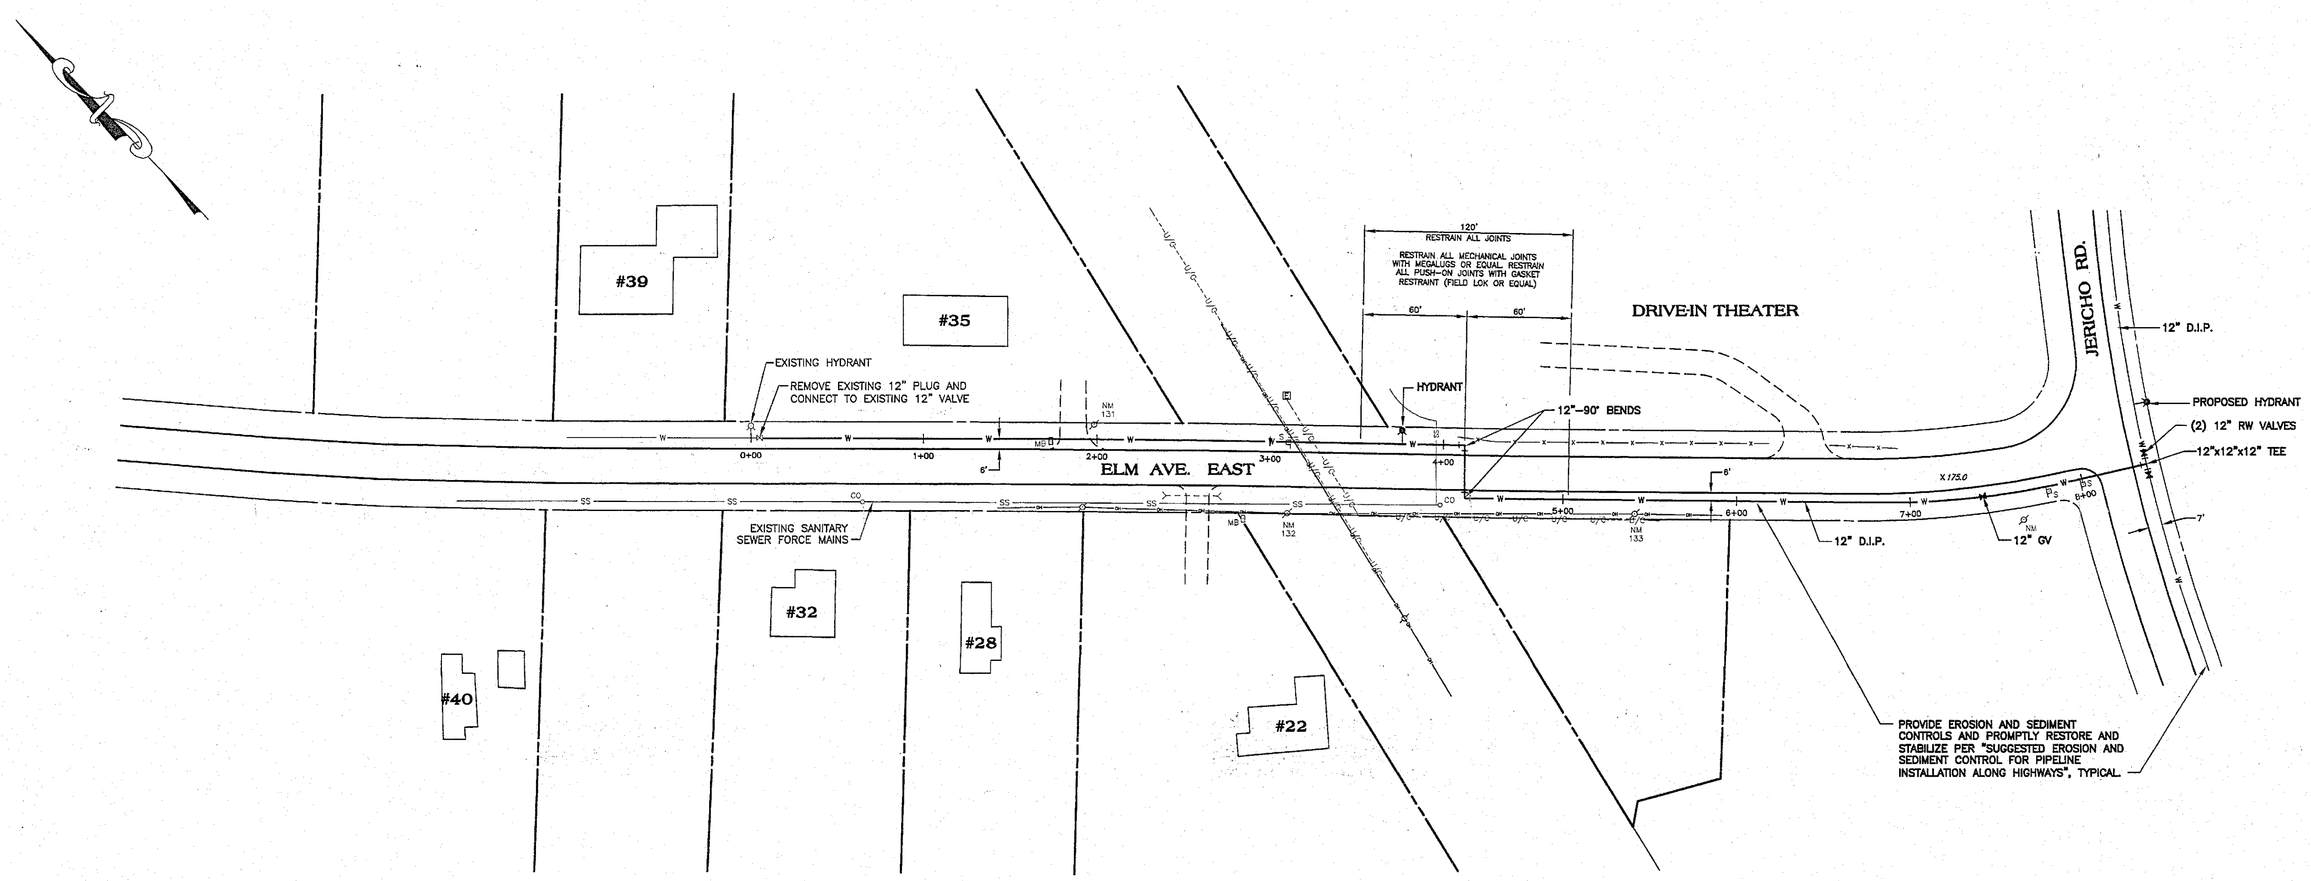

PLAN
SCALE: 1"=50'

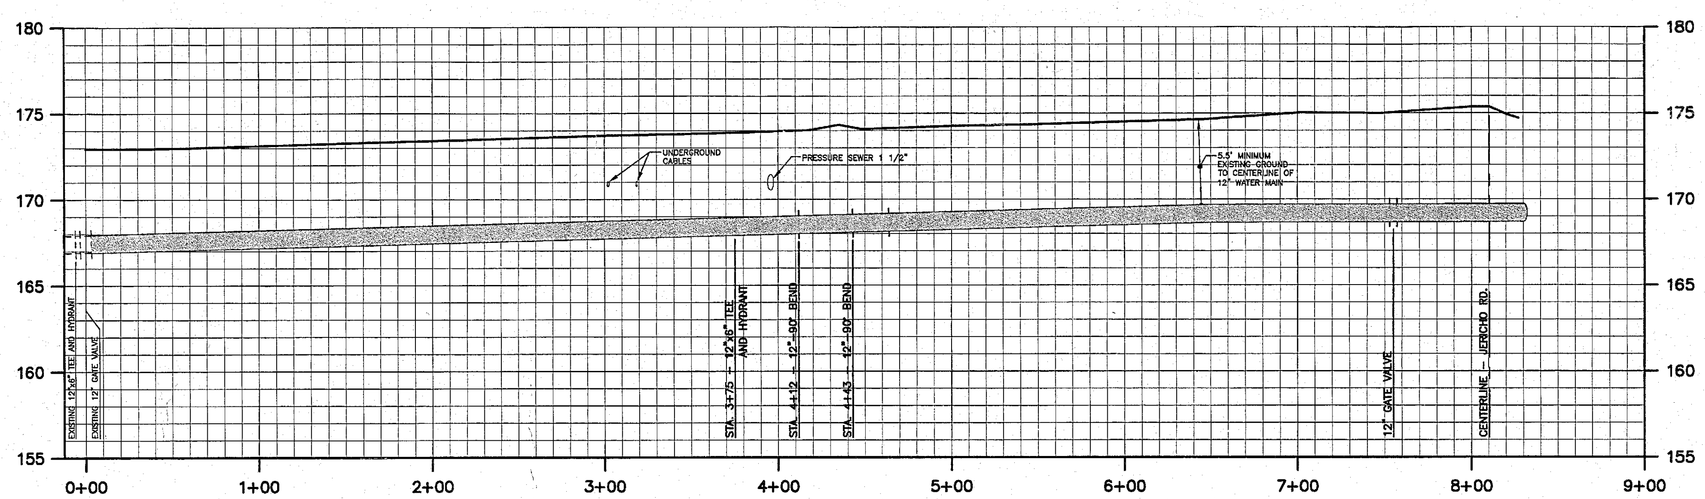

WATER MAIN PROFILE - ELM AVE. EAST
SCALE: 1"=5' VERT.
1"=50' HORIZ.

ALBANY COUNTY DEPARTMENT OF HEALTH
DIVISION OF ENVIRONMENTAL HEALTH SERVICES
By direction of the Commissioner of Health, these plans are hereby approved. See first sheet for date and signature.

INCHES
Town of Bethlehem, NY

1 2 3 4

COPYRIGHT 1999 J. KENNETH FRASER AND ASSOCIATES, P.C.

GENERAL NOTES

LEGEND

	PROPOSED MANHOLE		PROPOSED INLET WITH FOOTING DRAIN
	PROPOSED INLET		PROPOSED MANHOLE WITH FOOTING DRAIN
	EROSION CONTROL AT CATCH BASIN		FENCING
	WATER VALVE		EASEMENT LINE
	FIRE HYDRANT		SETBACK LINE
	PROPERTY LINE		STREAM
W	WATER MAIN		TREE LINE
SAN	SANITARY SEWER		CLEARING LIMIT
STO	STORM SEWER	150	CONTOUR (PRO)
	PROPOSED END SECTION	150	CONTOUR LINE
S	SEWER DISTRICT	+156.7	SPOT ELEVATION
W	WATER DISTRICT		TREE (DECIDUOUS)
Z	ZONING DISTRICT	2	LOT NUMBER
H	LIMIT OF 100 YEAR FLOOD PLAIN	DC #20	SUBCATCHMENT
SL	15% SLOPE LINE–SEE NOTE 23		PRESERVED FEDERAL WETLANDS
TS	TEMPORARY SWALE		APPROXIMATE LOCATION BUILDING ENVELOPE
SCD	SEDIMENT CONTROL DIKE		TEMPORARY RIPRAP OUTLET SEDIMENT TRAP
WW	WILLOW WATTLE		CHECK DAM
	DRAINAGE LIMITS		
	SILT FENCE		
167x5	PROPOSED ELEVATION		
FFG=200.0	PROPOSED FINISHED FLOOR GARAGE		

PLANNING BOARD
TOWN OF BETHLEHEM
ALBANY COUNTY, NEW YORK
FINAL PLAT APPROVAL
WHEN SIGNED BY THE DULY AUTHORIZED OFFICER OF THE PLANNING BOARD, THIS ENDORSEMENT CONSTITUTES FINAL APPROVAL OF THIS PLAT
SIGNED Parker D. Mathews
TITLE Chairman
DATE 10-17-06
SEE ALSO CERTIFICATE OF APPROVAL OF FINAL PLAT NO. 164-CF-M

UNAUTHORIZED ALTERATIONS OR ADDITIONS TO THIS DOCUMENT IS A VIOLATION OF SECTION 7209 SUBDIVISION 2 OF THE NEW YORK STATE EDUCATION LAW

REVISIONS

DATE	BY	DESCRIPTION	SYMBOL
12/00	CHJ	FINAL PLAN REVISIONS	1
3/01	CHJ	ADJUSTED PROPERTY LINES	2
3/06	CHJ	MISCELLANEOUS	3
6/06	EDG	REVISED PER DEC COMMENTS	4

EDWARD W. BOUTELLE AND SON
CIVIL ENGINEERS AND SURVEYORS
423 KENWOOD AVENUE
DELMAR, NEW YORK
TEL.(518) 439-9981 FAX.(518) 439-9982
A DIVISION OF J. KENNETH FRASER AND ASSOCIATES, PE, LS, LA, P.C.

FINAL PLAN
AMENDED

CARRIAGE HILL SUBDIVISION

MAP OF LANDS OF

CHARLEW CONSTRUCTION CORP.

SEP 1 6 2006

TOWN OF BETHLEHEM TOWN/COUNTY OF ALBANY
STATE OF NEW YORK

SCALE: AS SHOWN

STATE OF NEW YORK · JOHN KENNETH FRASER · LICENSED PROFESSIONAL ENGINEER

PROJ. SURVEYOR: CHJ
DRAWN BY: TWK
ASSEMBLED BY: TWK
CHECKED BY: CHJ

PROJECT NO.: 99-020
CAD FILE NAME: 4103-026

SHEET TITLE:
ELM EAST WATER EXTENSION

DATE: OCTOBER 2000 | SHEET 26 OF 31