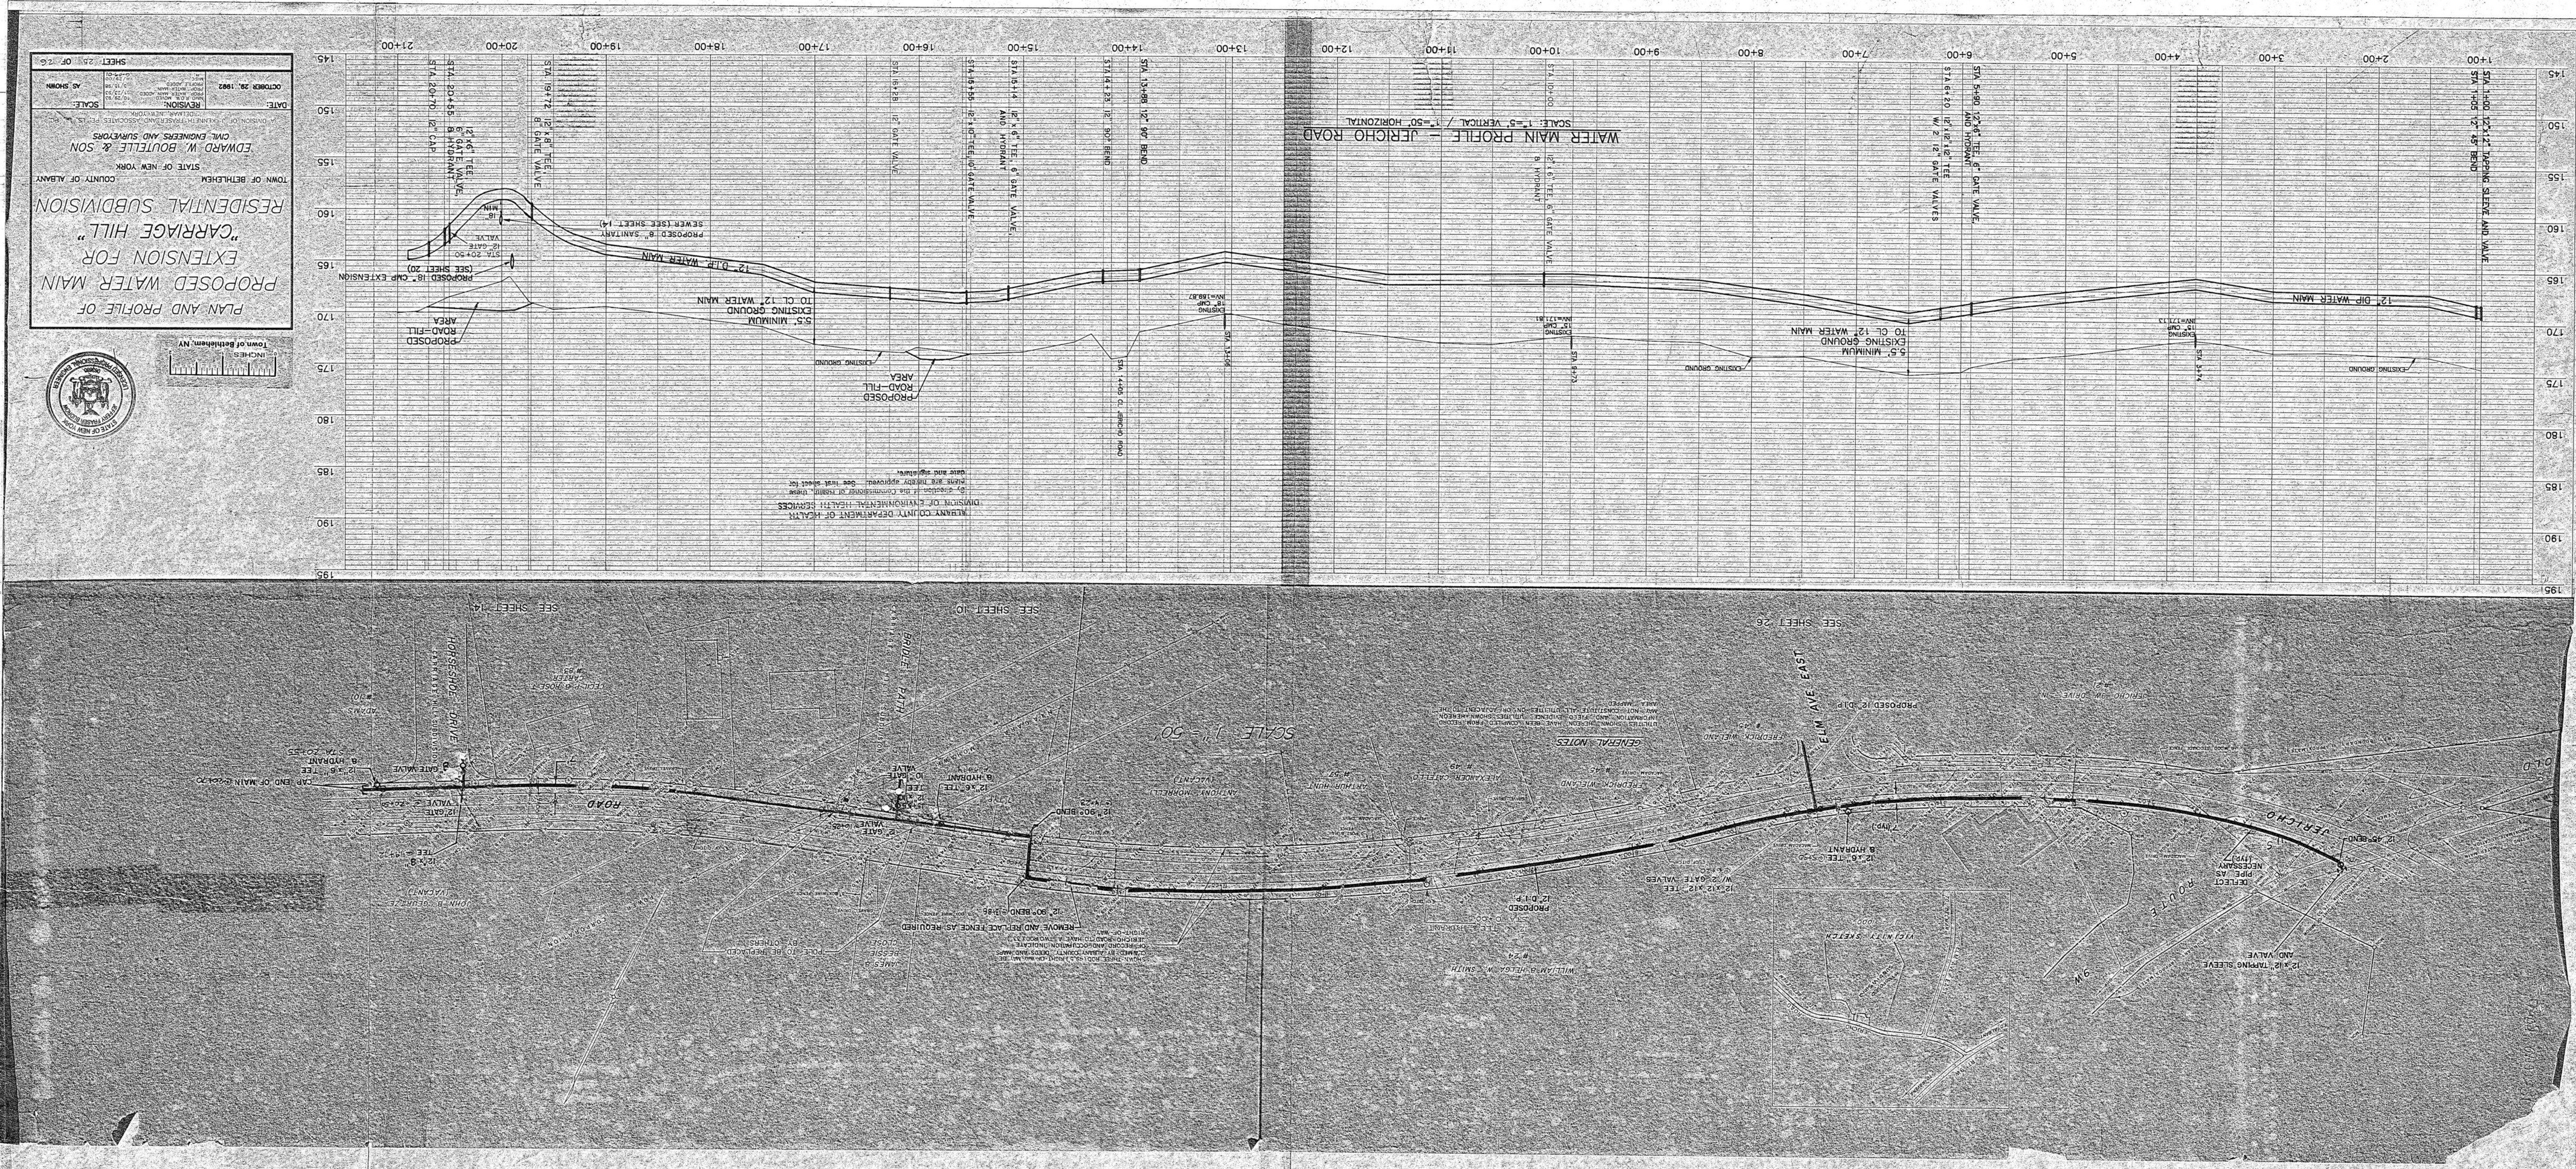
PLAN AND PROFILE OF
PROPOSED WATER MAIN
EXTENSION FOR
"CARRIAGE HILL"
RESIDENTIAL SUBDIVISION
TOWN OF BETHLEHEM COUNTY OF ALBANY
STATE OF NEW YORK
EDWARD W. BOULELLE & SON
CIVIL ENGINEERS AND SURVEYORS
DATE OCTOBER 29, 1992
REVISIONS
SCALE AS SHOWN
SHEET 23 OF 26
Town of Bethlehem, NY
INCHES
WATER MAIN PROFILE - JERICHO ROAD
SCALE 1"=5' VERTICAL / 1"=50' HORIZONTAL
SCALE 1"=50'
ALBANY COUNTY DEPARTMENT OF HEALTH
DIVISION OF ENVIRONMENTAL HEALTH SERVICES
GENERAL NOTES
JERICHO ROAD
ELM AVE. EAST
SEE SHEET 14
SEE SHEET 10
SEE SHEET 26