

GENERAL NOTES

[illegible]

UNAUTHORIZED ALTERATIONS OR ADDITIONS TO THIS DOCUMENT
IS A VIOLATION OF SECTION 7209, SUBDIVISION 2 OF THE
NEW YORK STATE EDUCATION LAW


REVISIONS		
DATE	BY	DESCRIPTION SYMBOL

**EDWARD W. BOUTELLE
AND SON**
CIVIL ENGINEERS AND SURVEYORS
423 KENWOOD AVENUE
DELMAR, NEW YORK

TEL.(518) 439-9981 FAX.(518) 439-9982

FINAL PLAN
CARRIAGE HILL
SUBDIVISION
MAP OF LANDS OF
CARRIAGE HILL
DEVELOPMENT CORP.
OF ALBANY


TOWN OF BETHLEHEM COUNTY OF ALBANY
STATE OF NEW YORK
SCALE: AS SHOWN

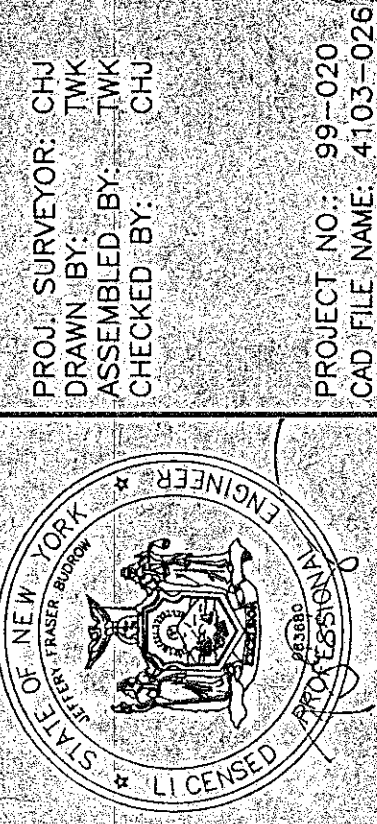


SHEET TITLE: ELM EAST WATER EXTENSION

DATE: OCTOBER 2000

SHEET 26 OF 26

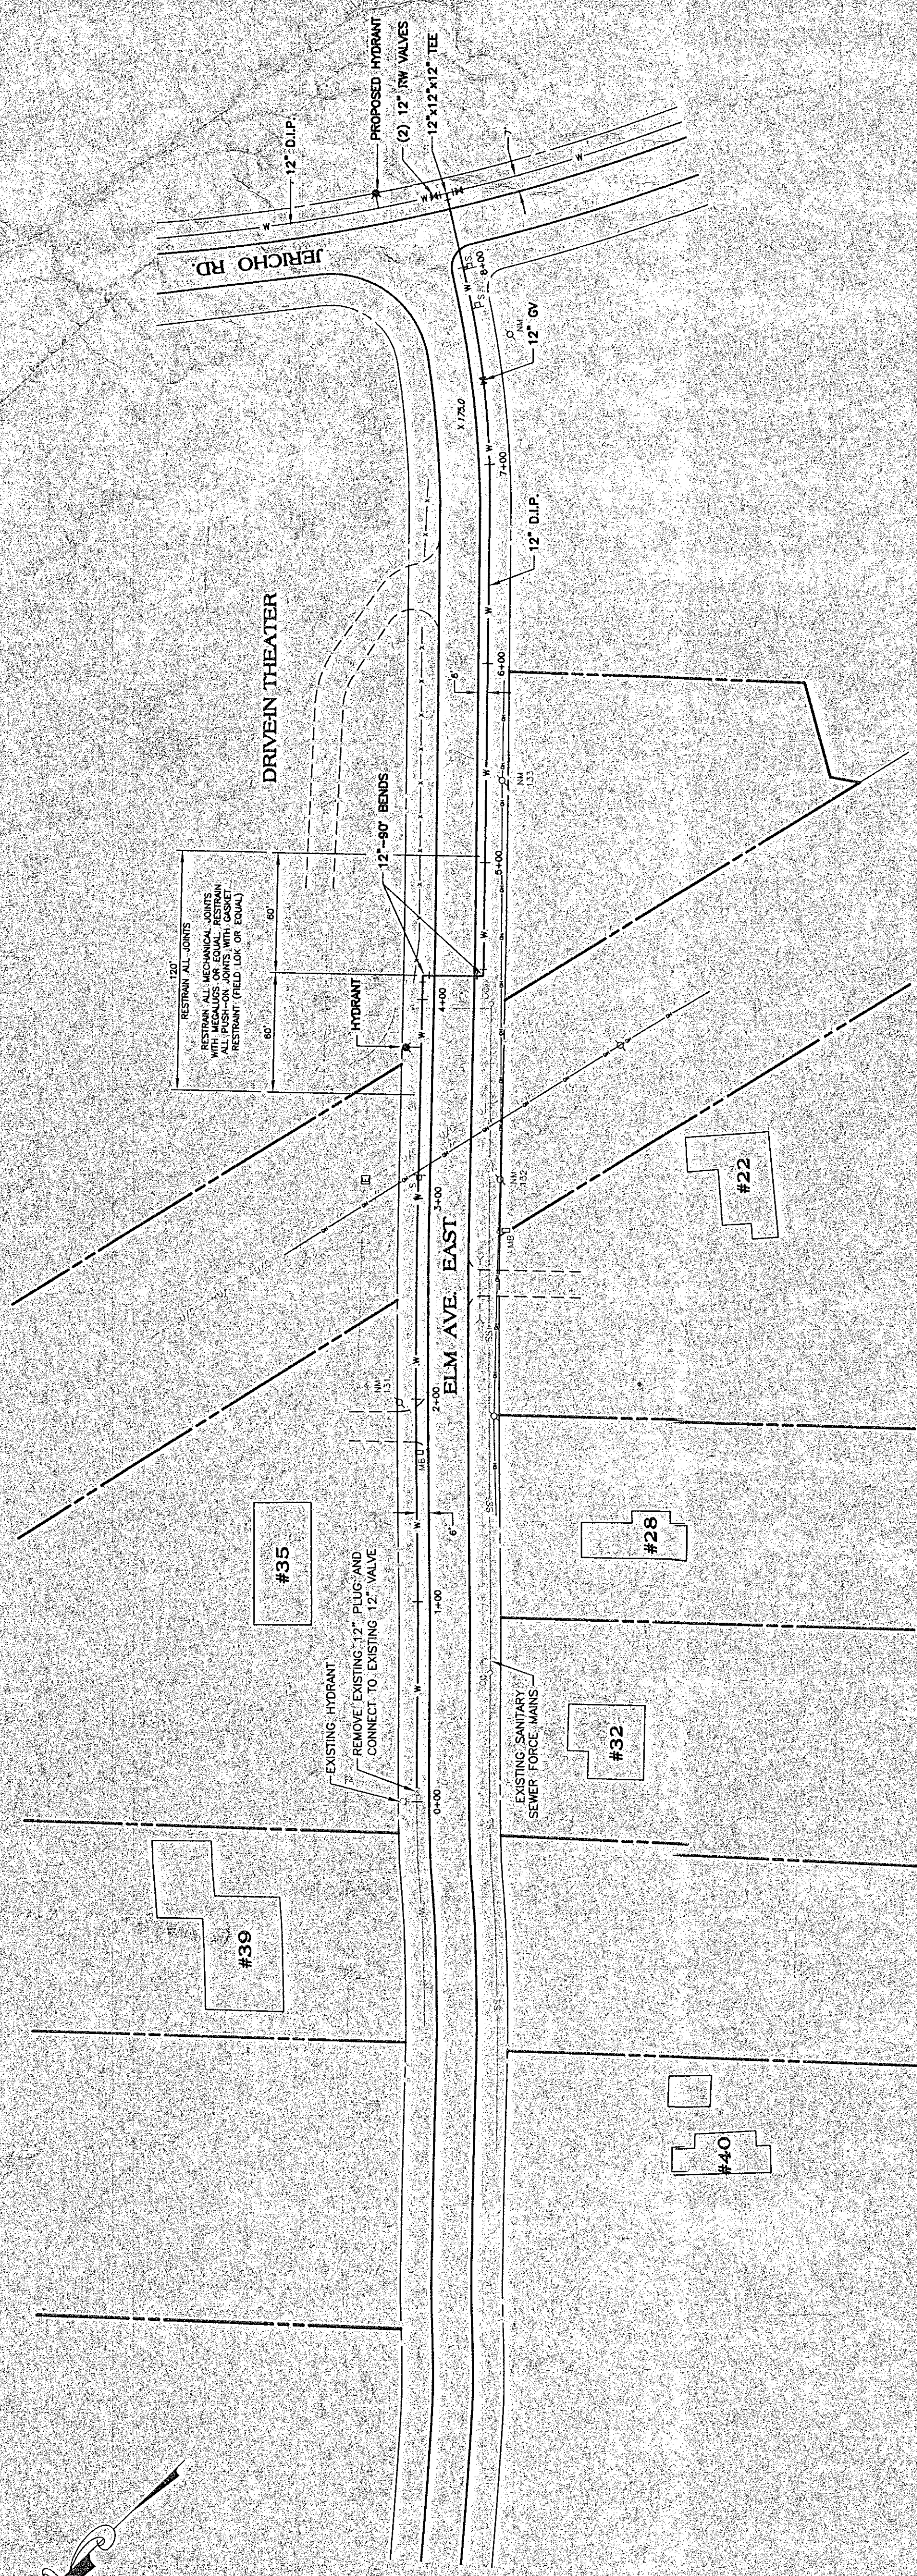

PLAN
SCALE: 1"=50'

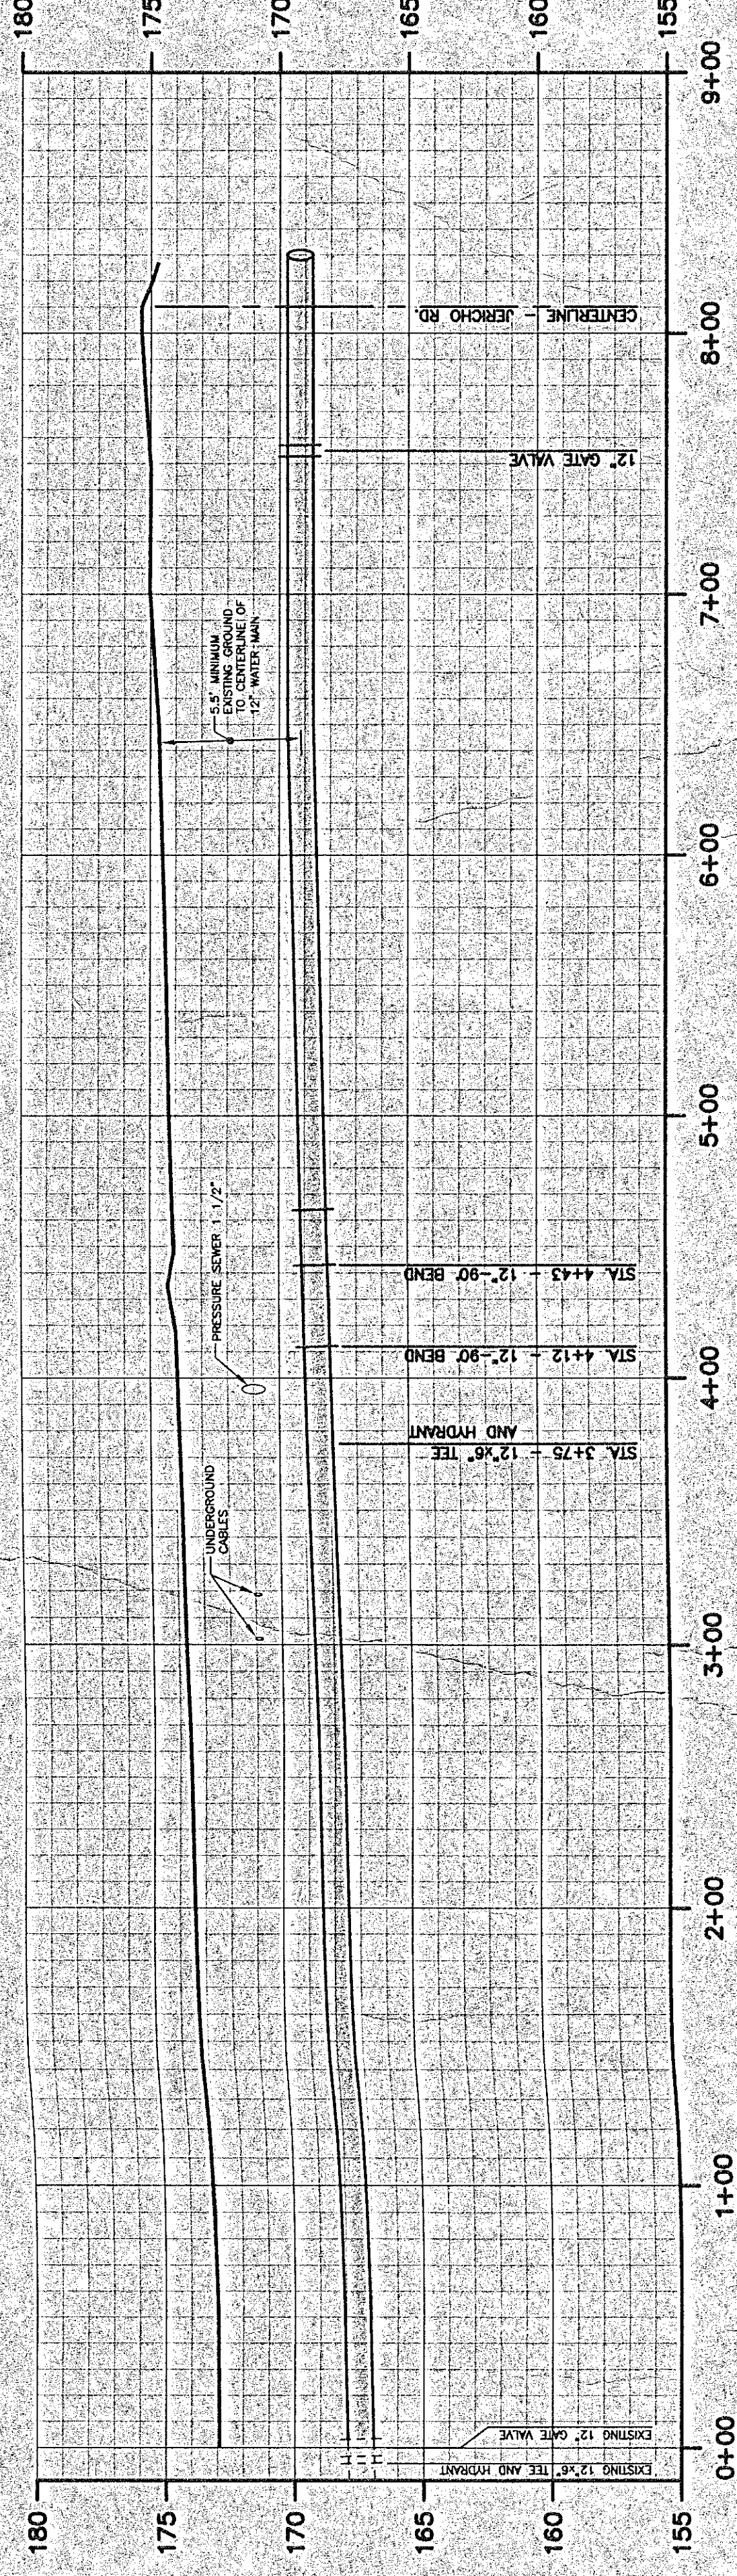

WATER MAIN PROFILE - ELM AVE. EAST

ALBANY COUNTY DEPARTMENT OF HEALTH
DIVISION OF ENVIRONMENTAL HEALTH SERVICES

