

GENERAL NOTES

[illegible]

UNAUTHORIZED ALTERATIONS OR ADDITIONS TO THIS DOCUMENT
IS A VIOLATION OF SECTION 7209 SUBDIVISION 2 OF THE
NEW YORK STATE EDUCATION LAW


REVISIONS		
DATE	BY	DESCRIPTION SYMBOL

**EDWARD W. BOUTELLE
AND SON**
CIVIL ENGINEERS AND SURVEYORS
423 KENWOOD AVENUE
DELMAR, NEW YORK
TEL (518) 439-9881 FAX (518) 439-9888
A DIVISION OF J. KENNETH FRASER AND ASSOCIATES, P.E., L.S., P.E.

FINAL PLAN
CARRIAGE HILL
SUBDIVISION
MAP OF LANDS OF
CARRIAGE HILL
DEVELOPMENT CORP.
OF ALBANY


TOWN OF BETHLEHEM COUNTY OF ALBANY
STATE OF NEW YORK

SCALE: AS SHOWN

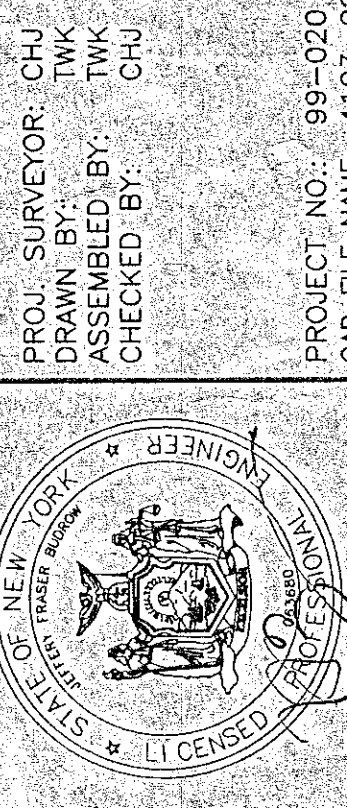


SHEET TITLE: ELM EAST WATER EXTENSION

DATE: OCTOBER 2000 SHEET 26 OF 26

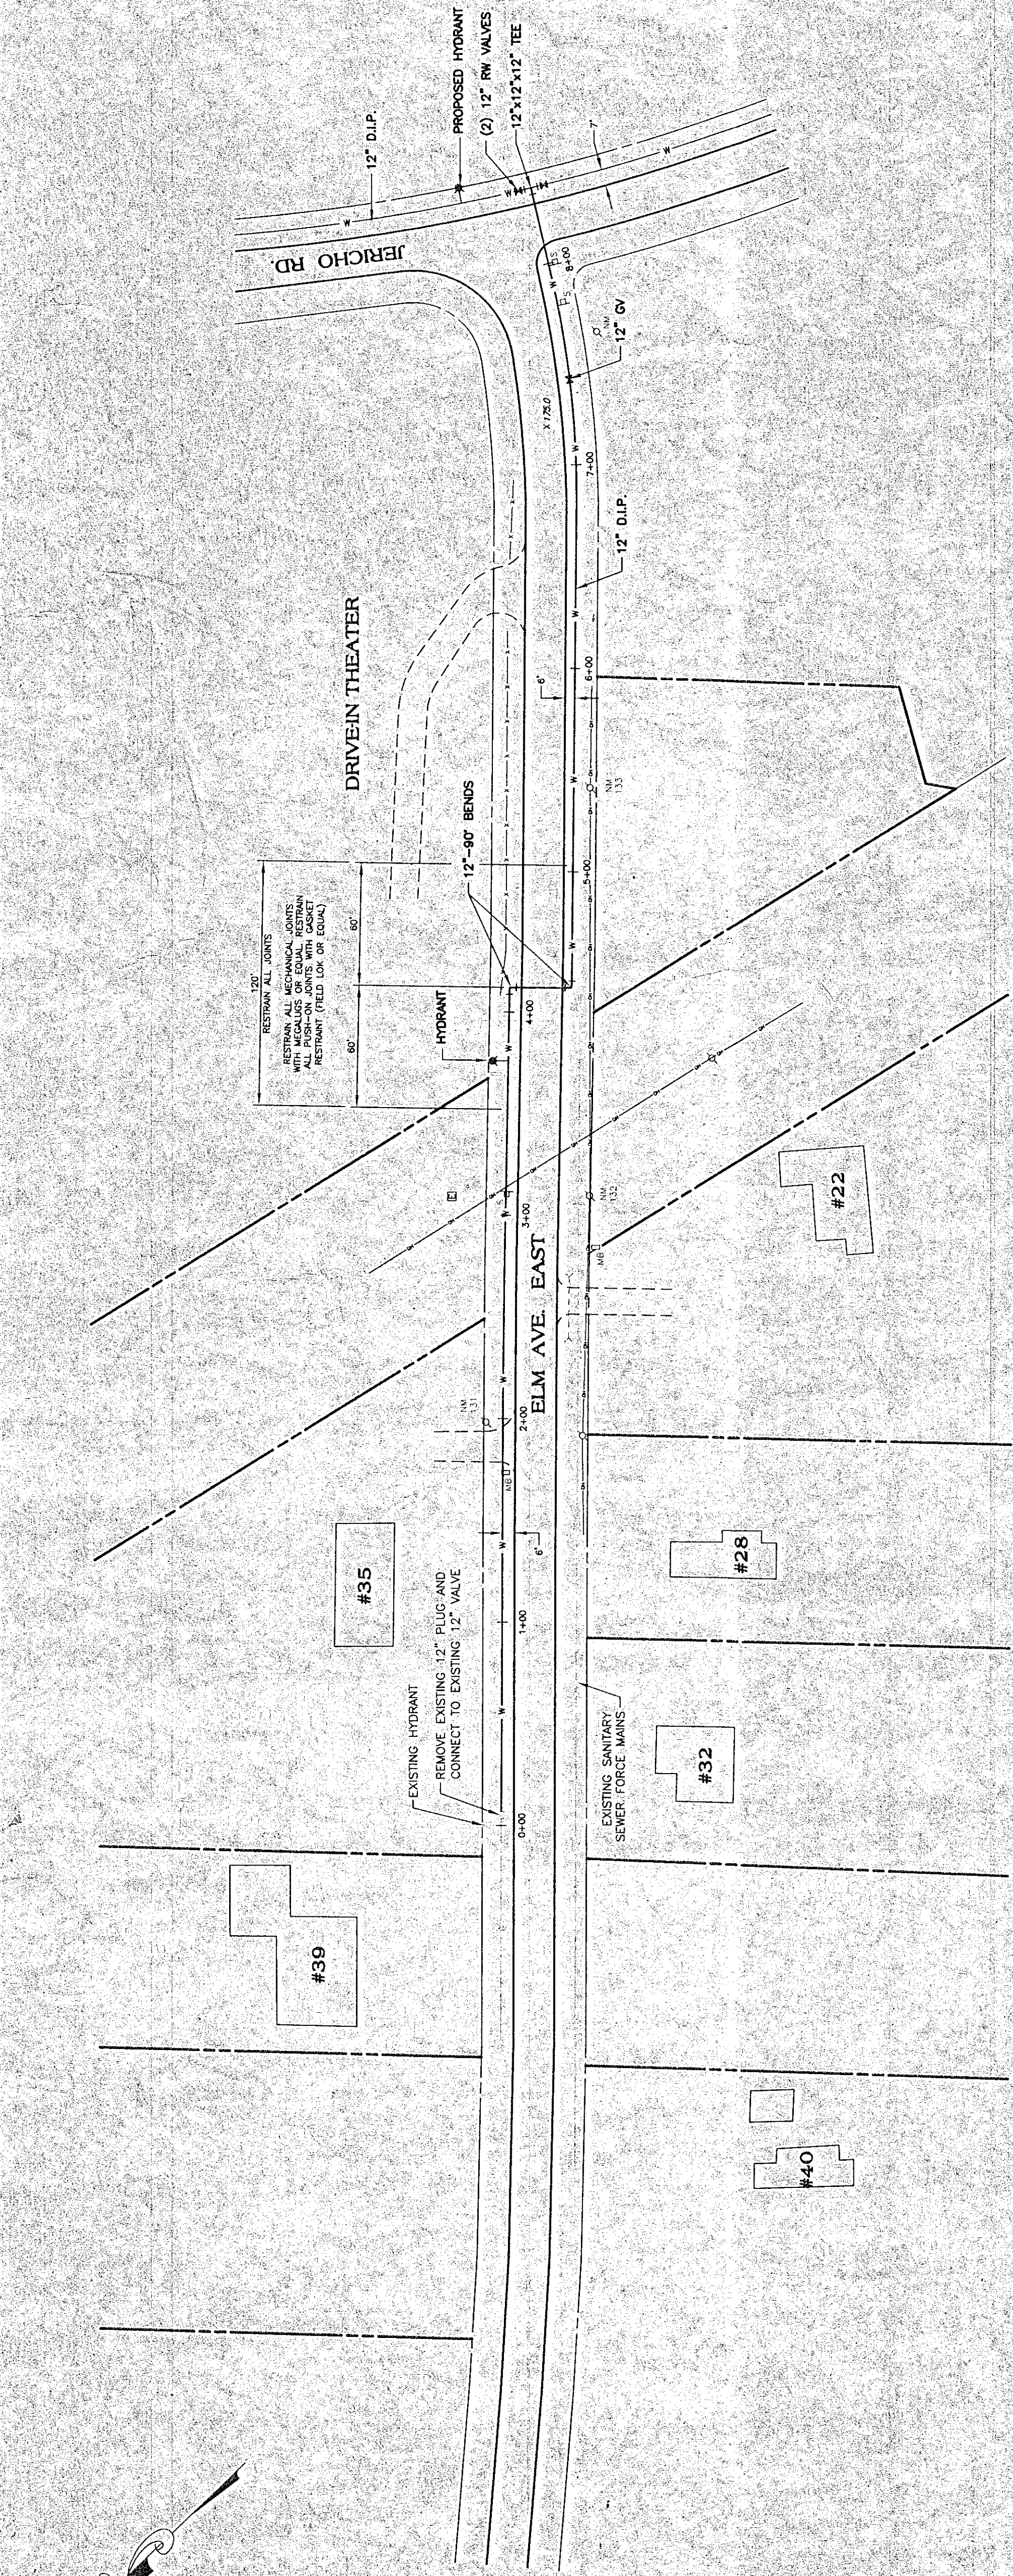

PLAN
SCALE: 1"=50'

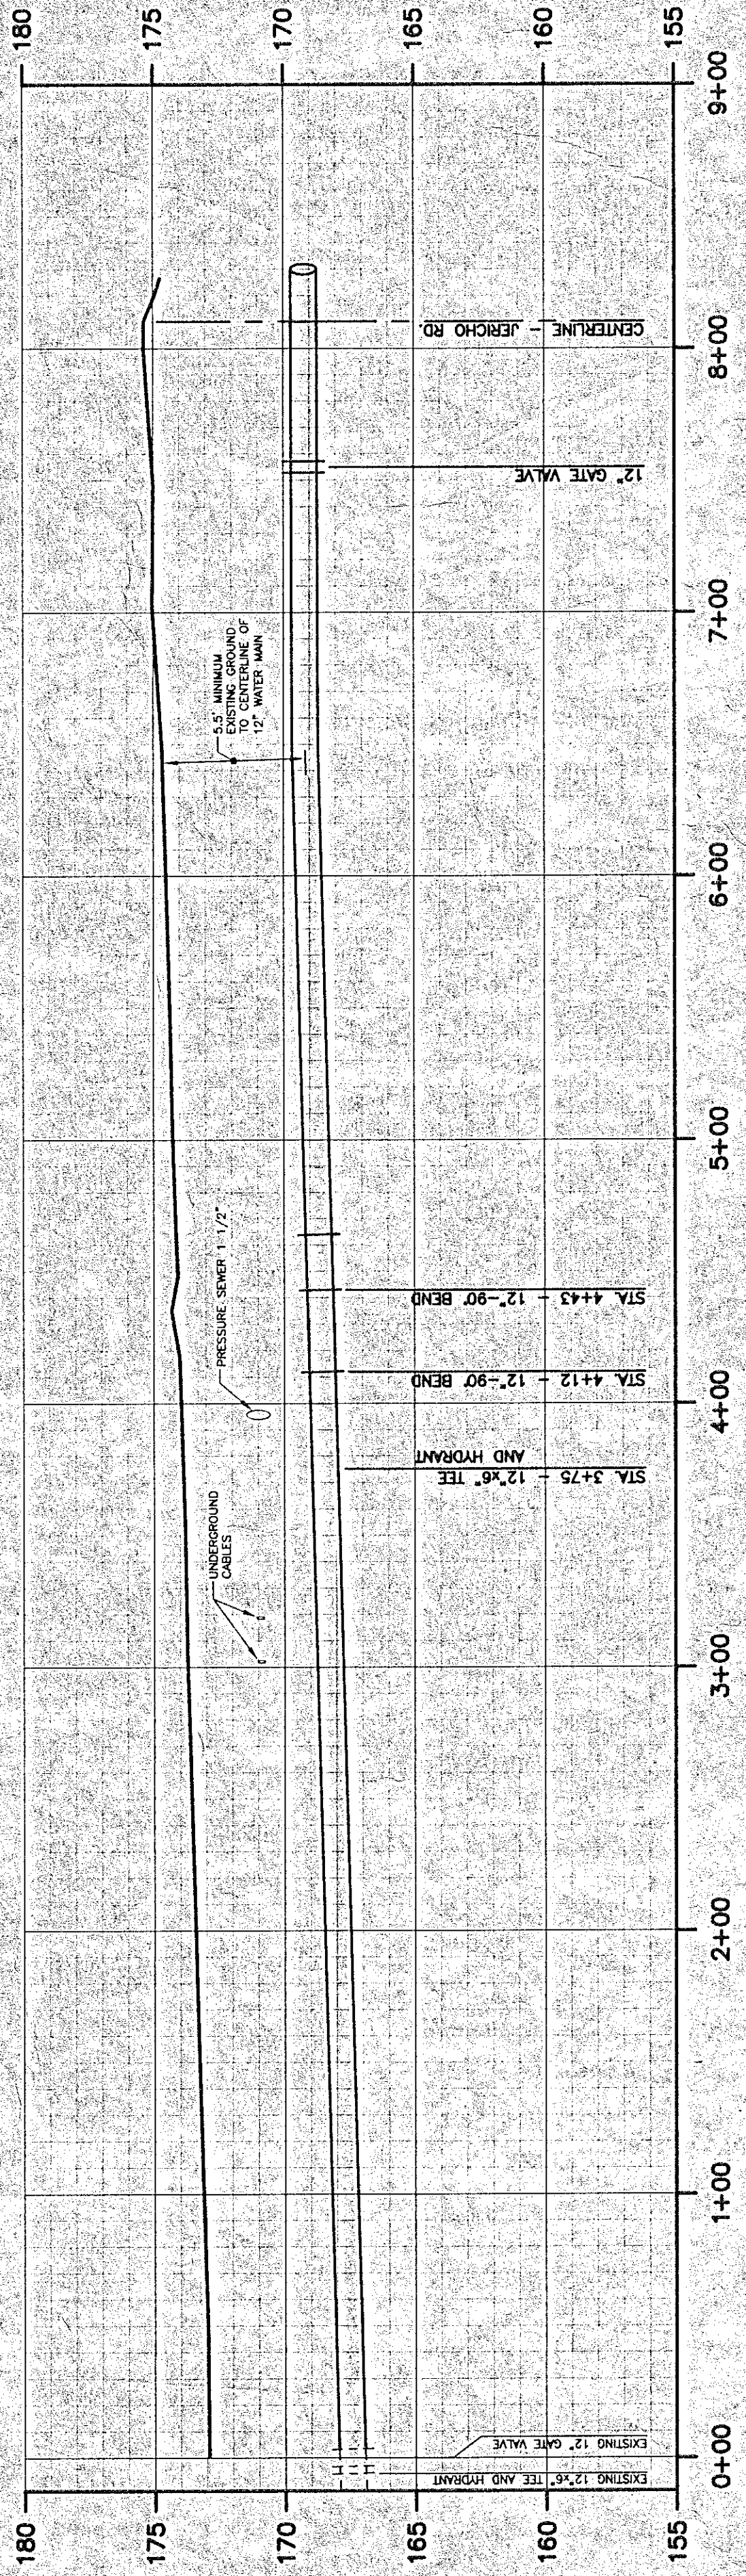

WATER MAIN PROFILE - ELM AVE. EAST

ALBANY COUNTY DEPARTMENT OF HEALTH
DIVISION OF ENVIRONMENTAL HEALTH SERVICES

