




GENERAL NOTES

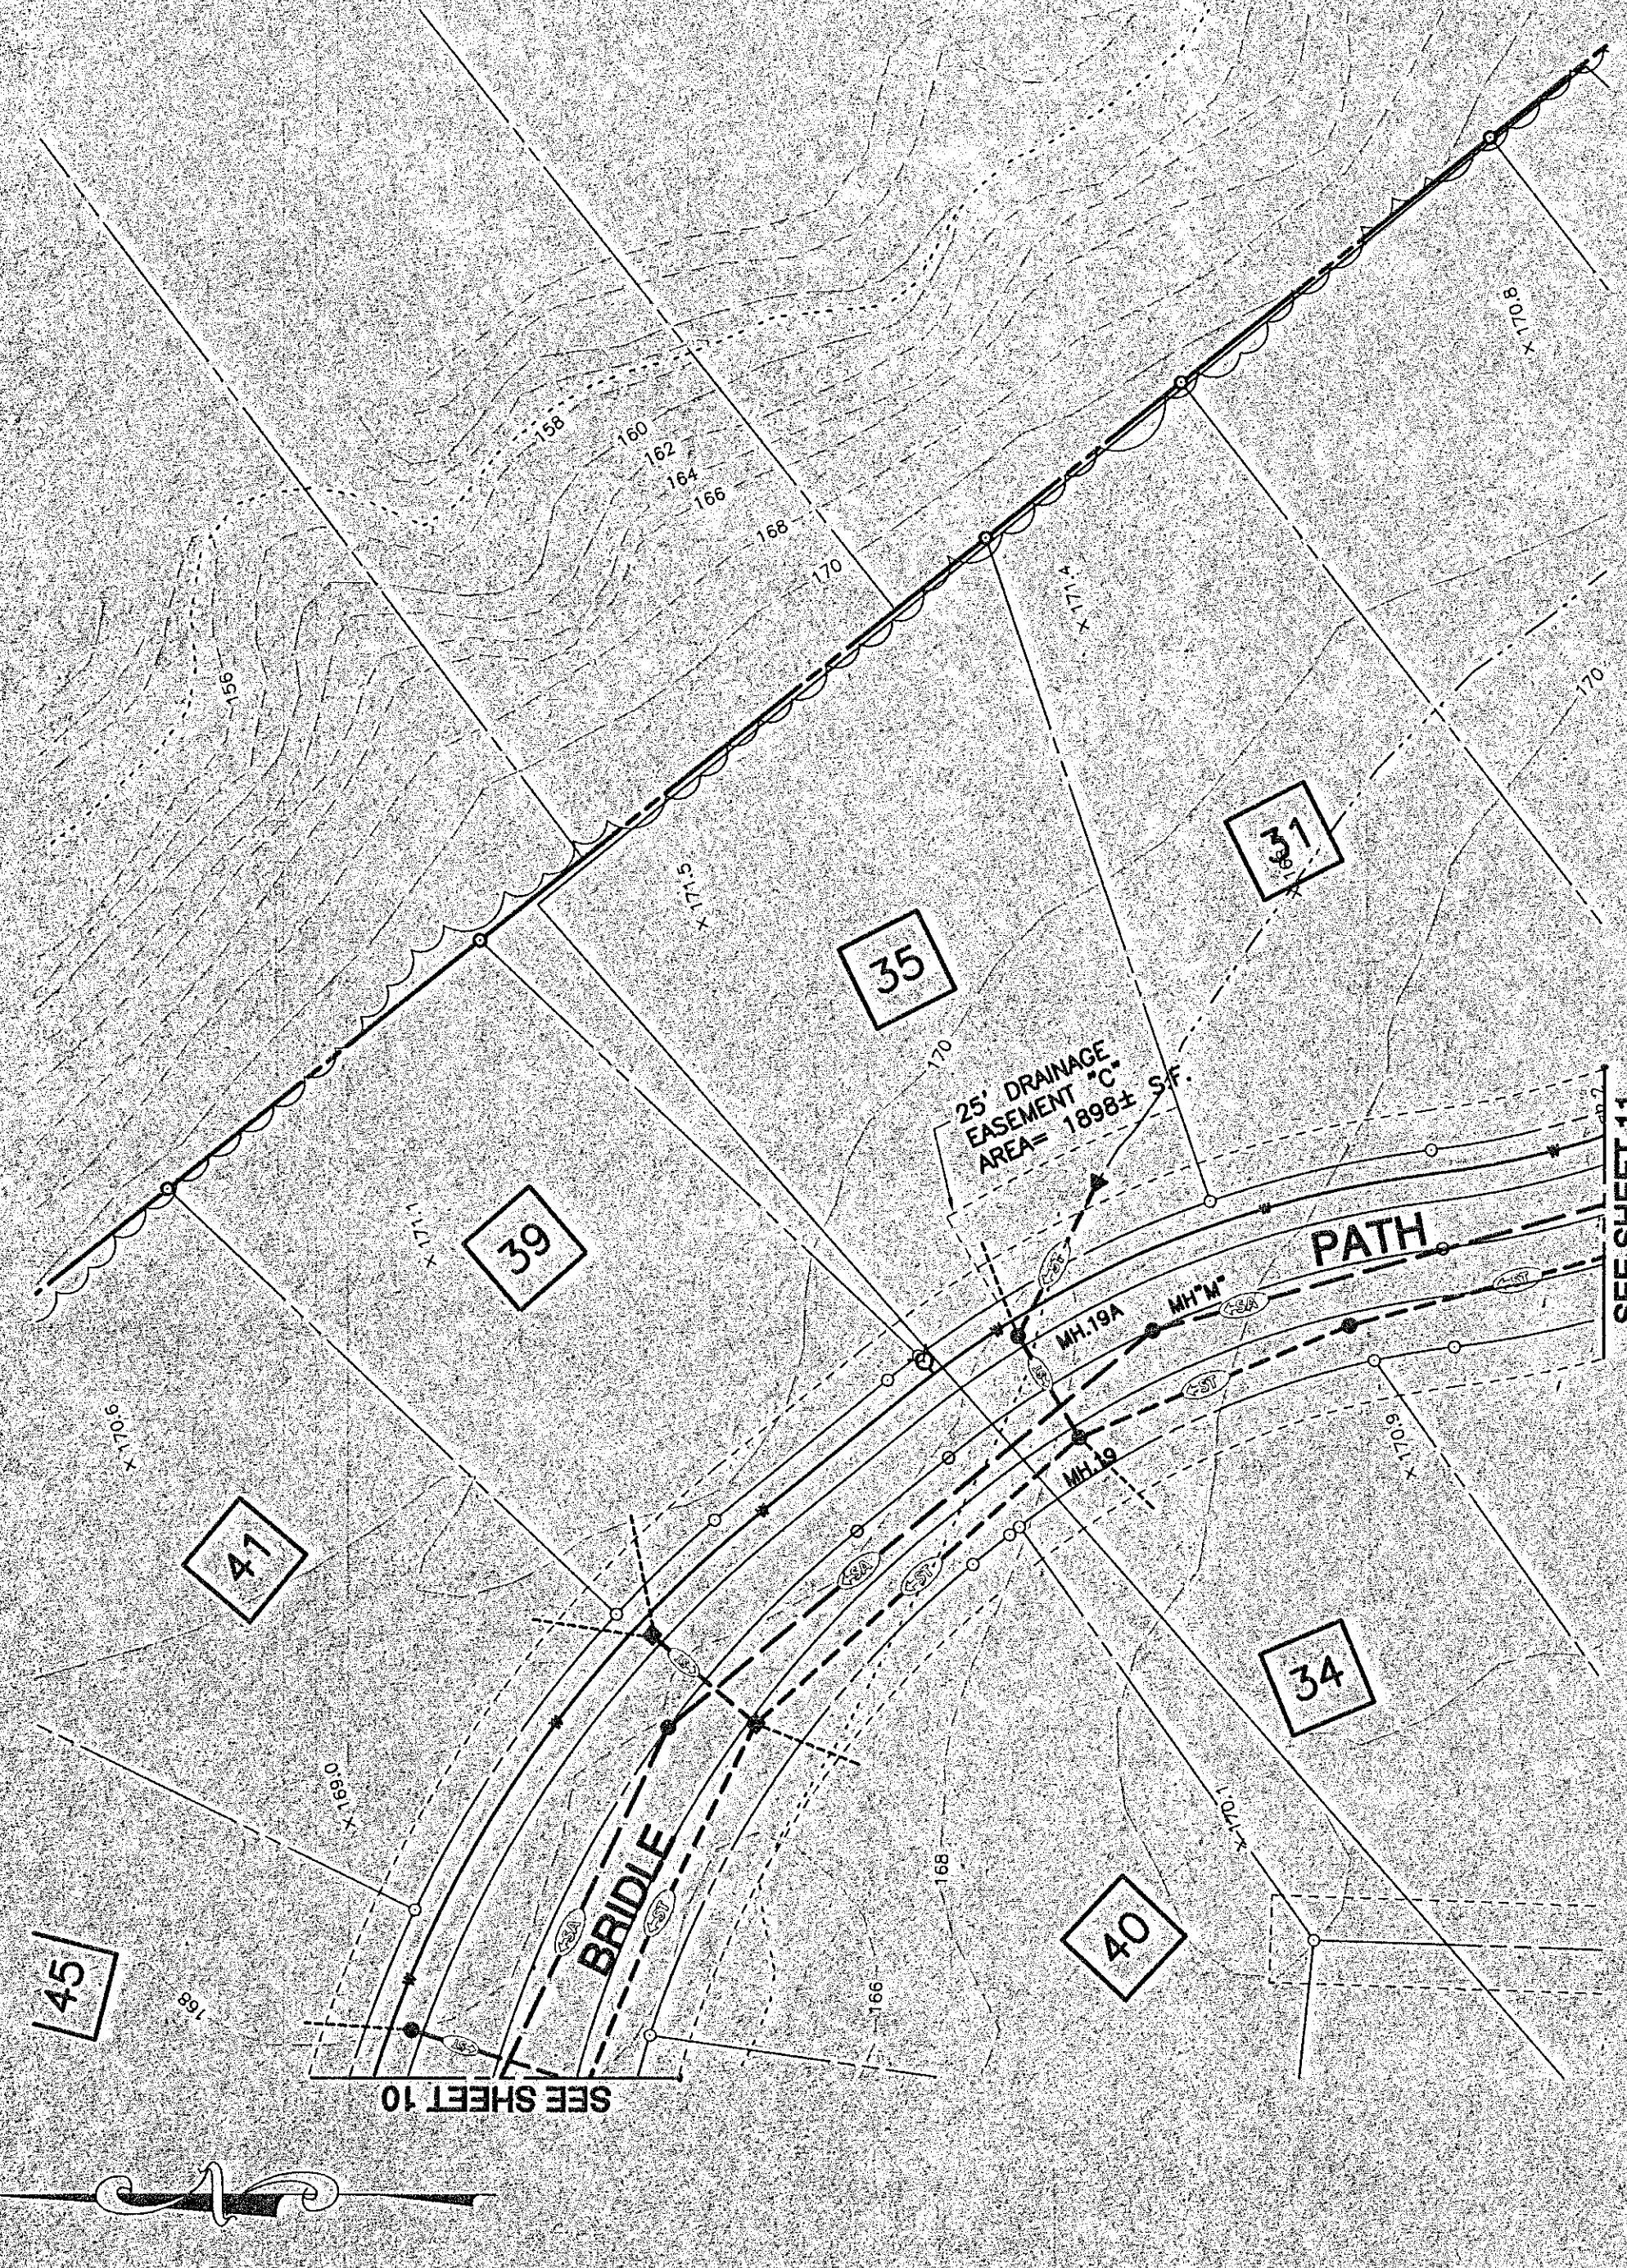


GENERAL PLAN - DRAINAGE EASEMENT "C"
SCALE: 1" = 40'

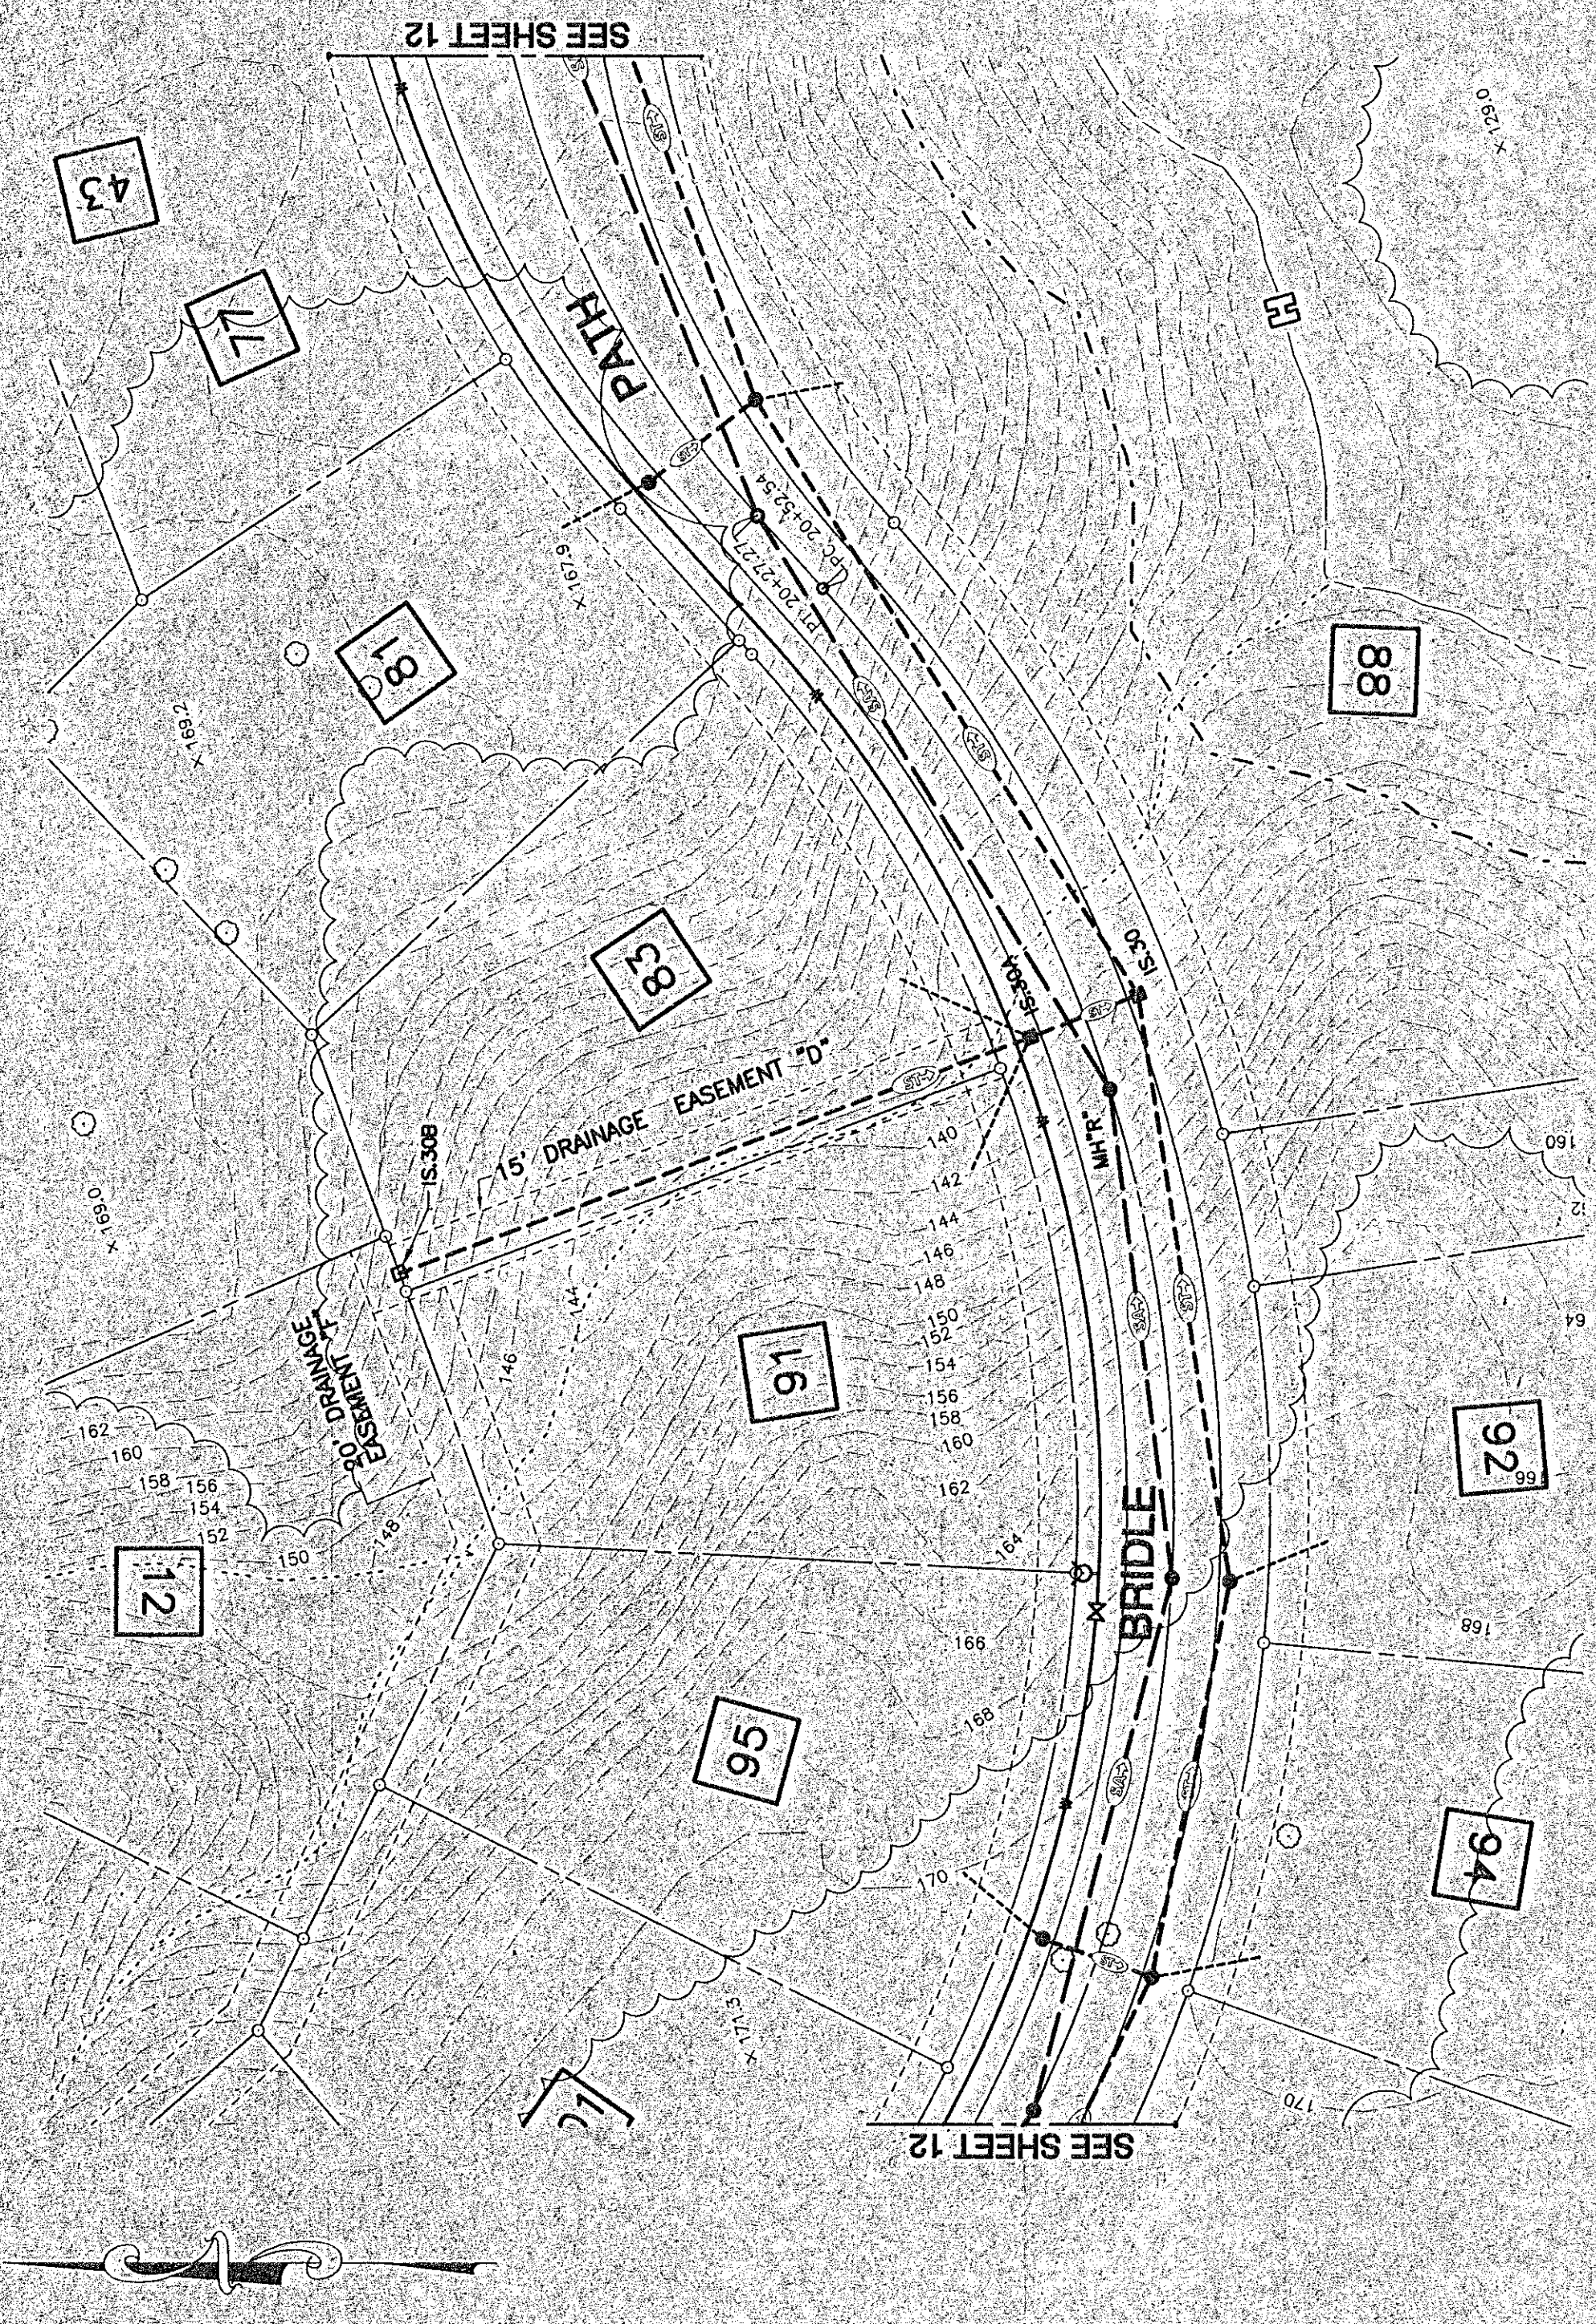

GENERAL PLAN - DRAINAGE EASEMENT "D"
SCALE: 1" = 40'

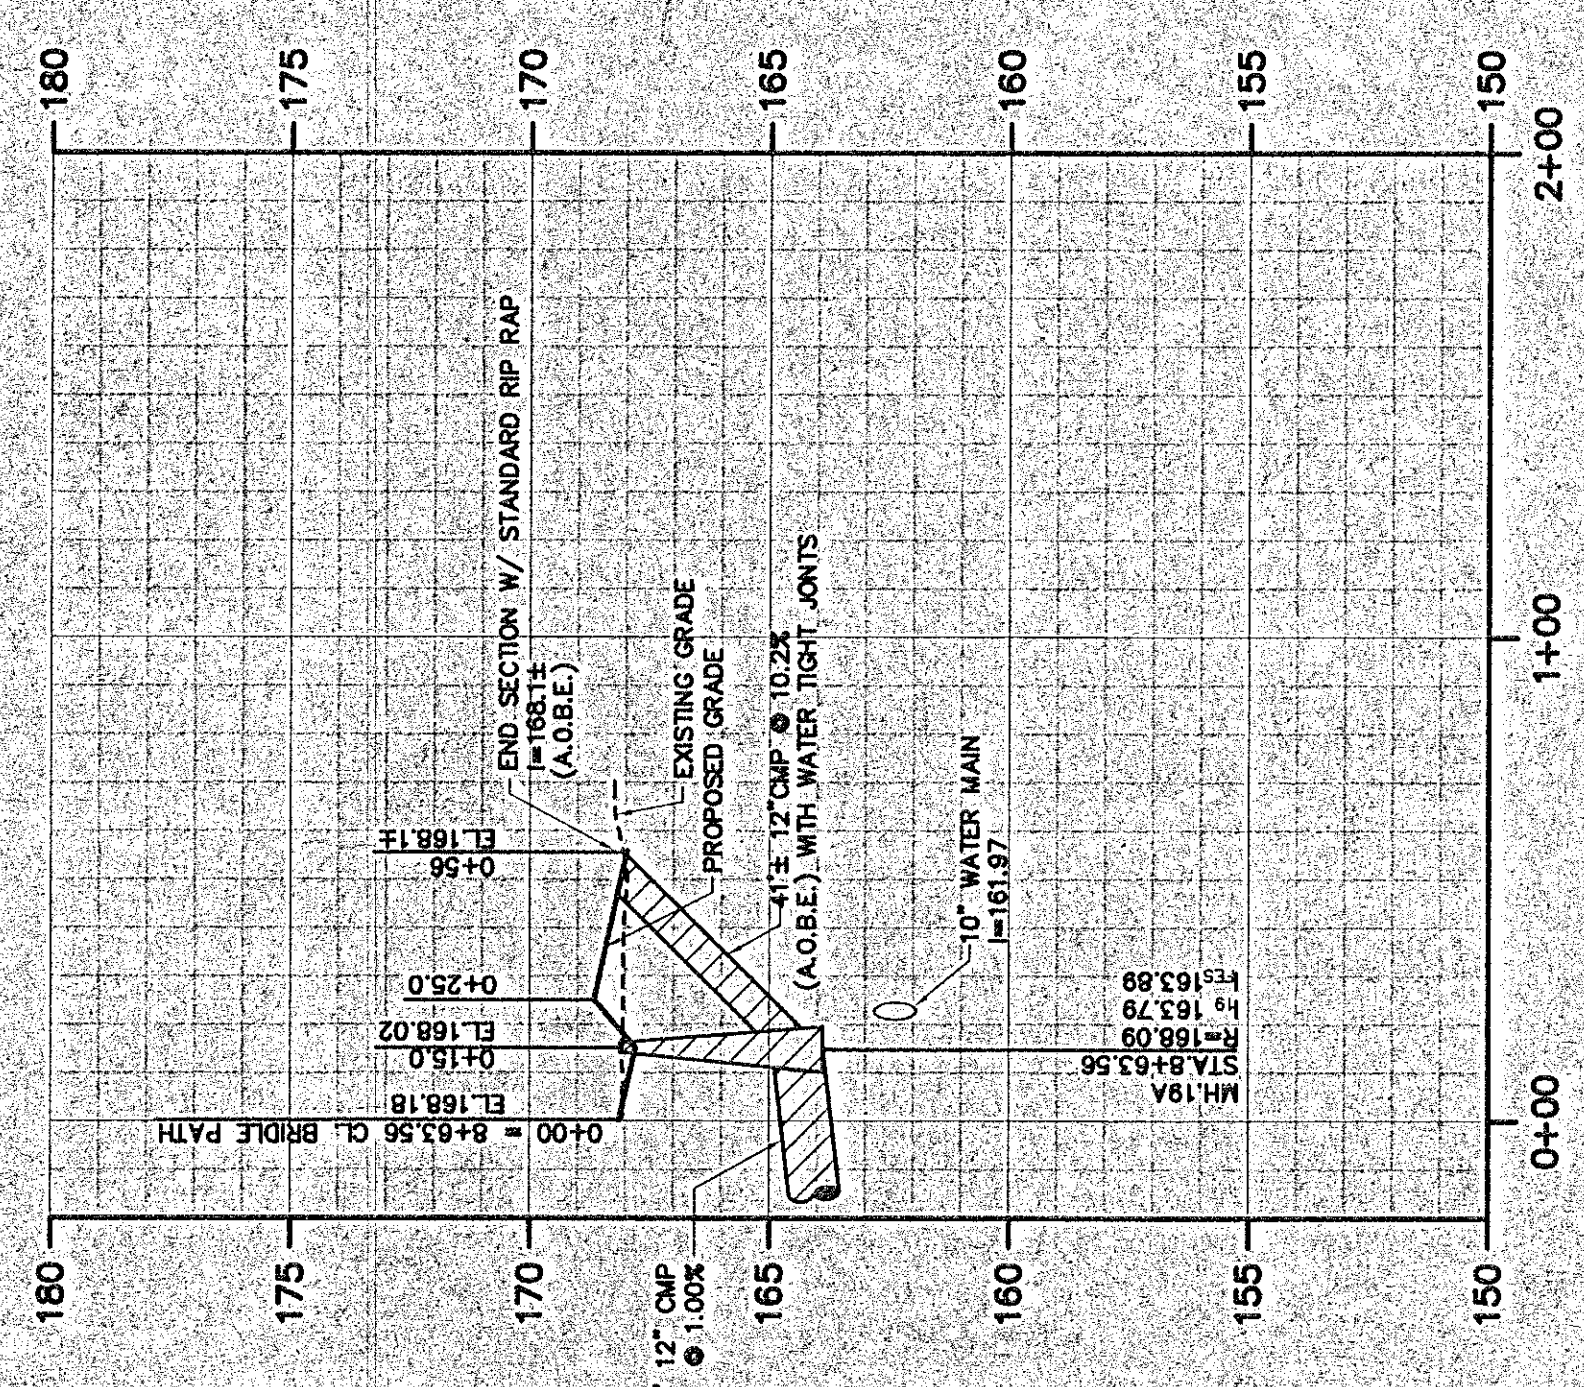

PROFILE - EASEMENT "C"
SCALE: 1" = 4' VERT. / 1" = 40' HORIZ.

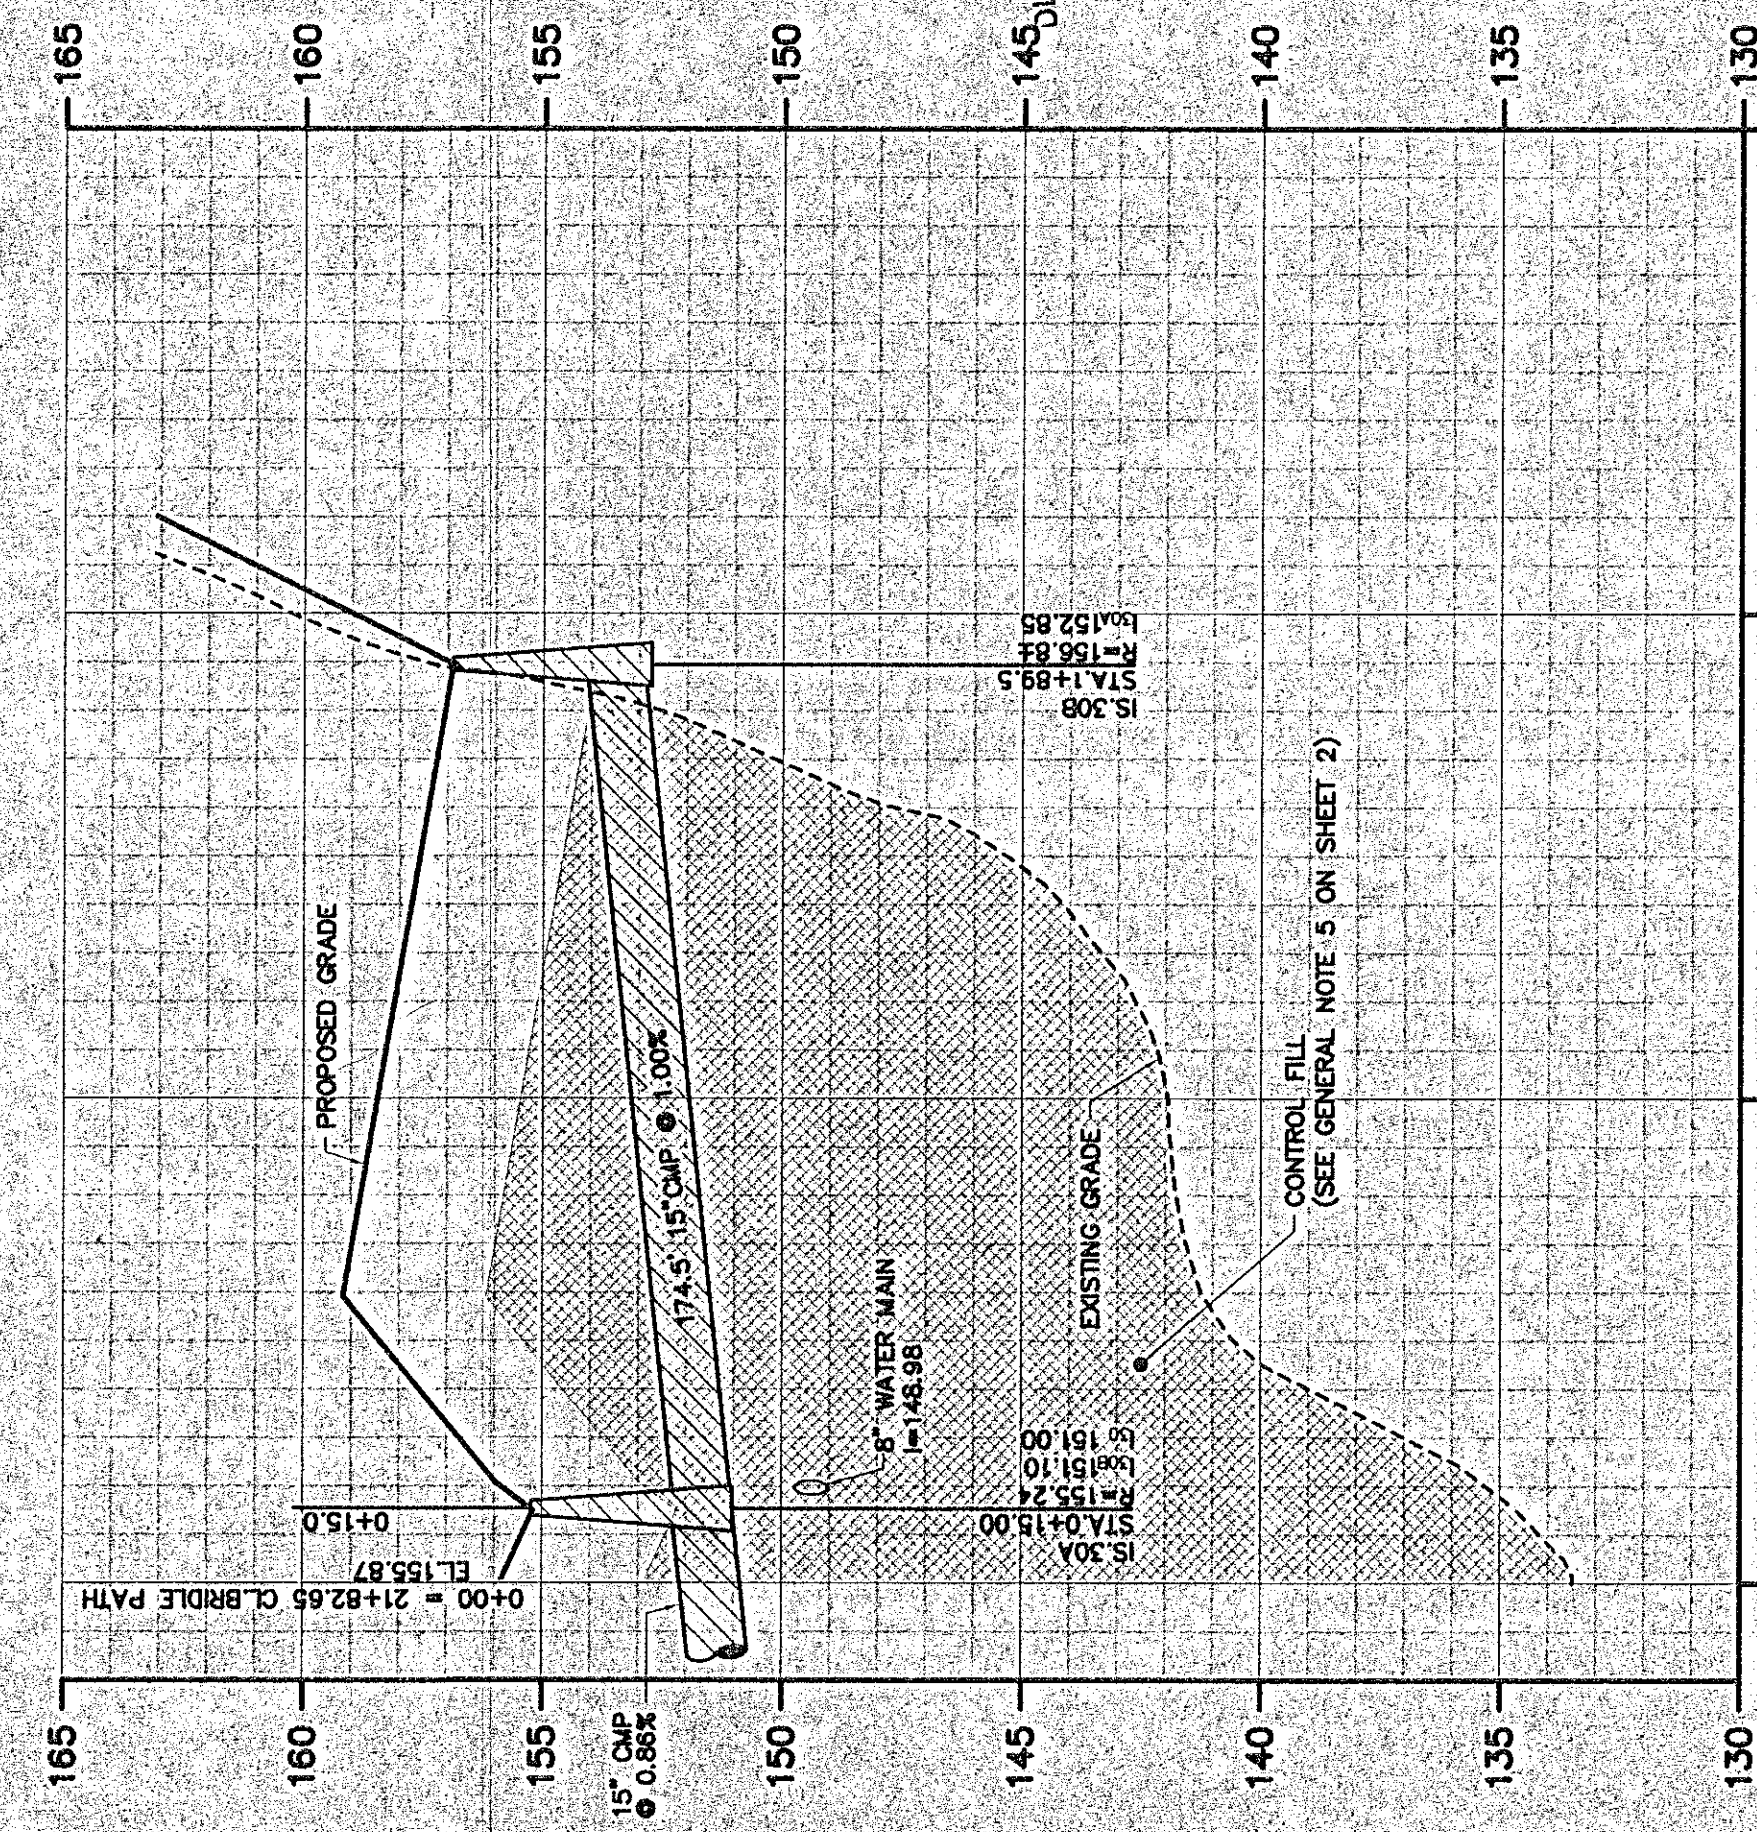

PROFILE - EASEMENT "D"
SCALE: 1" = 4' VERT. / 1" = 40' HORIZ.

REVISIONS		
DATE	BY	DESCRIPTION
10/09	CHU	FINAL PLAN REVISIONS
10/09	CHU	FINAL PLAN REVISIONS
12/00	CHU	FINAL PLAN REVISIONS
1/26/01	CHU	FINAL PLAN REVISIONS

EDWARD W. BOUTELLE AND SON
CIVIL ENGINEERS AND SURVEYORS
423 KENWOOD AVENUE
DELMAR, NEW YORK
TEL (516) 439-9981 FAX (516) 439-9982
A DIVISION OF J. ZENITH PALER AND ASSOCIATES, P.C.

FINAL PLAN
CARRIAGE HILL SUBDIVISION
MAP OF LANDS OF
CARRIAGE HILL DEVELOPMENT CORP.
OF ALBANY

TOWN OF BETHLEHEM COUNTY OF ALBANY
STATE OF NEW YORK
SCALE: AS NOTED

PROJECT NO. 99-020
CADD FILE NAME: 4103-020
PROJECT NO. 99-020
CADD FILE NAME: 4103-020

SHEET TITLE: PLAN & PROFILE
DRAINAGE EASEMENTS "C" AND "D"
DATE: NOVEMBER 1995
SHEET: 20 OF 26