




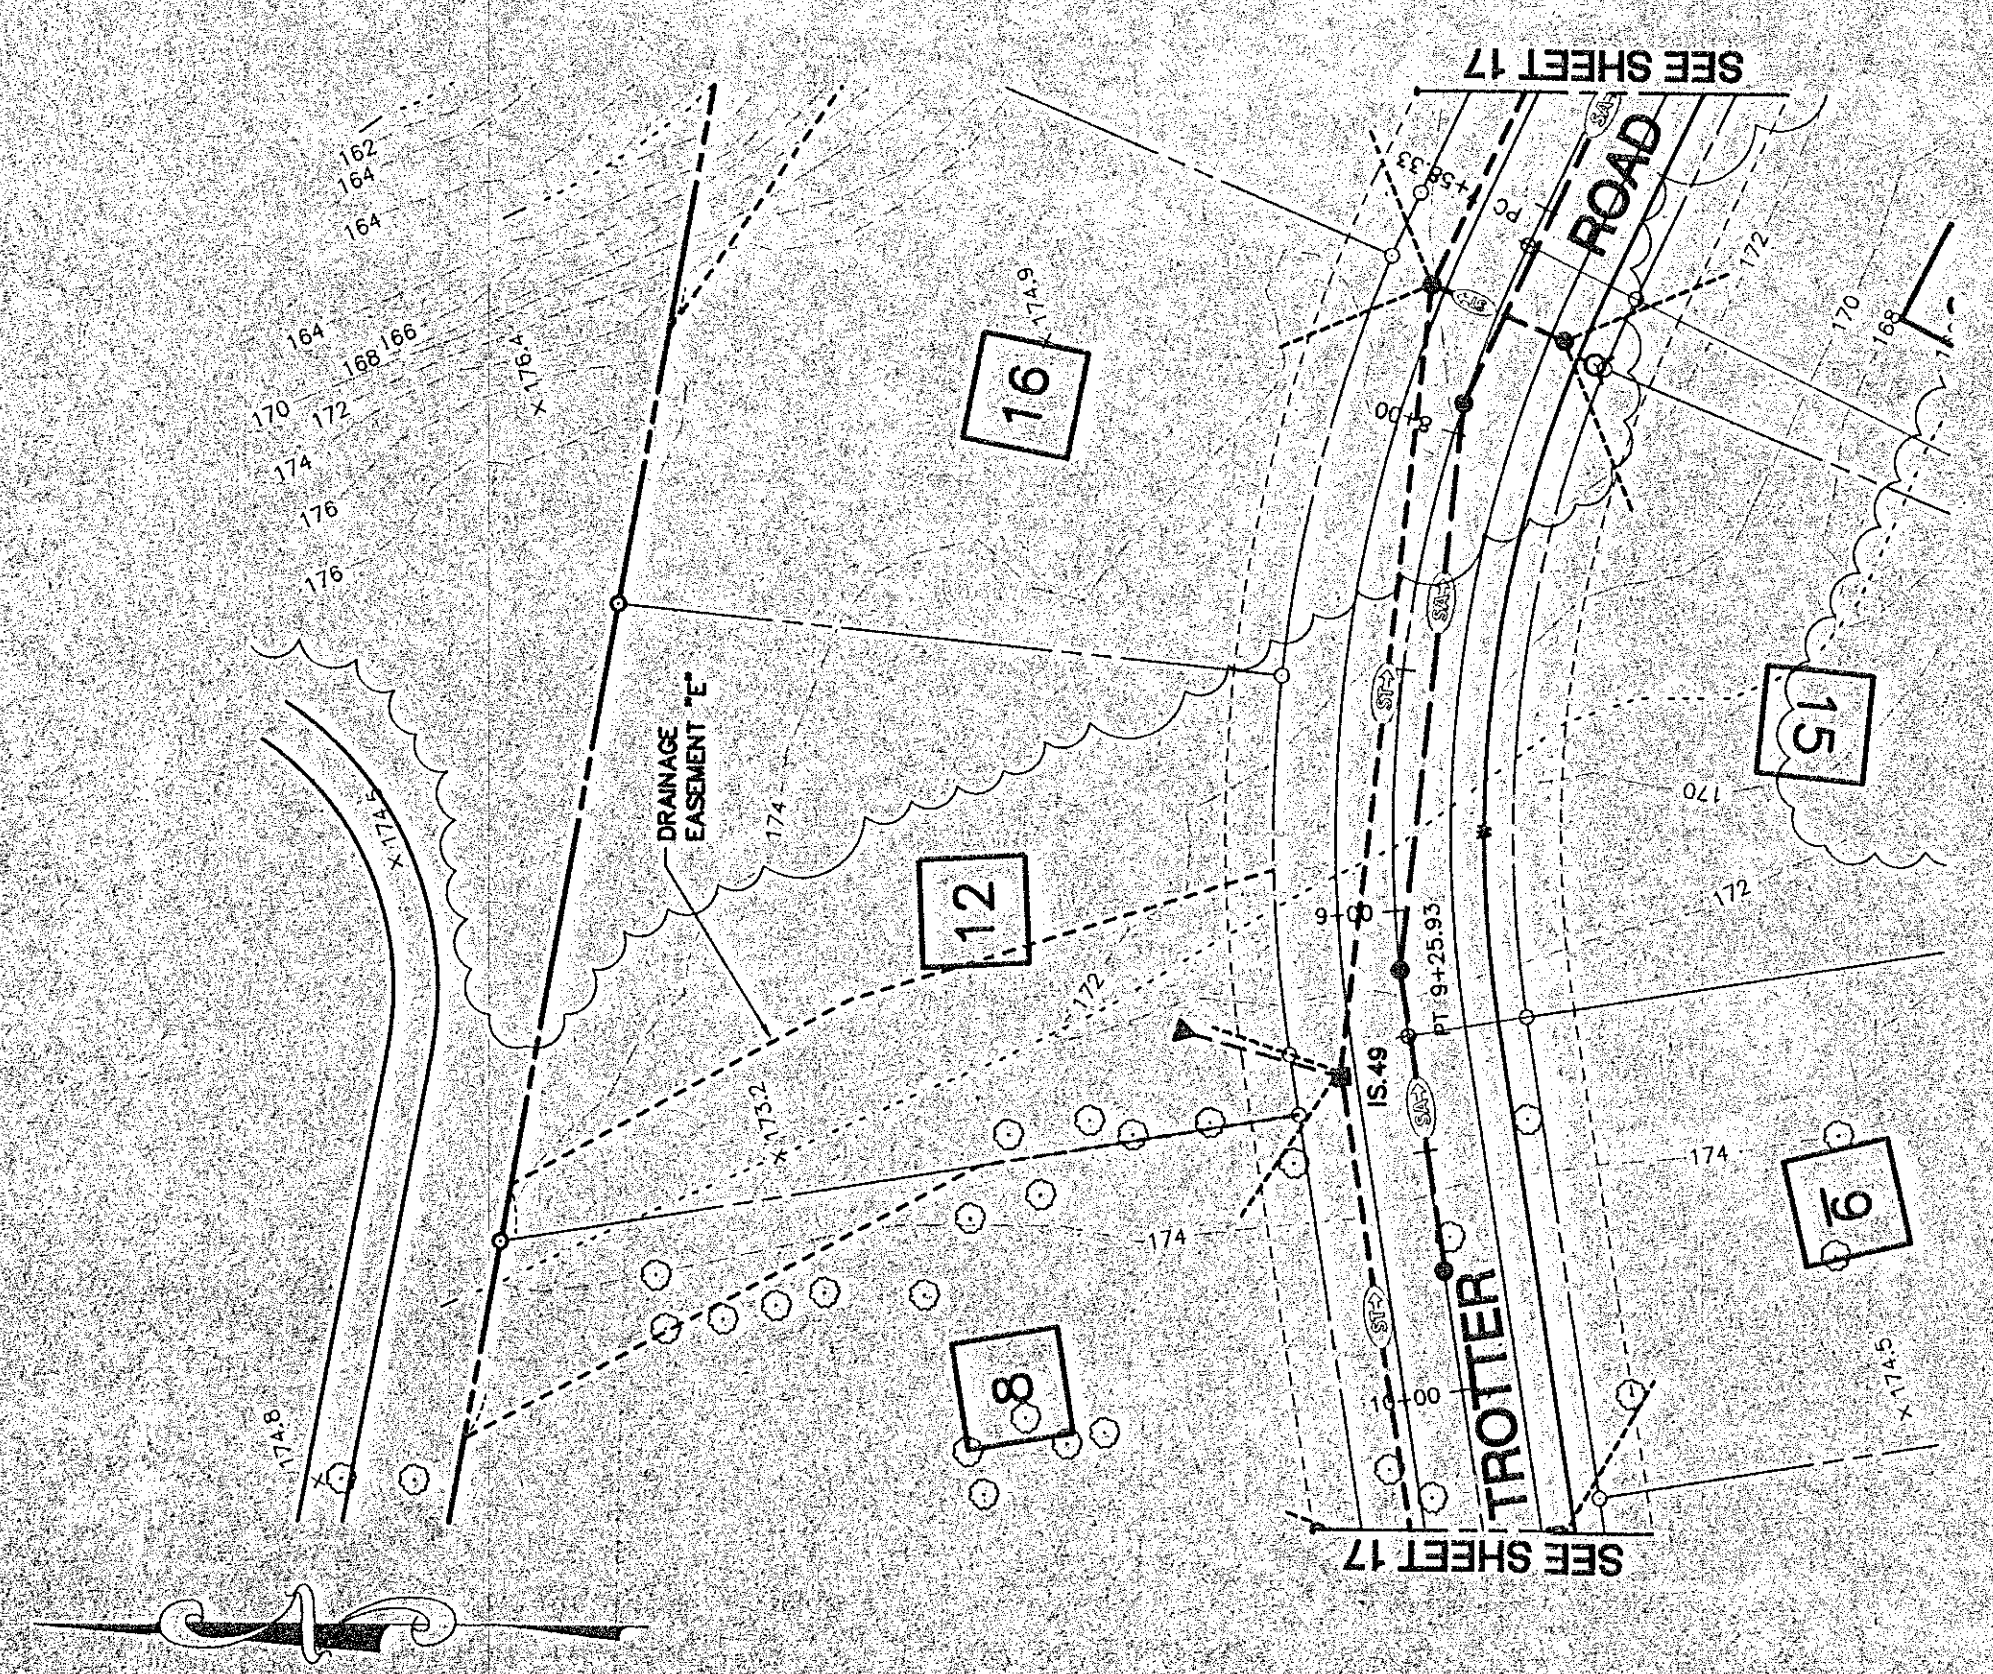


GENERAL PLAN - DRAINAGE EASEMENTS "E"
SCALE: 1" = 40'

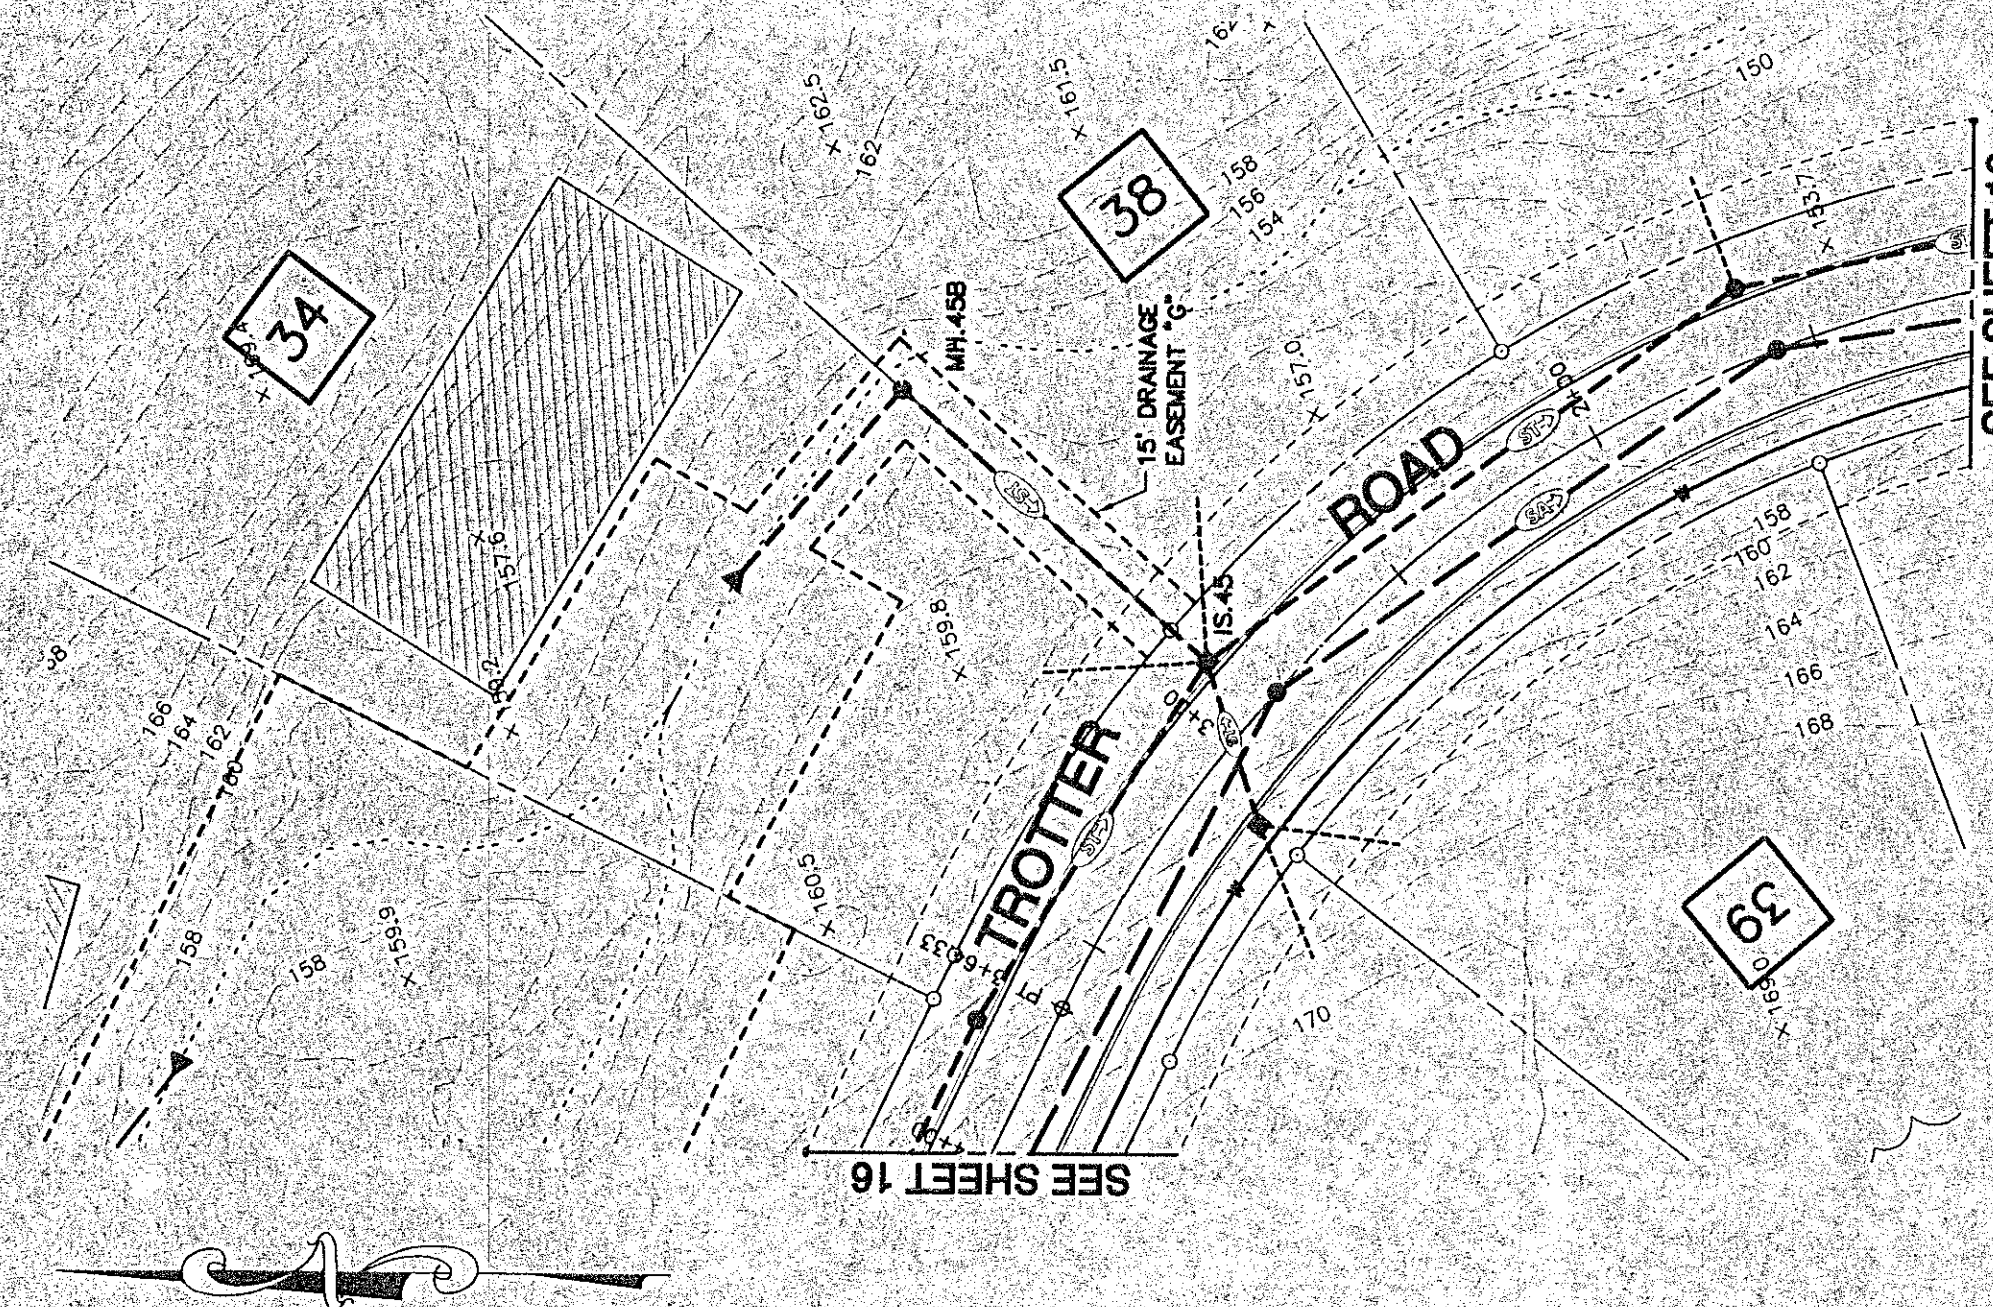

GENERAL PLAN - DRAINAGE EASEMENT "G"
SCALE: 1" = 40'

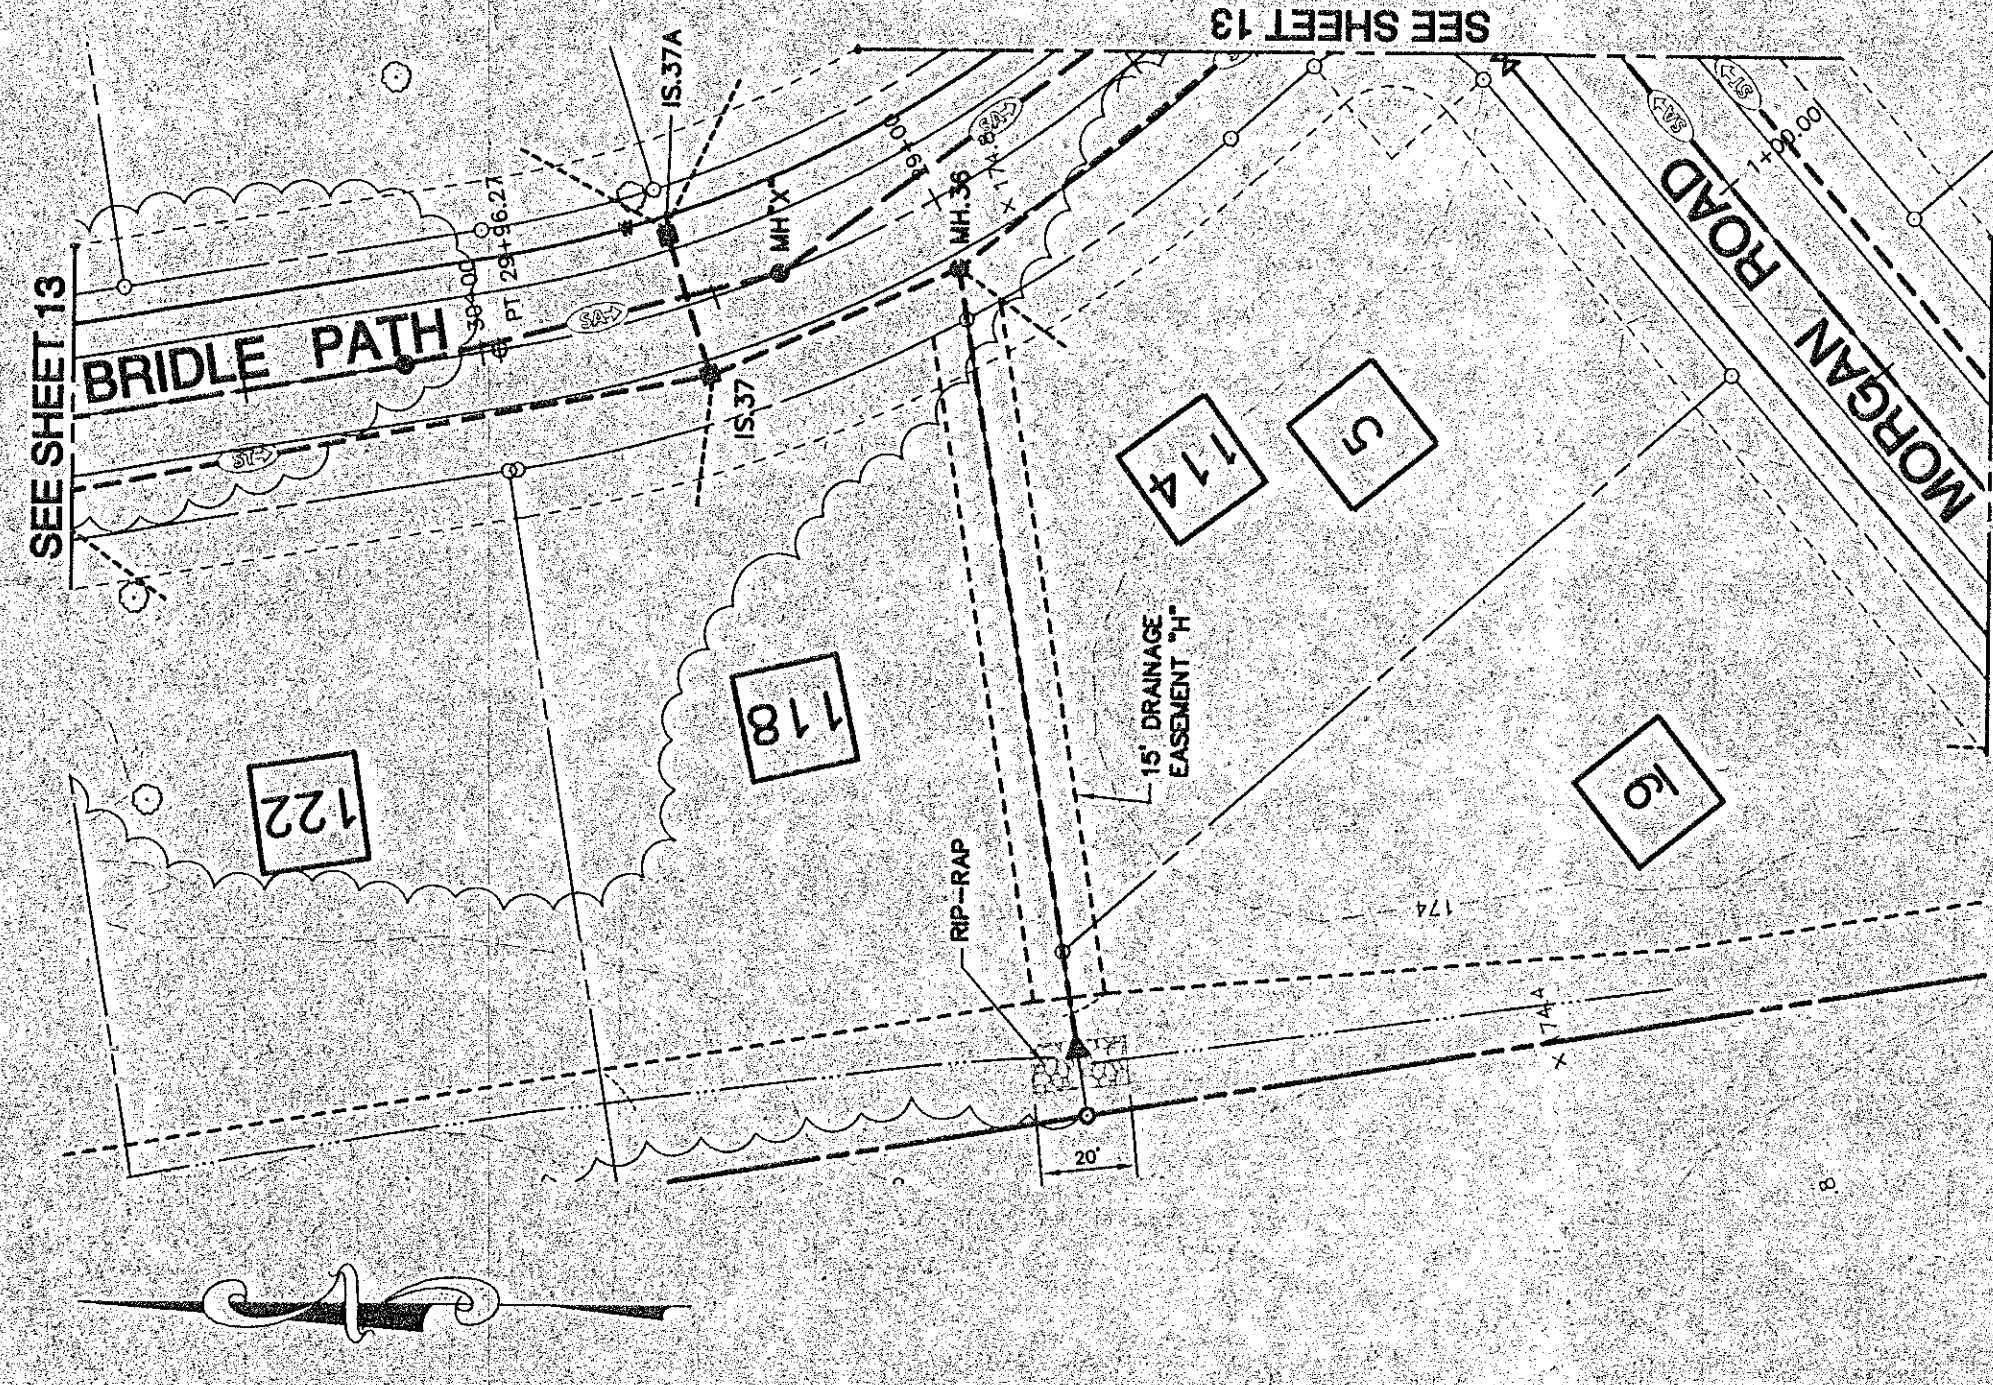

GENERAL PLAN - DRAINAGE EASEMENT "H"
SCALE: 1" = 40'

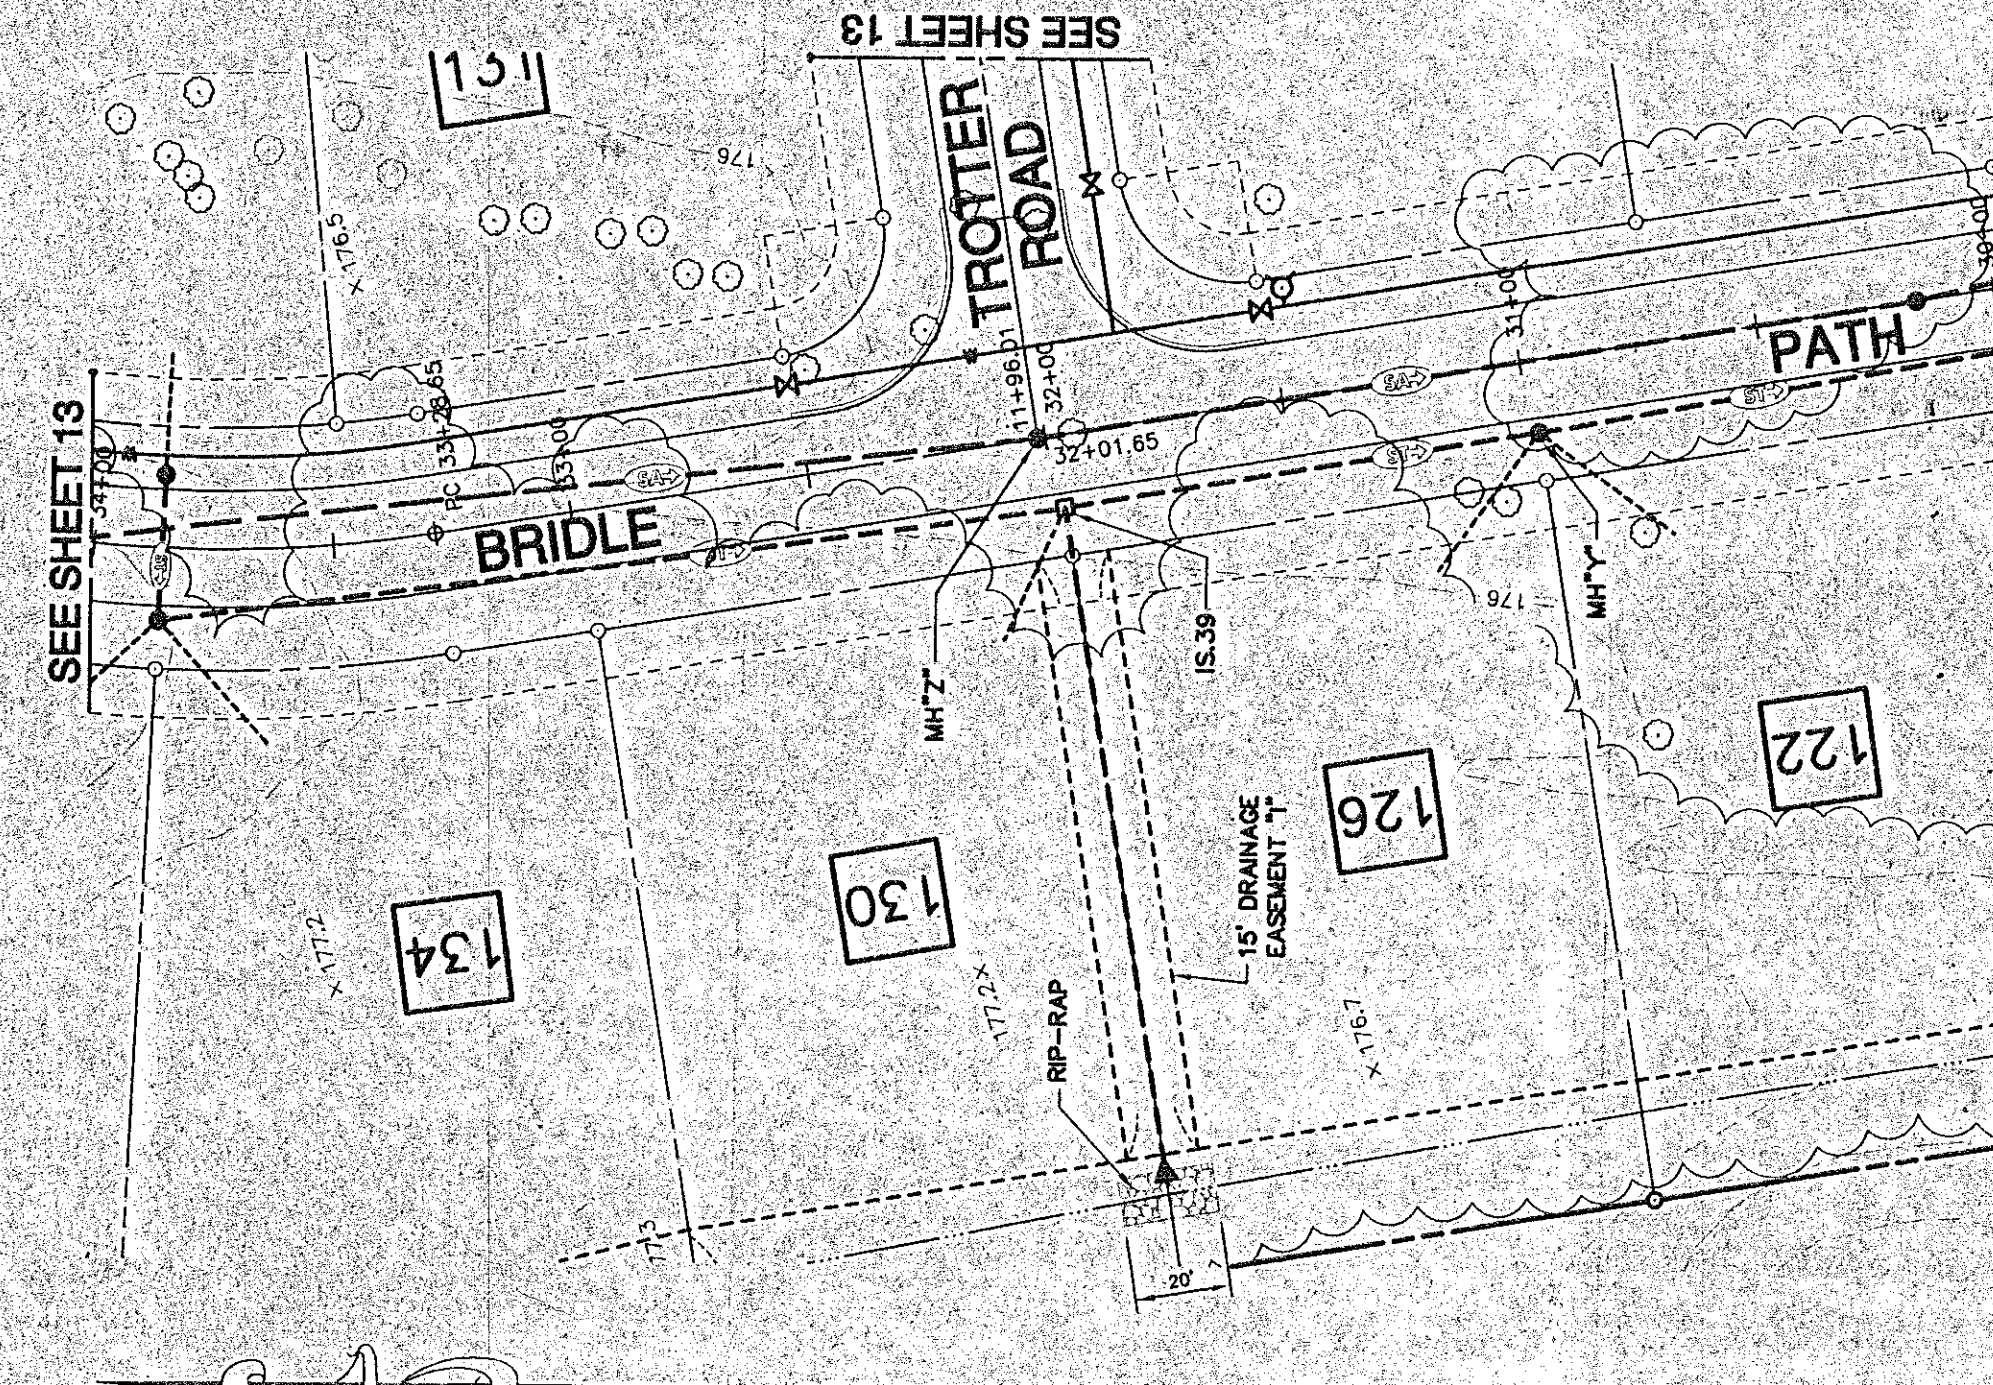

GENERAL PLAN - DRAINAGE EASEMENT "I"
SCALE: 1" = 40'

UNAUTHORIZED ALTERATIONS OR ADDITIONS TO THIS DOCUMENT
IS A VIOLATION OF SECTION 2209 SUBDIVISION 2 OF THE
NEW YORK STATE EASEMENT LAW.

DATE	BY	DESCRIPTION	SYMBOL
01/09	CH	FINAL PLAN REVISIONS	△
01/09	CH	FINAL PLAN REVISIONS	△
01/09	CH	FINAL PLAN REVISIONS	△
01/09	CH	FINAL PLAN REVISIONS	△
01/09	CH	FINAL PLAN REVISIONS	△

EDWARD W. BOUTELLE
AND SON
CIVIL ENGINEERS AND SURVEYORS
423 KENWOOD AVENUE
DELMAR, NEW YORK
TEL (518) 439-9981 FAX (518) 439-9982
A DIVISION OF J. BENTLEY FRISER AND ASSOCIATES, P.C.

FINAL PLAN
CARRIAGE HILL
SUBDIVISION
MAP OF LANDS OF
CARRIAGE HILL
DEVELOPMENT CORP.
OF ALBANY
TOWN OF BETHLEHEM STATE OF NEW YORK COUNTY OF ALBANY

SCALE: AS NOTED


PROJ. SUPERVISOR: CH
DRAWN BY: TWK
CHECKED BY: CHU

PROJECT NO.: 99-020
CAD FILE NAME: 4103-021


SHEET TITLE: PLAN & PROFILE
DRAINAGE EASEMENTS "E", "G", "H" AND "I"

DATE: NOVEMBER 1995 SHEET 21 OF 26


ALBANY COUNTY DEPARTMENT OF HEALTH
DIVISION OF ENVIRONMENTAL HEALTH SERVICES
By direction of the Commissioner of Health, these
plans are approved. See last sheet for
date and signature.

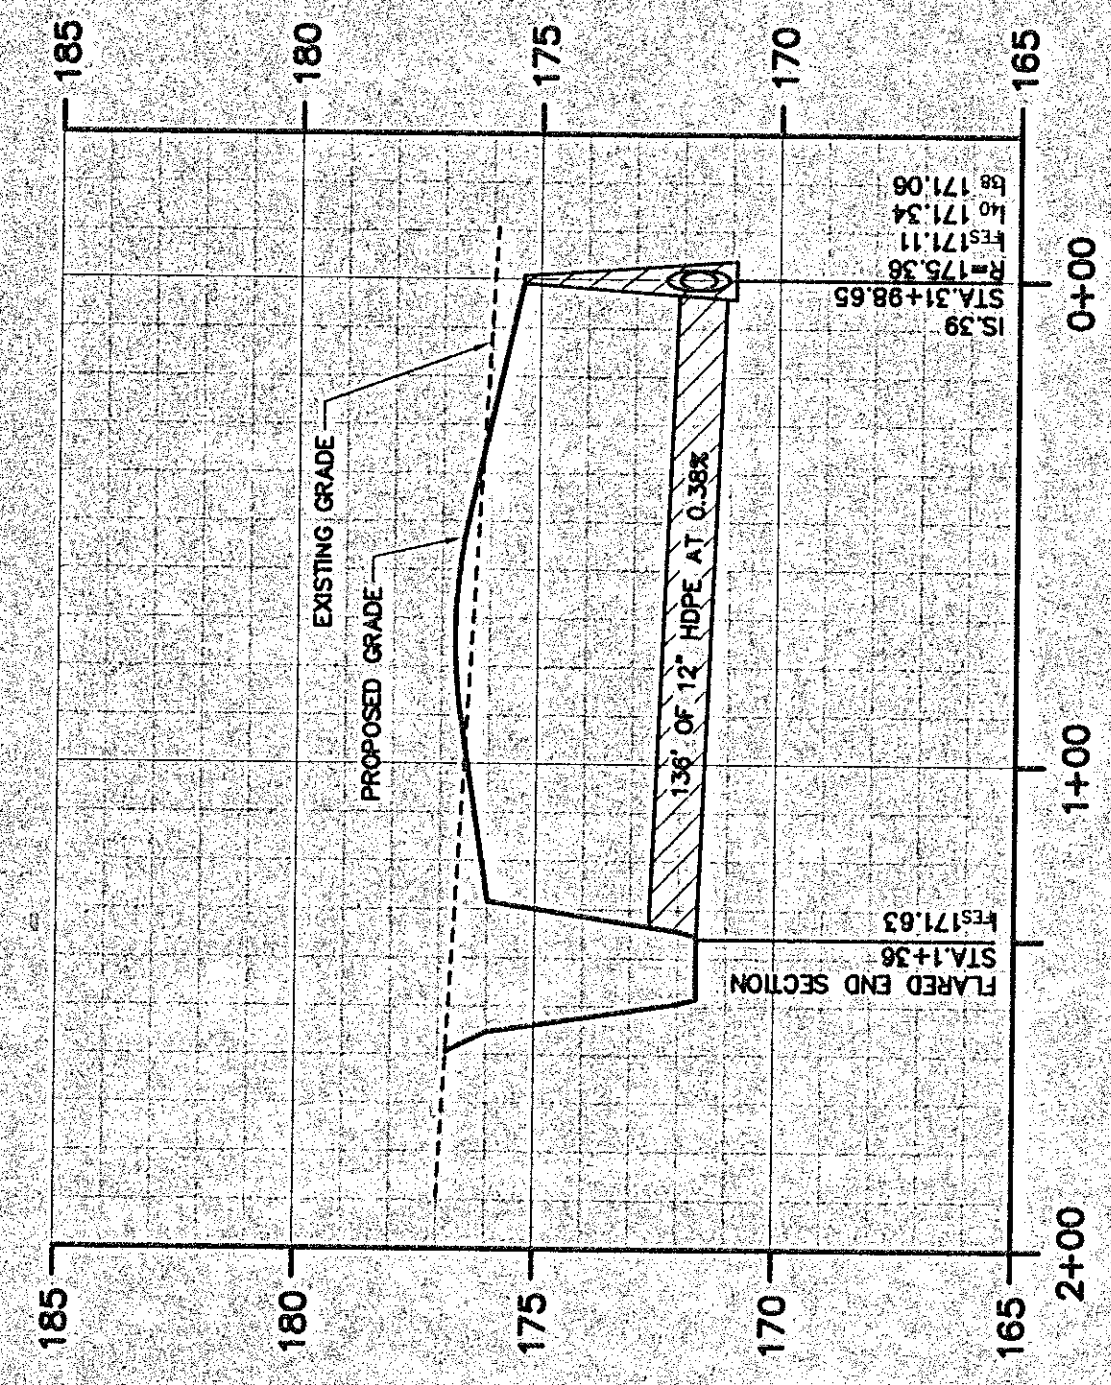


PROFILE - EASEMENT "I"
SCALE: 1" = 4' VERT. / 1" = 40' HORIZ.

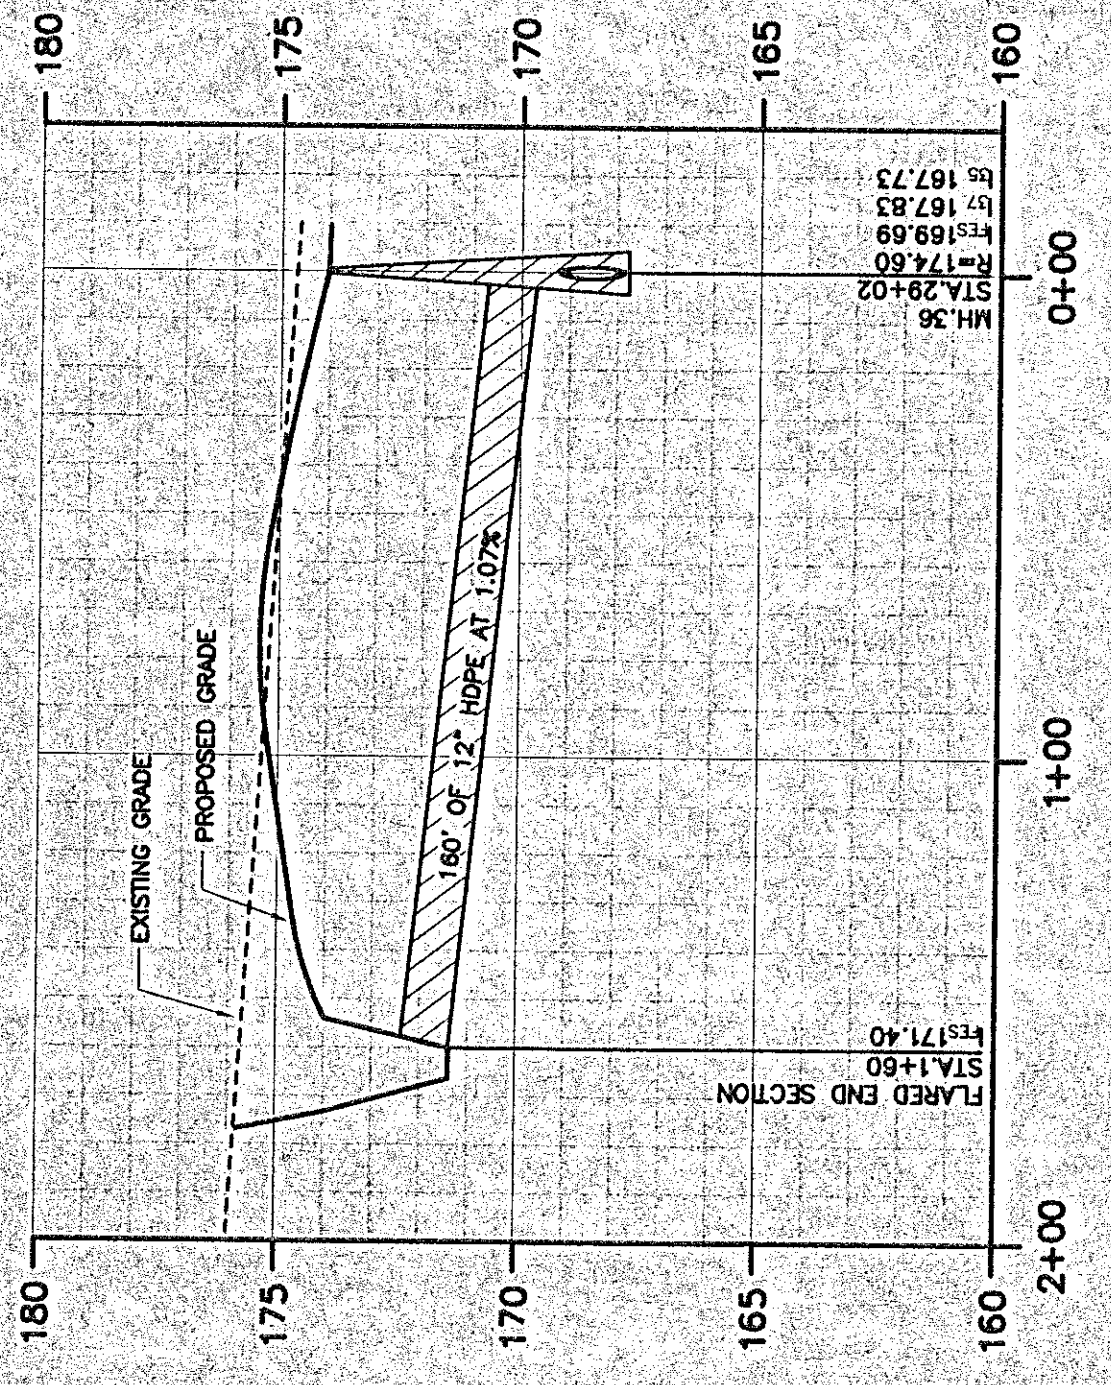

PROFILE - EASEMENT "H"
SCALE: 1" = 4' VERT. / 1" = 40' HORIZ.

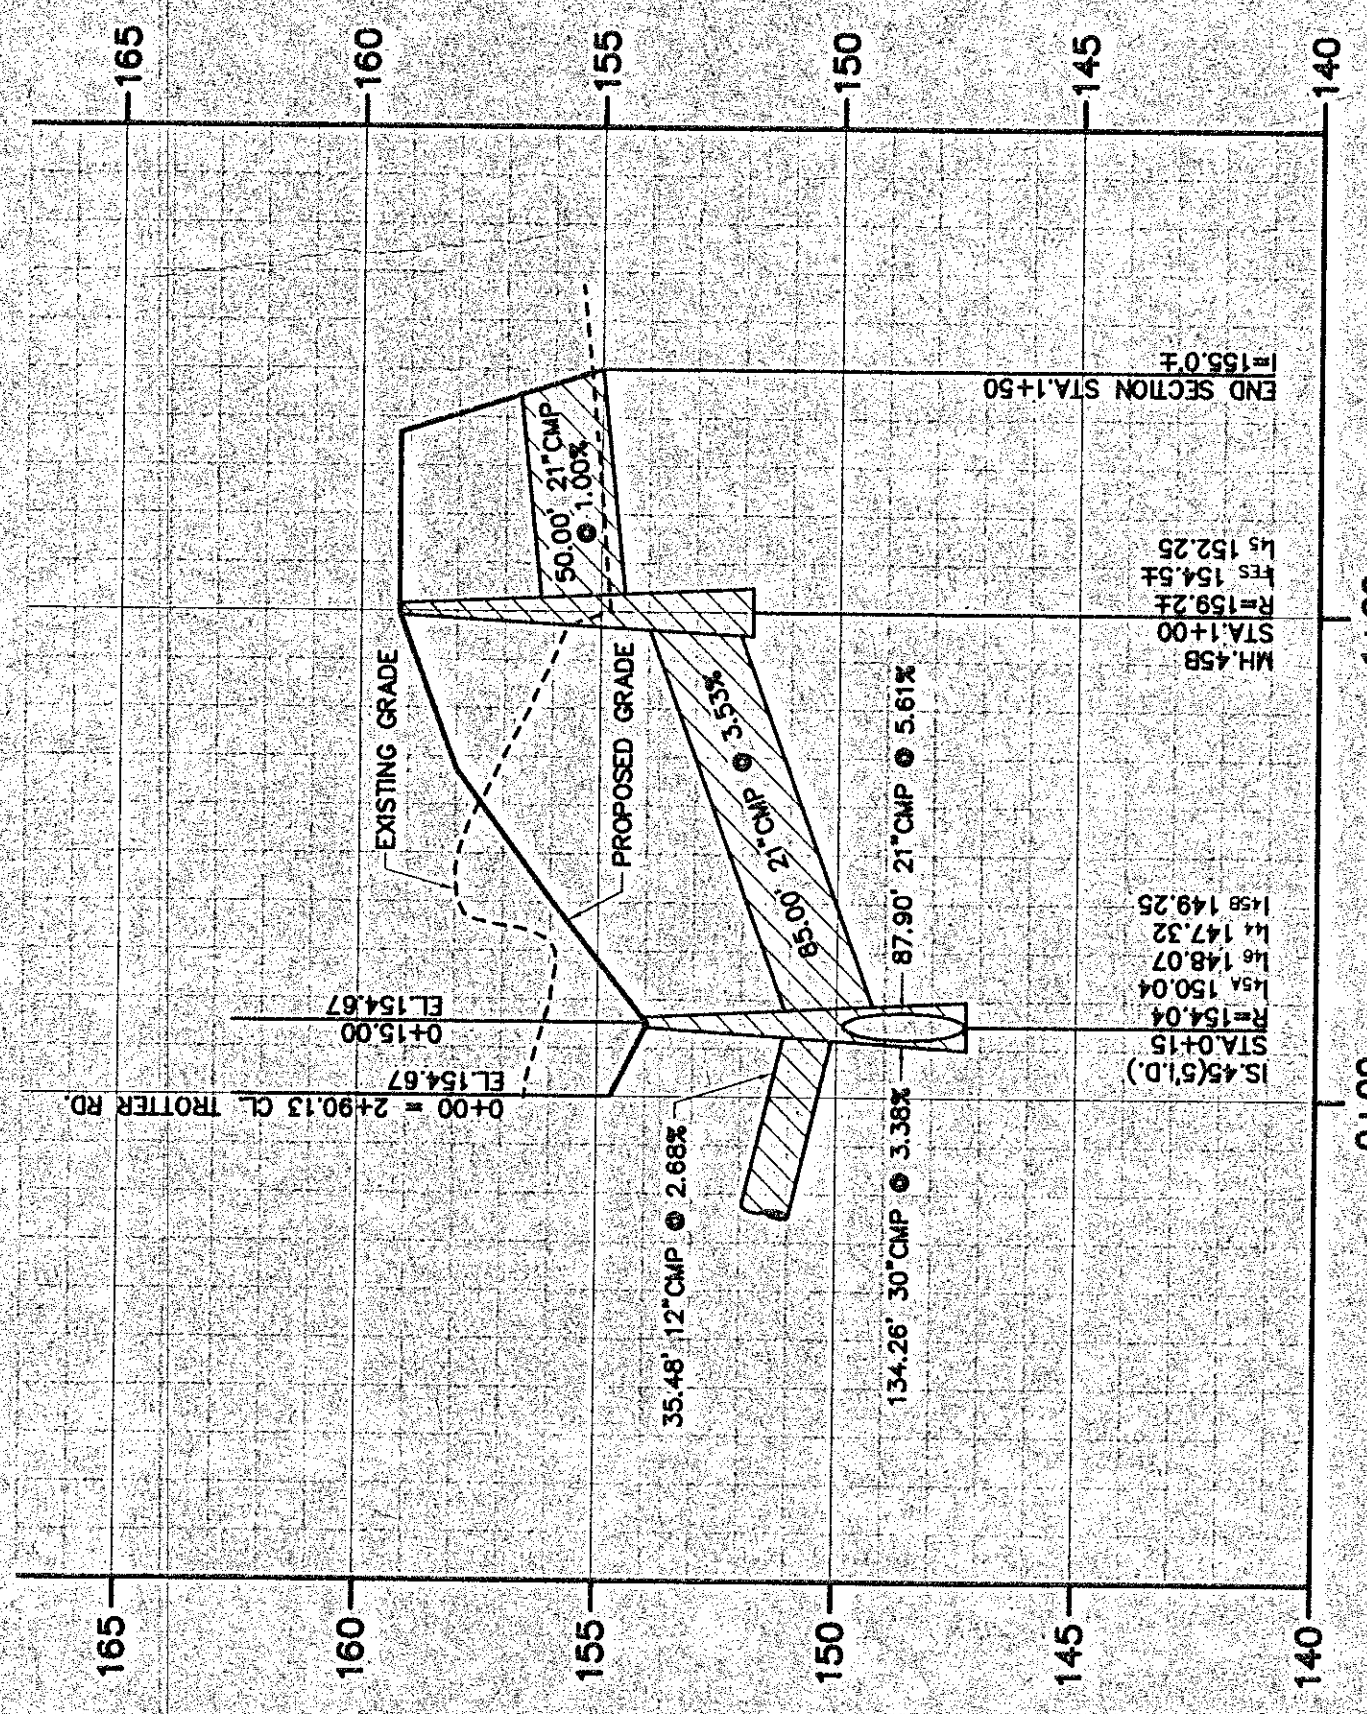

PROFILE - EASEMENT "G"
SCALE: 1" = 4' VERT. / 1" = 40' HORIZ.

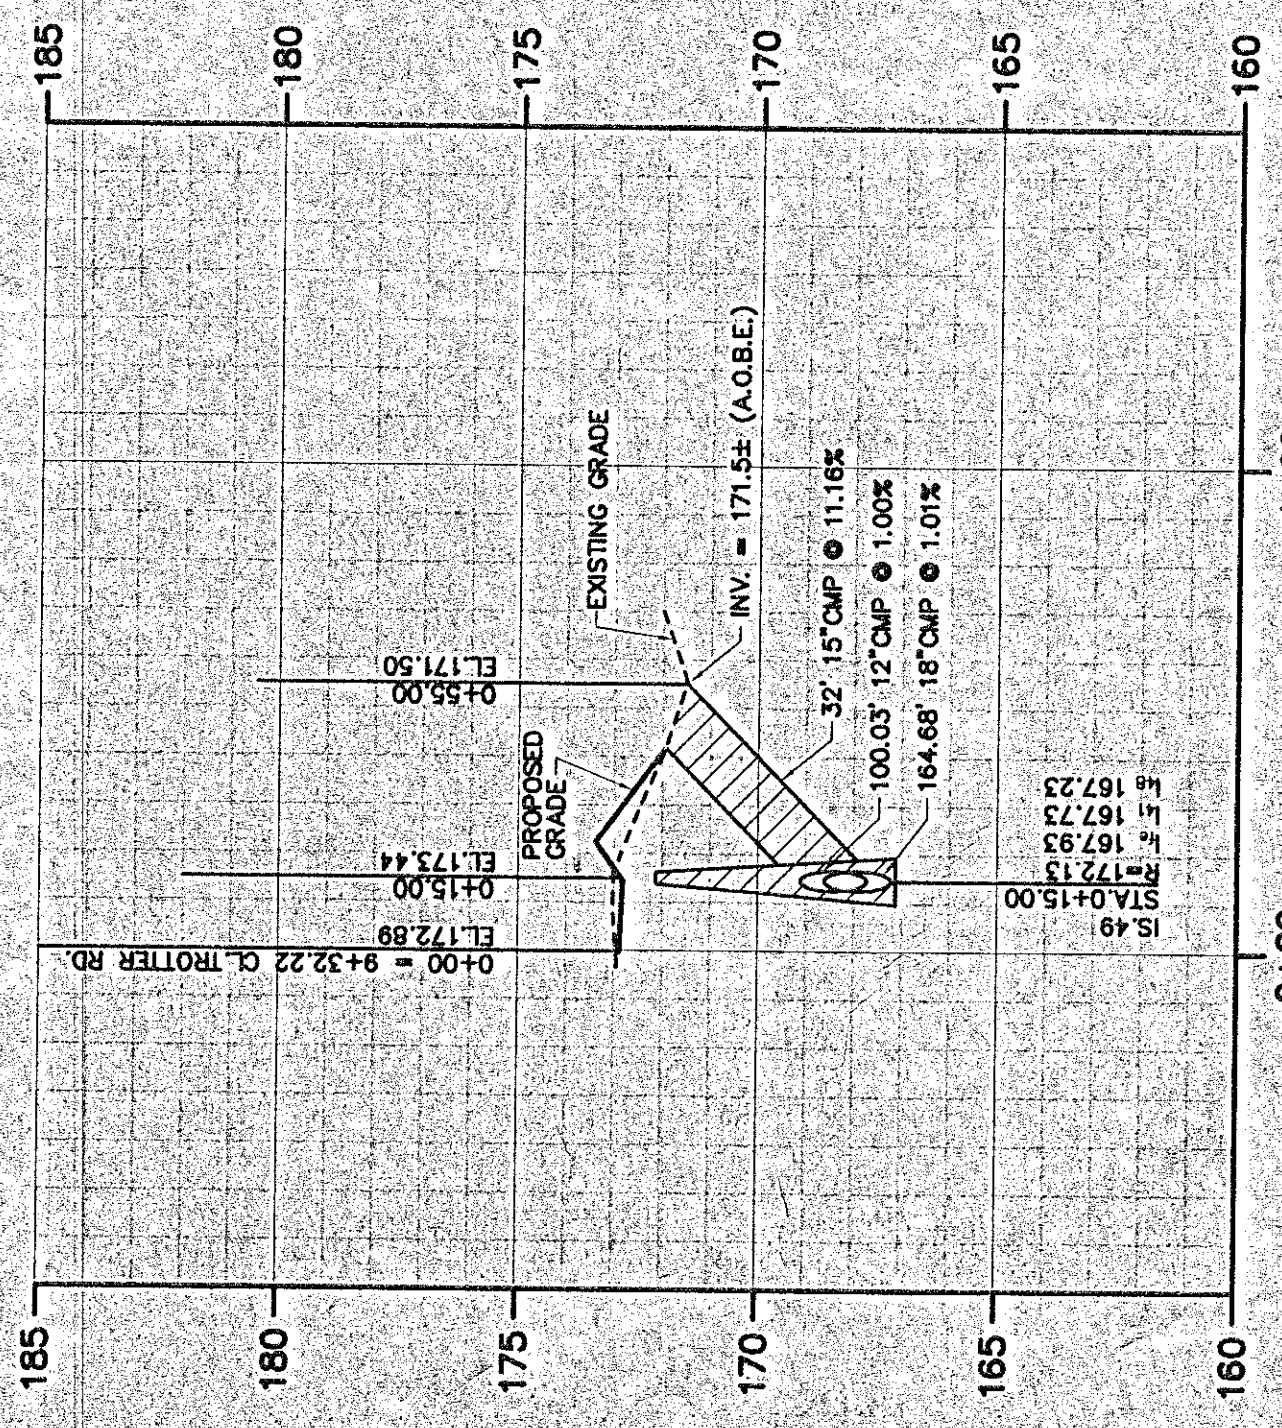

PROFILE - EASEMENT "E"
SCALE: 1" = 4' VERT. / 1" = 40' HORIZ.

