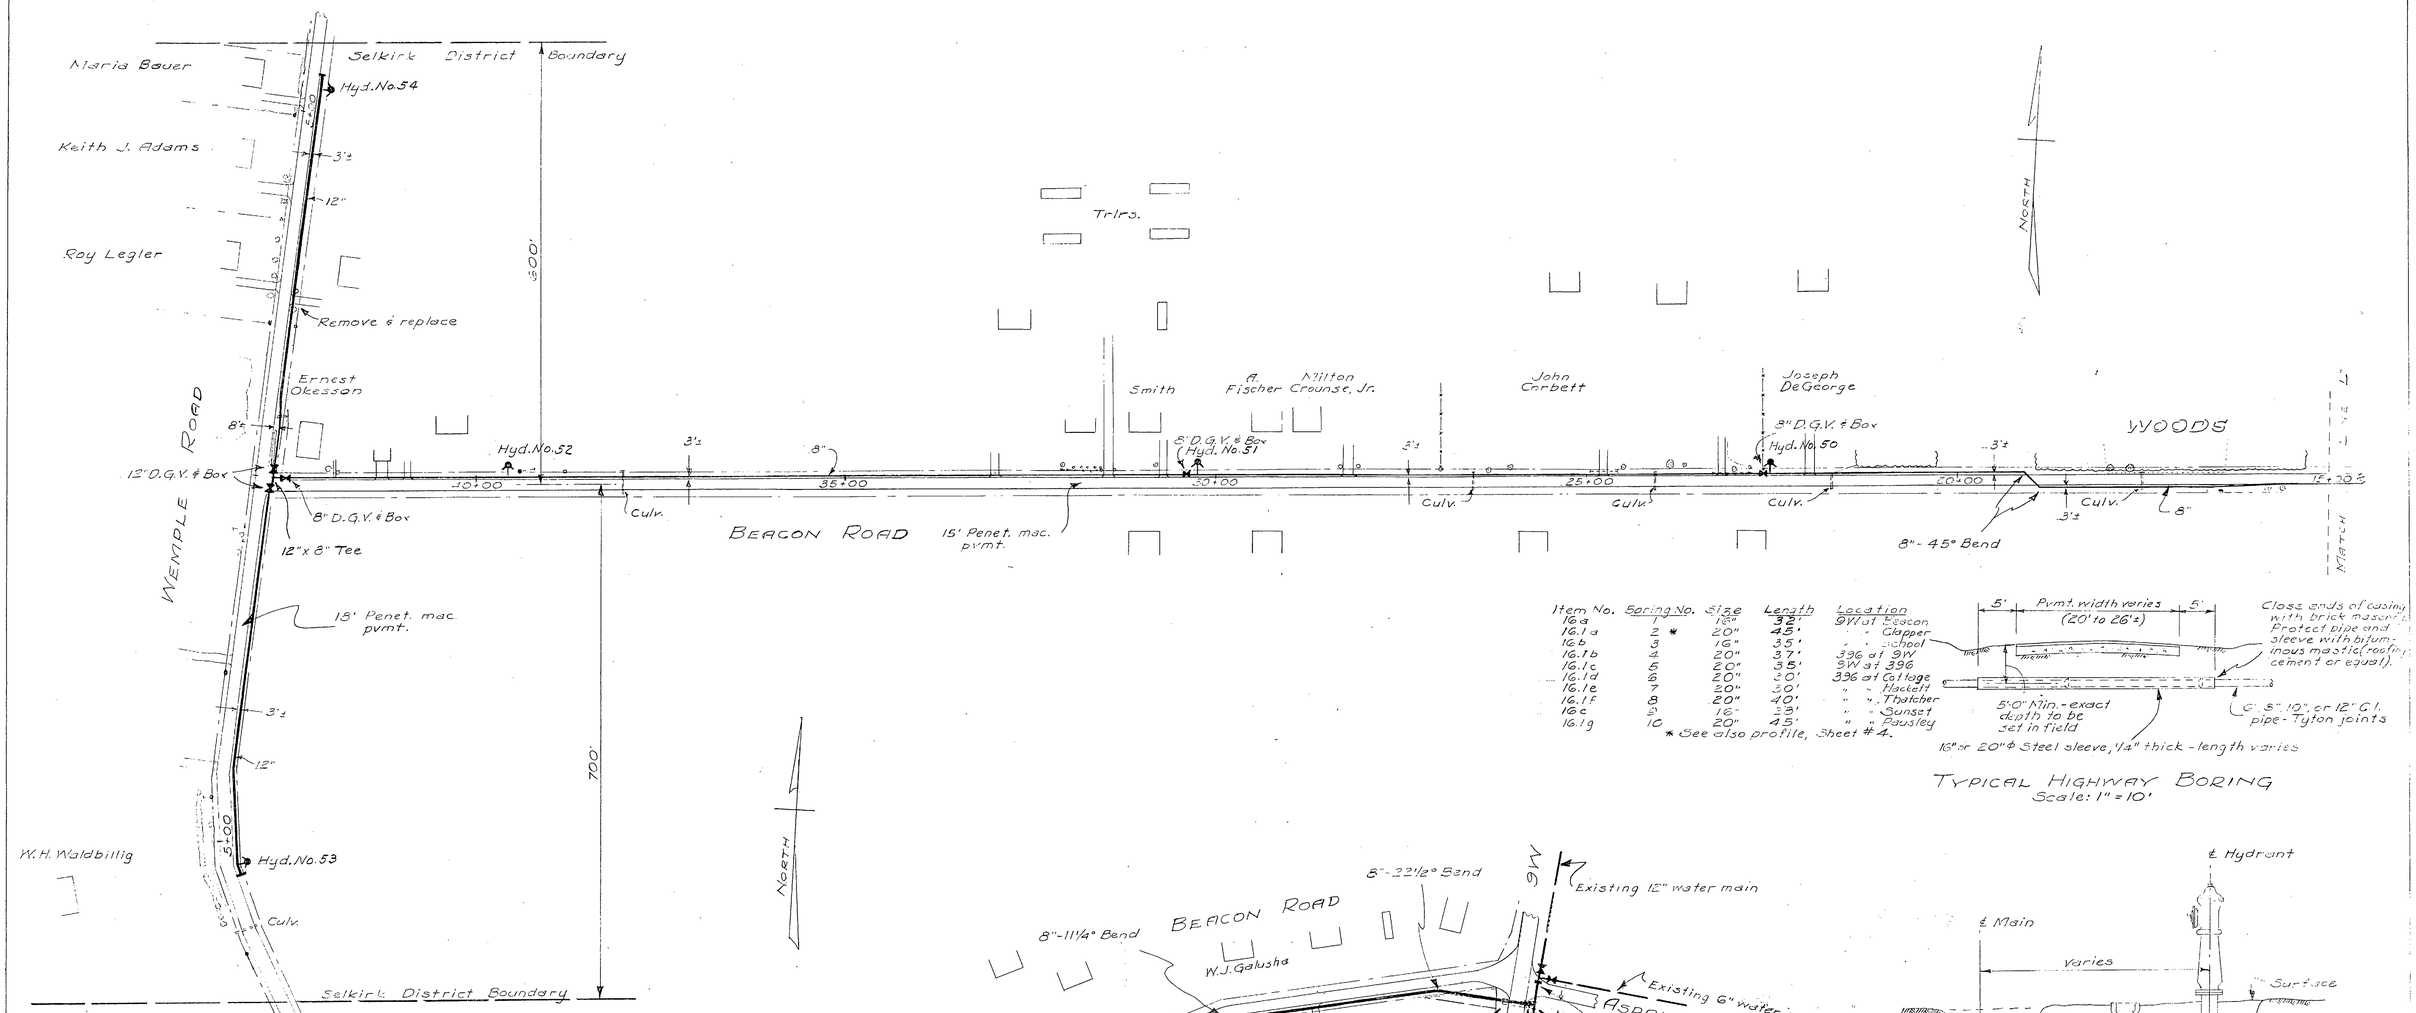

Note: Beacon Rd. and Wemple Rd. both have 33' R.O.W. Hydrants must be within R.O.W.

Drawn by: K.N.S.
Traced by: K.N.S. & W.T.B.
Checked by: J.K.F.

SELKIRK EXTENSION
WATER DISTRICT NO. 1
TOWN OF BETHLEHEM
ALBANY COUNTY NEW YORK
SCALE: 1" = 100' JUNE, 1964
J. KENNETH FRASER & ASSOCS.
CONSULTING ENGINEERS RENSSELAER, N.Y.

J.K. Fraser