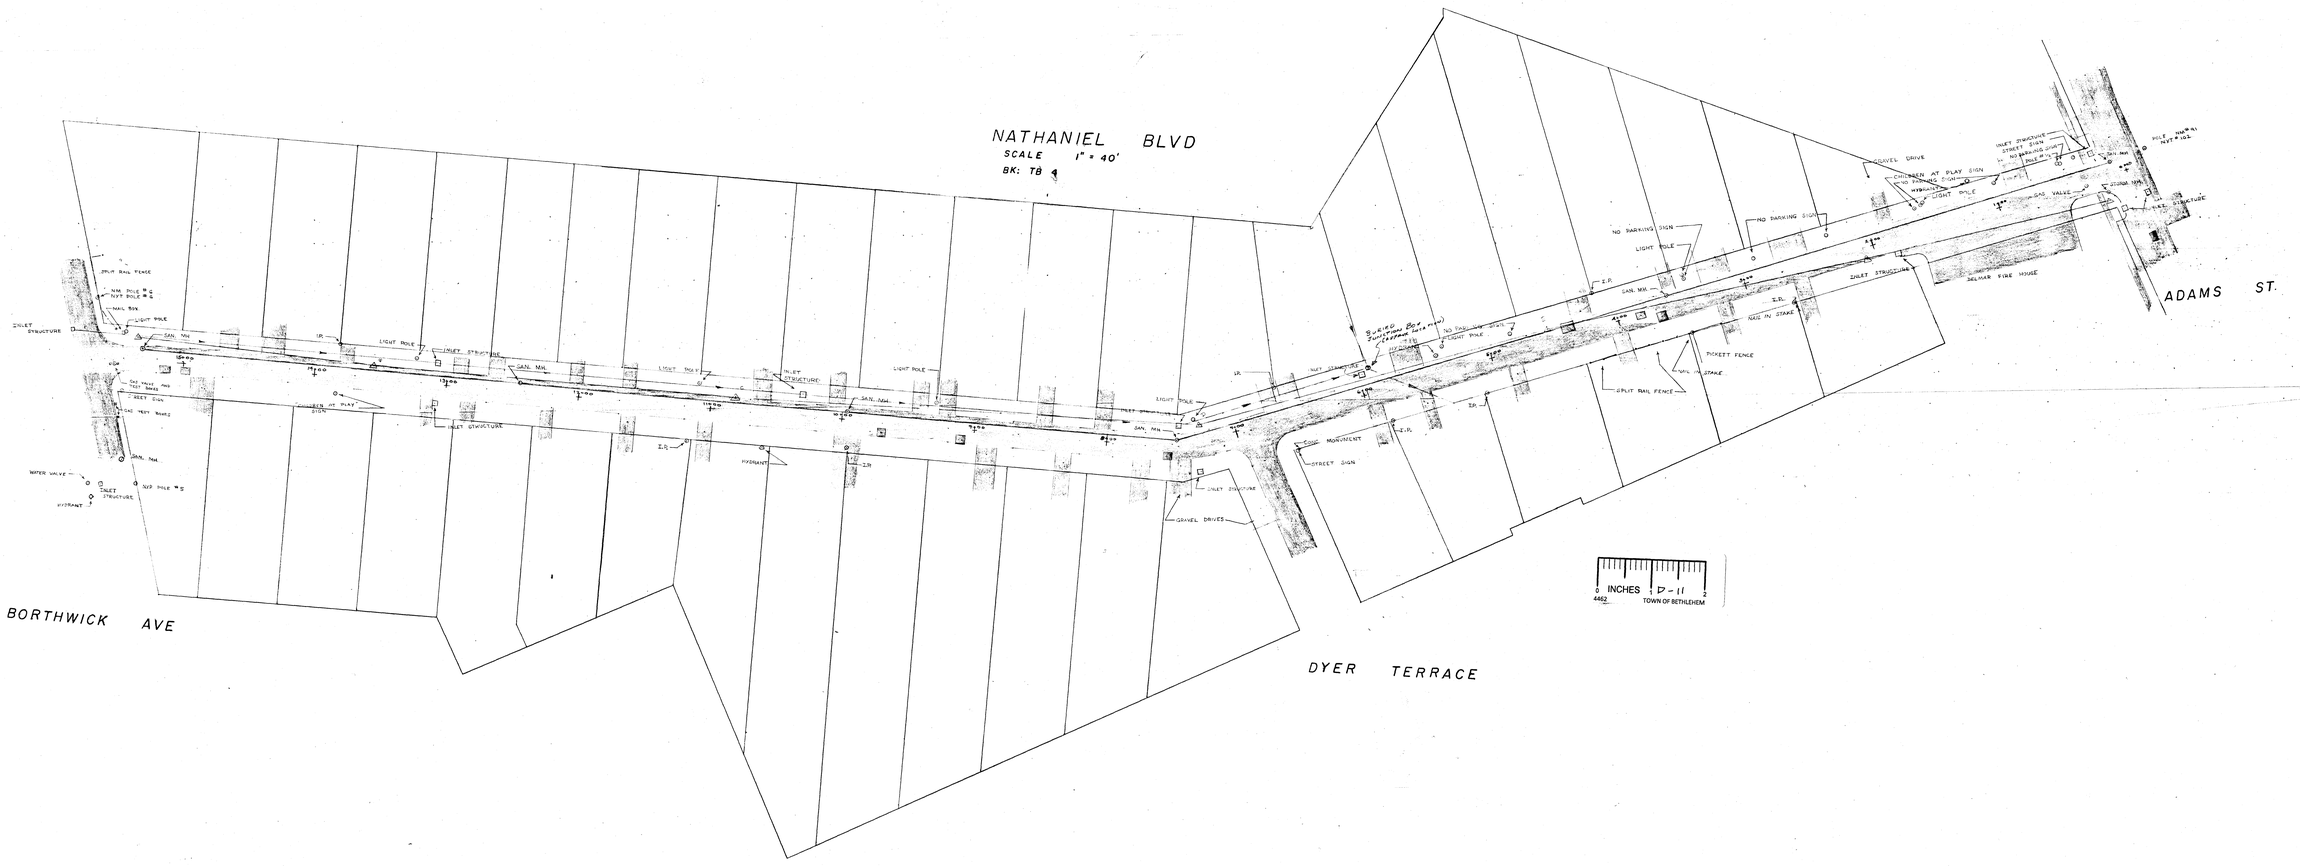
NATHANIEL BLVD
SCALE 1" = 40'
BK: TB 4
BORTHWICK AVE
DYER TERRACE
ADAMS ST.
SPLIT RAIL FENCE
MAIL BOX
LIGHT POLE
INLET STRUCTURE
SAN. MH.
I.R.
CHILDREN AT PLAY SIGN
STREET SIGN
HYDRANT
WATER VALVE
GRAVEL DRIVES
CONC. MONUMENT
NO PARKING SIGN
GRAVEL DRIVE
PICKETT FENCE
NAIL IN STAKE
BELMAR FIRE HOUSE
SIGNED BUILDING BOX (SEE PLAN)
INCHES
TOWN OF BETHLEHEM