NOTES:

1. WATER MAINS AND APPURTENANCES WITHIN THE LIBRARY AND PARK ARE SHOWN FROM RECORD INFORMATION.
2. THE 6" WATER MAIN SHOWN AS UNDER CONSTRUCTION (U/C) ON THE WEST SIDE OF COLUMBIA IRON & STEEL COMPANY WAS UNDER CONSTRUCTION AT TIME OF MAPPING.
3. TOPOGRAPHY COMPILED BY AERIAL PHOTOGRAMMETRIC METHODS BY TOP MAPPING INC., ROCHESTER, NEW YORK. DERIVED TOPOGRAPHY AND IMPROVEMENT REFLECTS CONDITIONS EXISTING AT TIME OF AERIAL PHOTOGRAPHY.
4. SHEET NUMBERS SHOWN HEREON REFER TO 1" = 50' SCALE DETAILED DRAWINGS.

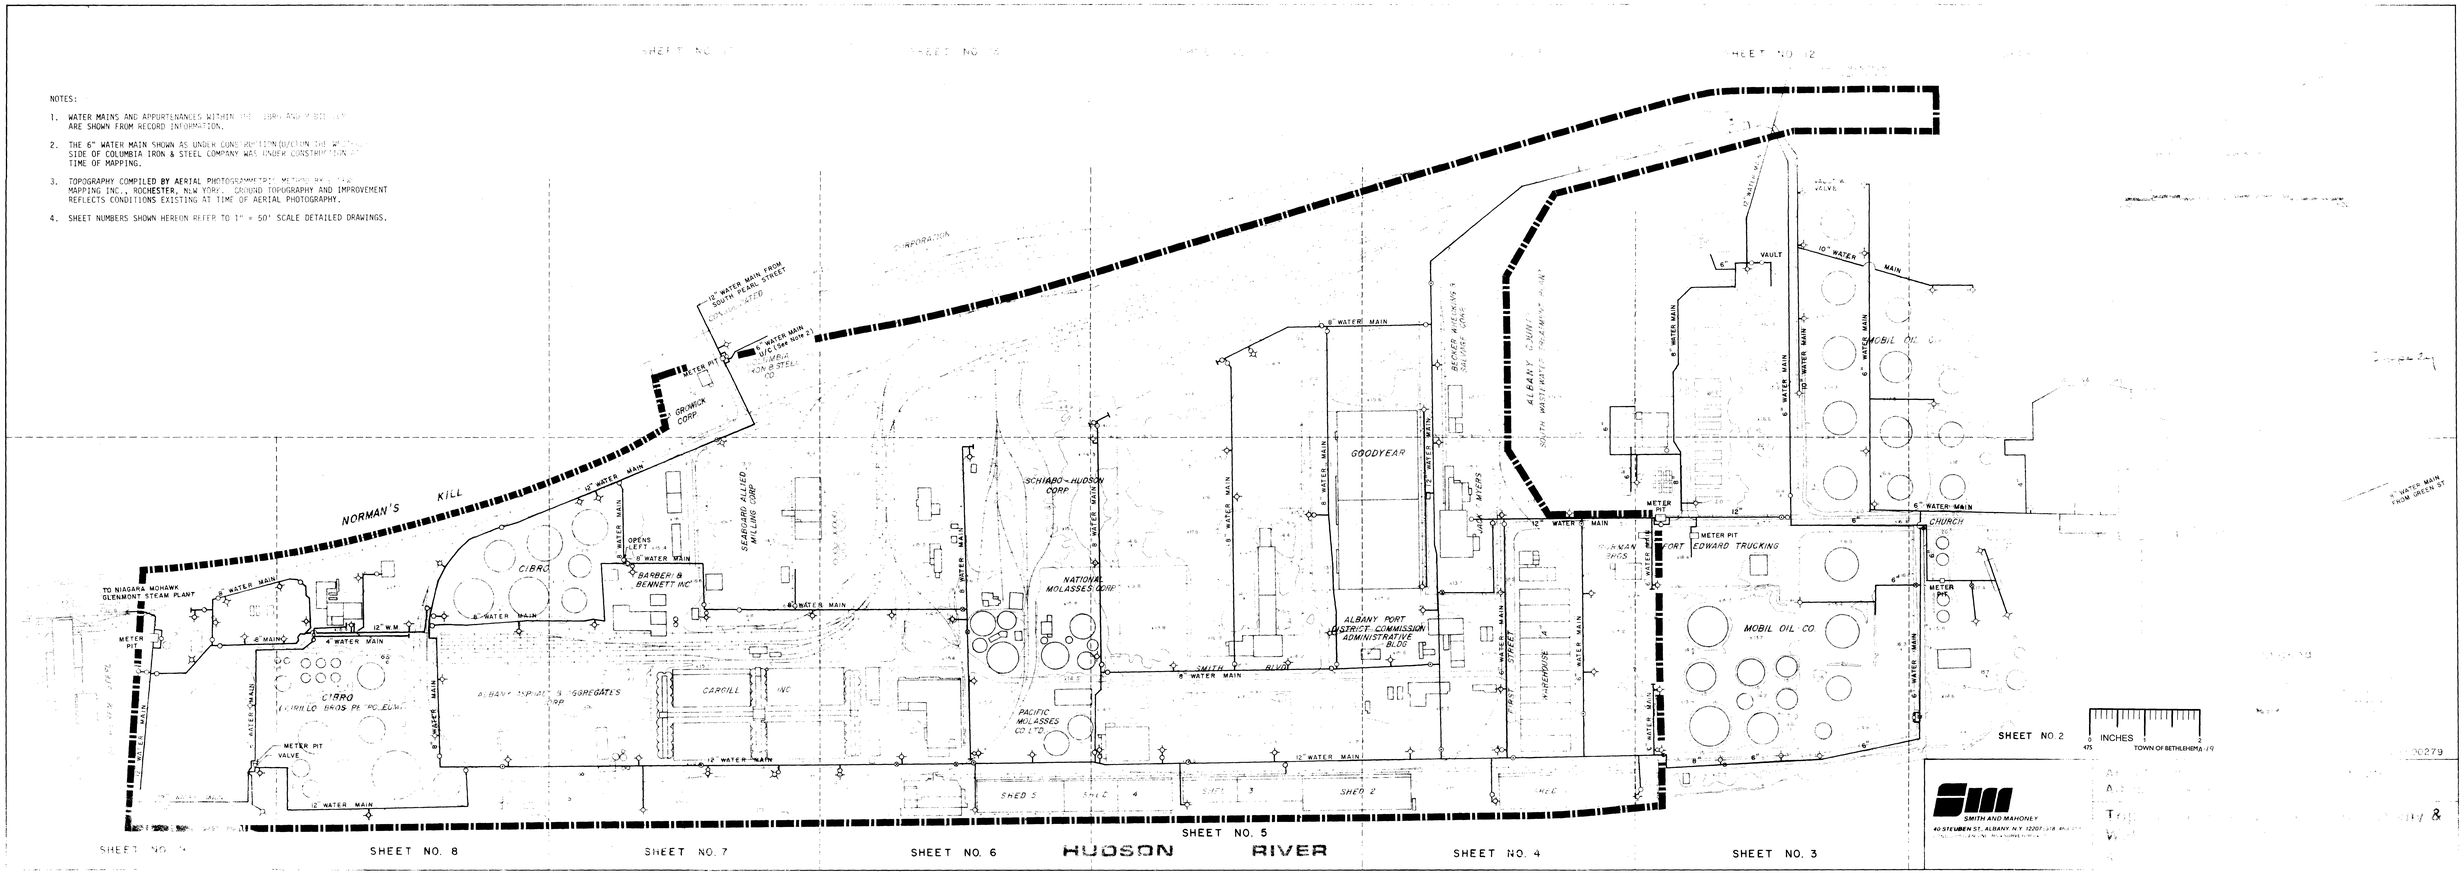

A-19