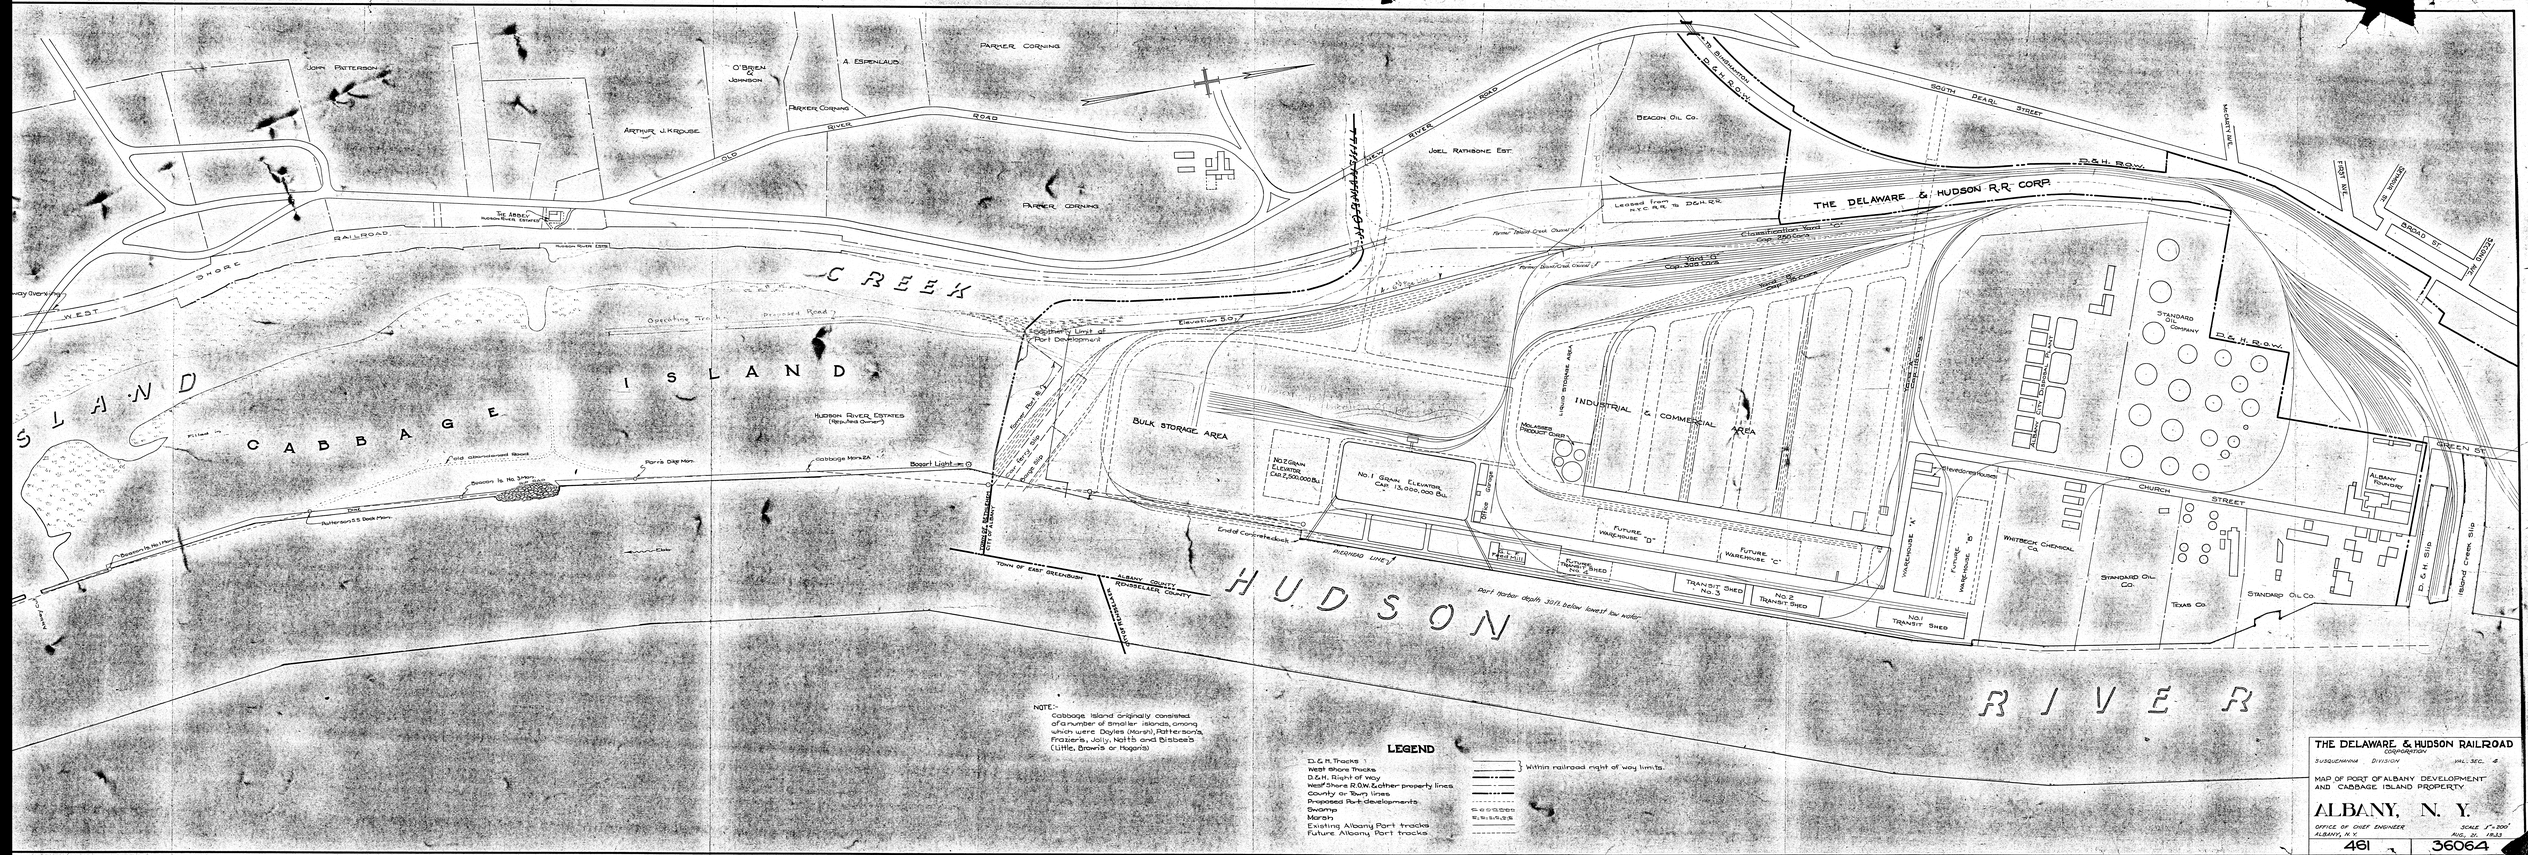

NOTE:
Cabbage Island originally consisted of a number of smaller islands, among which were Doyles (Marsh), Patterson's, Frazier's, Jolly, Natts and Bisbee's (Little, Brown's or Hogan's)

LEGEND

D.&H. Tracks	Within railroad right of way limits.
West Shore Tracks	
D.&H. Right of way	
West Shore R.O.W. & other property lines	
County or Town lines	
Proposed Port Developments	
Swamp	
Marsh	
Existing Albany Port tracks	
Future Albany Port tracks	

THE DELAWARE & HUDSON RAILROAD
CORPORATION
SUSQUEHANNA DIVISION — MAP NO. 4

MAP OF PORT OF ALBANY DEVELOPMENT AND CABBAGE ISLAND PROPERTY

ALBANY, N. Y.

OFFICE OF CHIEF ENGINEER
ALBANY, N. Y.

SCALE 1" = 200'
AUG. 31, 1933

461 | 36064