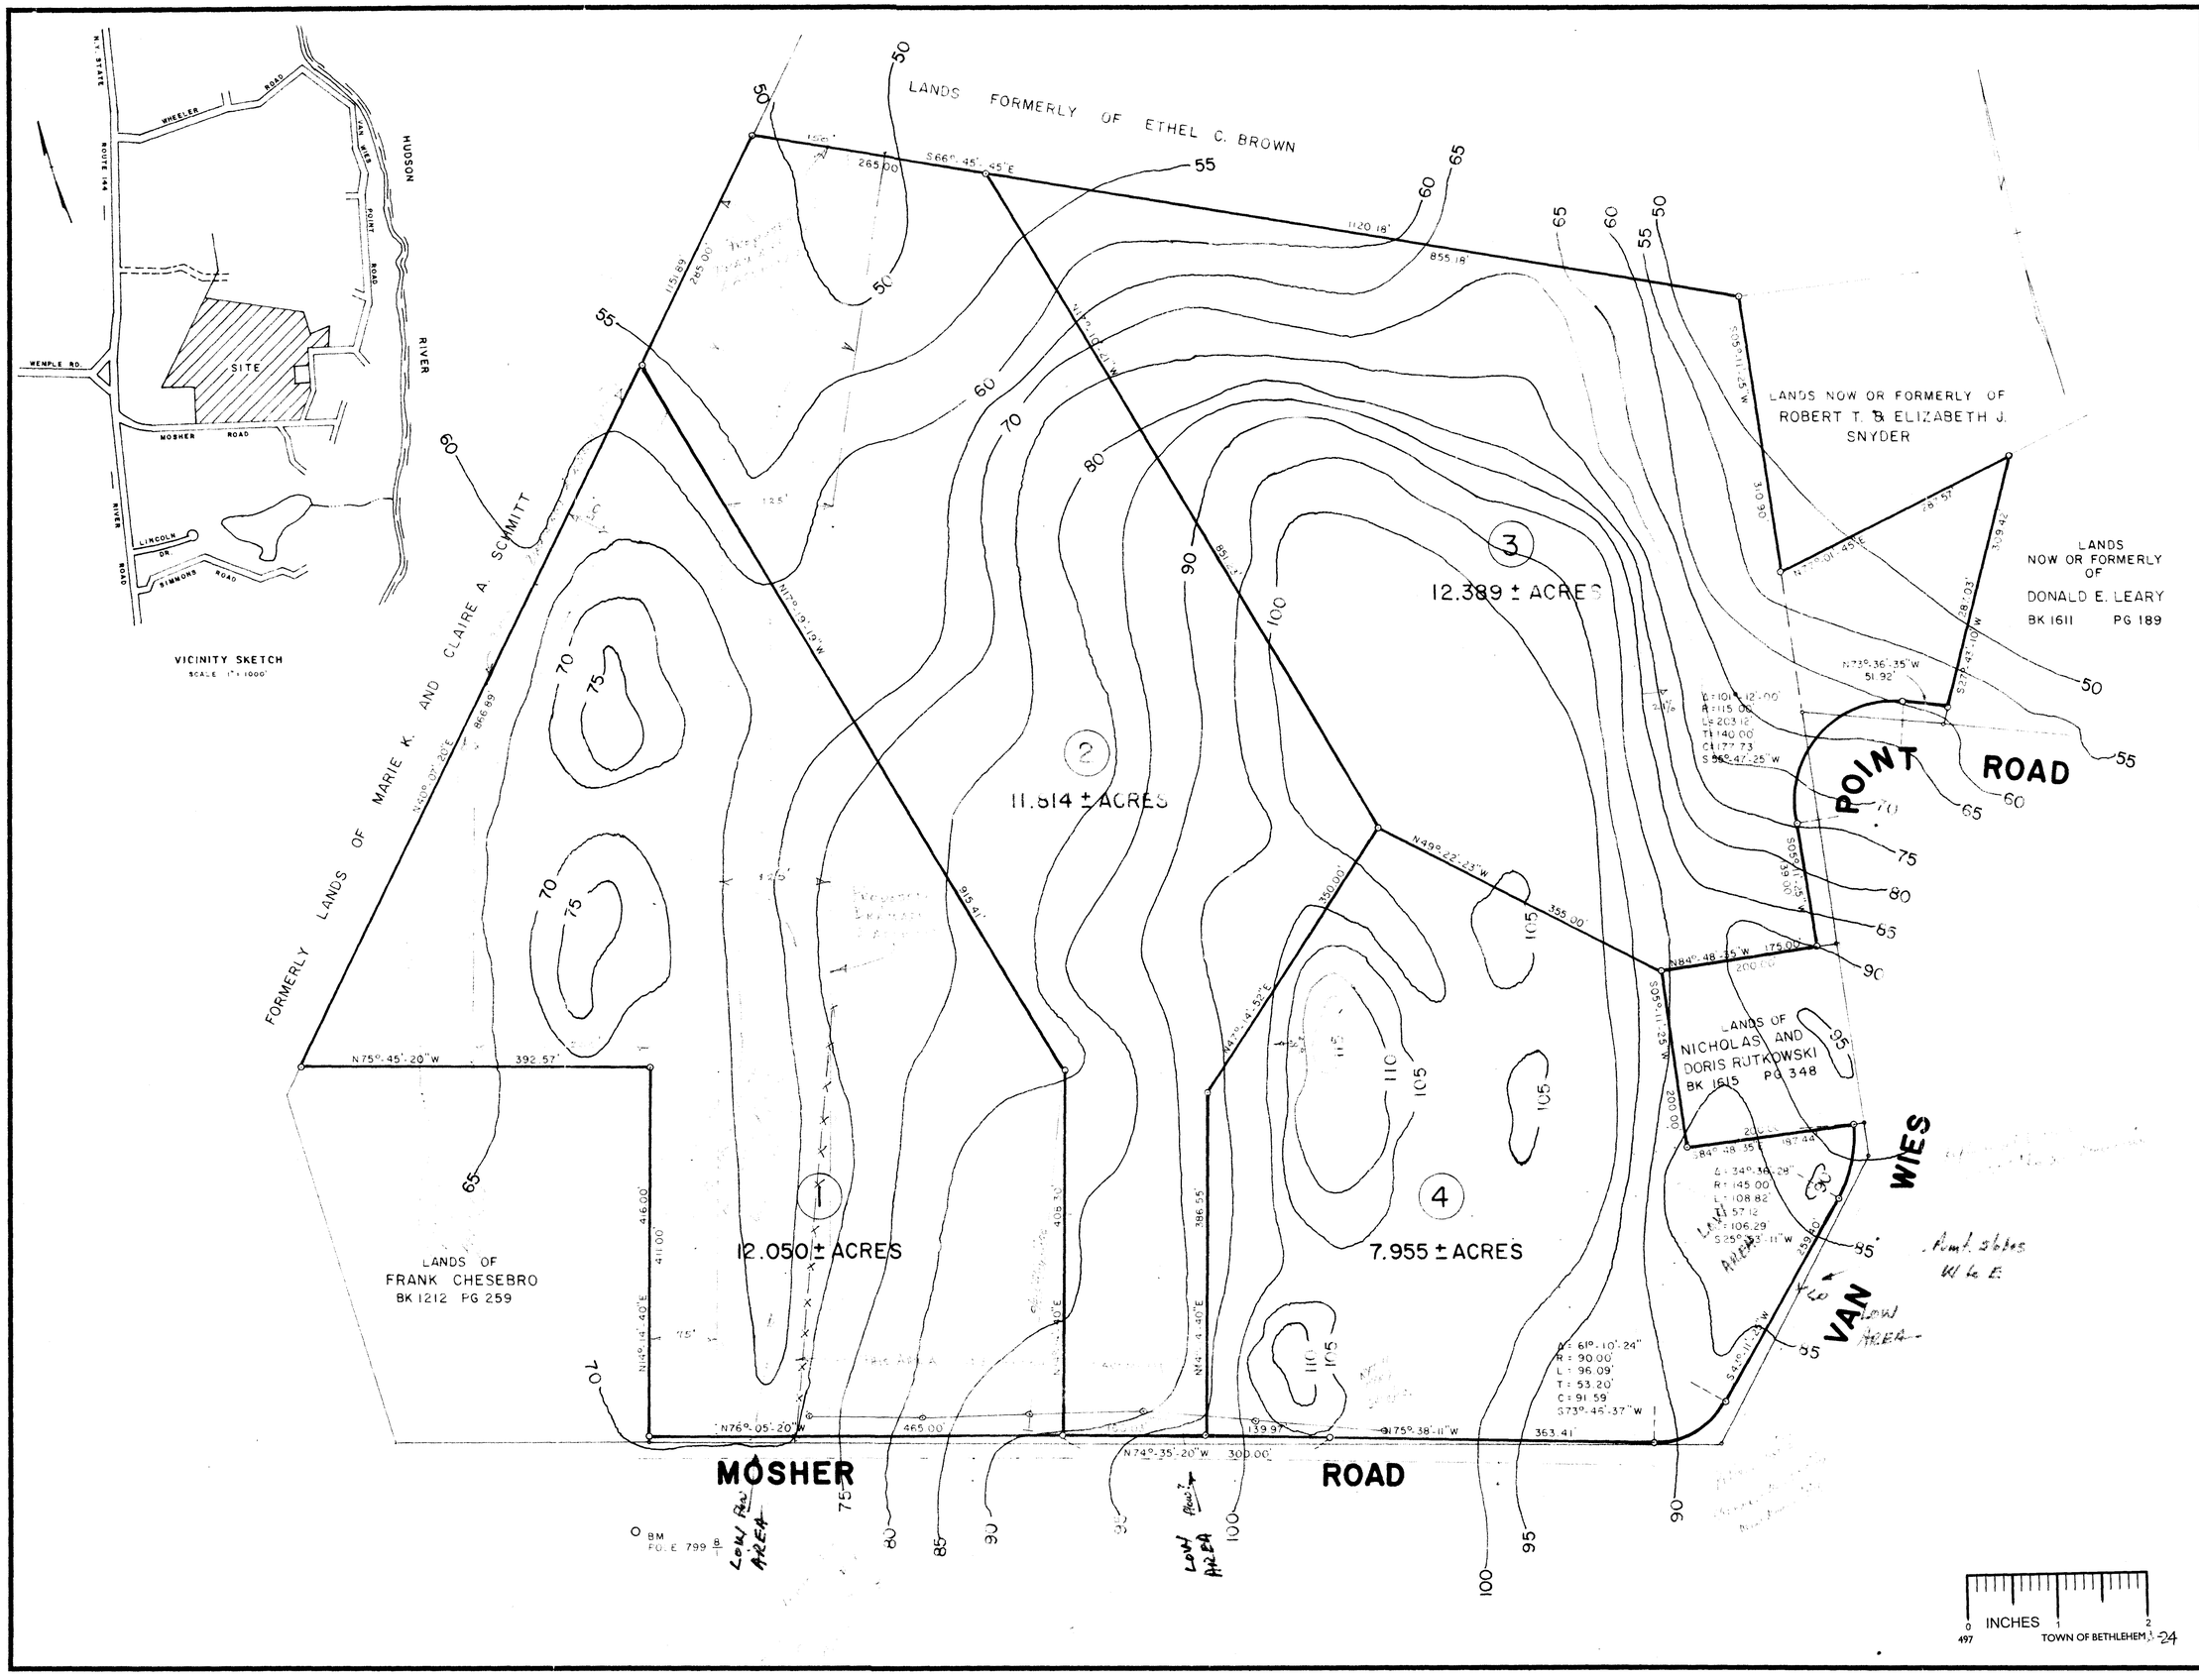

REVISIONS

NO.	DATE	DESCRIPTION

~ NOTES ~

1) CONTOURS SHOWN - USGS DATUM
BENCHMARK
RR SPIKE IN POLE 799 8/1 SOUTH SIDE MOSHER ROAD, OPPOSITE SOUTHEAST CORNER LANDS OF CHESEBRO (SEE PLAN) ELEV. 70.30'

2) PROPERTY LINE ALSO SHOWN ON "MAP OF SURVEY PORTION OF LANDS OF CHARLES K. KONDLA" DATED OCTOBER 3, 1978 AND MADE BY ELLIOTT AND THIBAULT, LAND SURVEYORS

MAP OF

"KONDLA ESTATES"

PROPERTY OF

CHARLES K. KONDLA

TOWN: BETHLEHEM	COUNTY: ALBANY
STATE: NEW YORK	DATE: JANUARY 20, 1982
SCALE: 1" = 100'	REVISION NO:

Map Prepared by
EDWARD W. BOUTELLE & SON
Civil Engineers & Surveyors
Delmar, New York

SHEET OF | FILE NO:

Rec'd fr. Secor 29 Jan 82