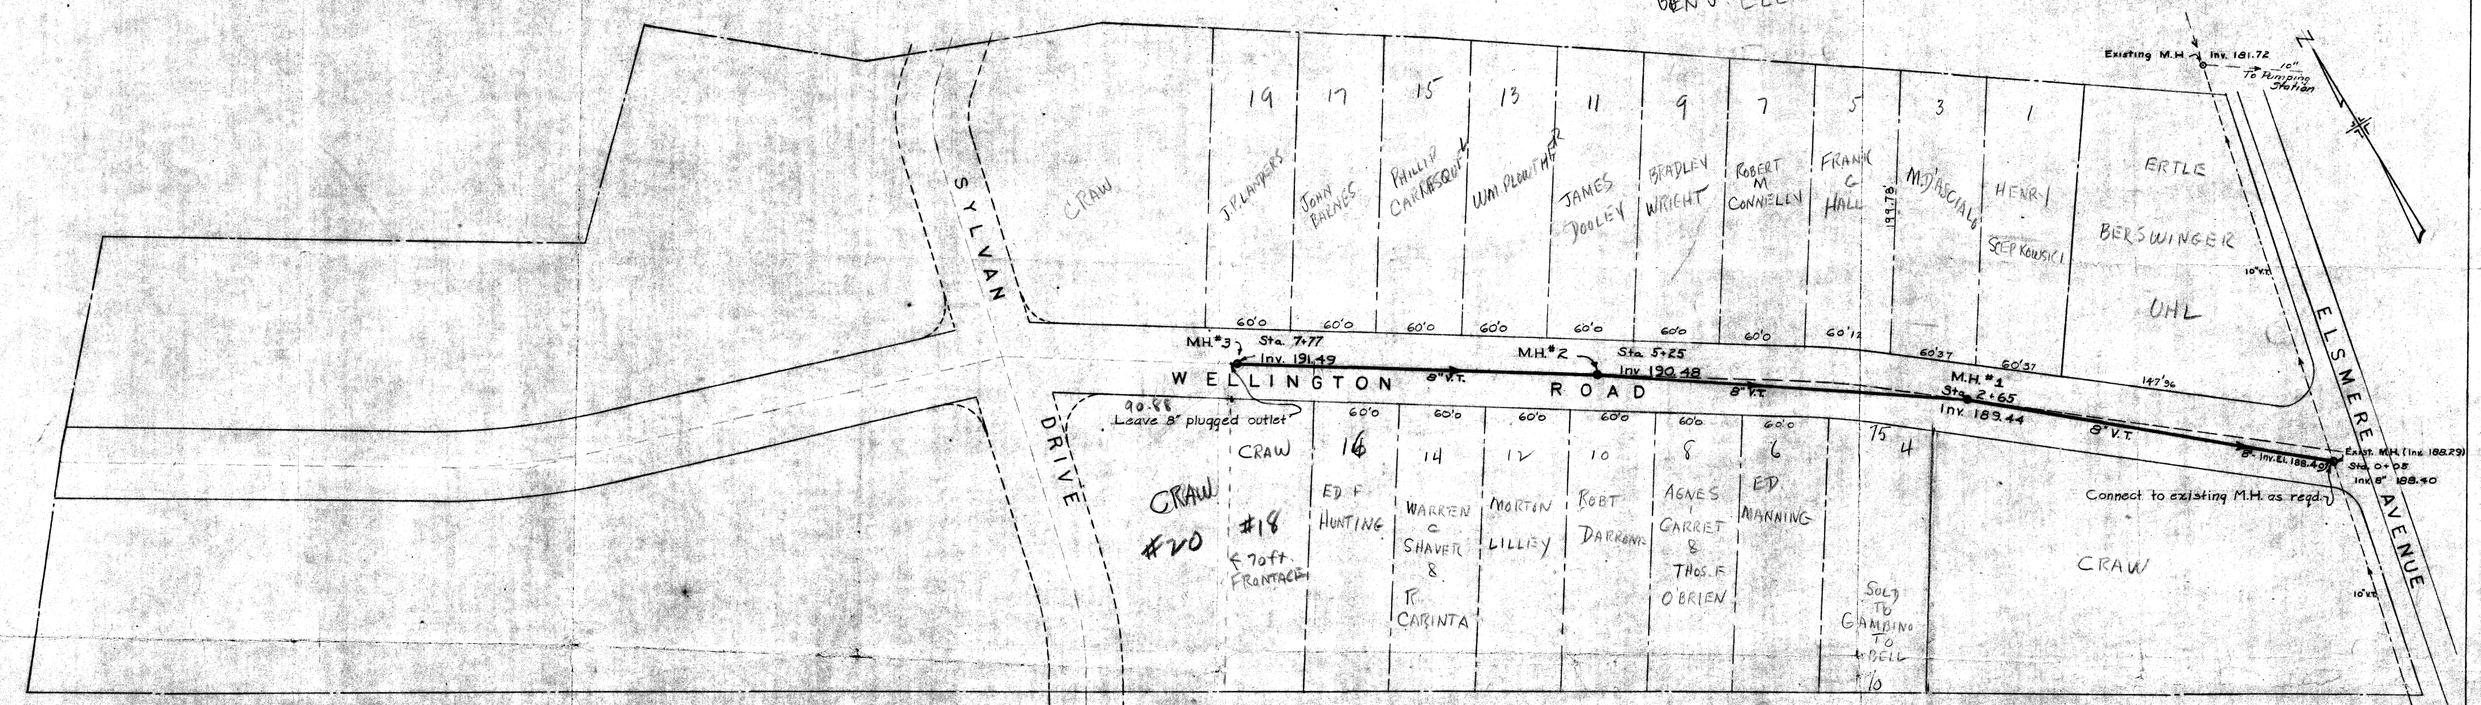

NOTE:

Plan traced from a map of the property owned by William Craw dated Sept. 2, 1947 by Ralph J. DeStefano Only that portion of Wellington Rd shown by solid line has been accepted by the town.

PLAN
SCALE 1" = 50'

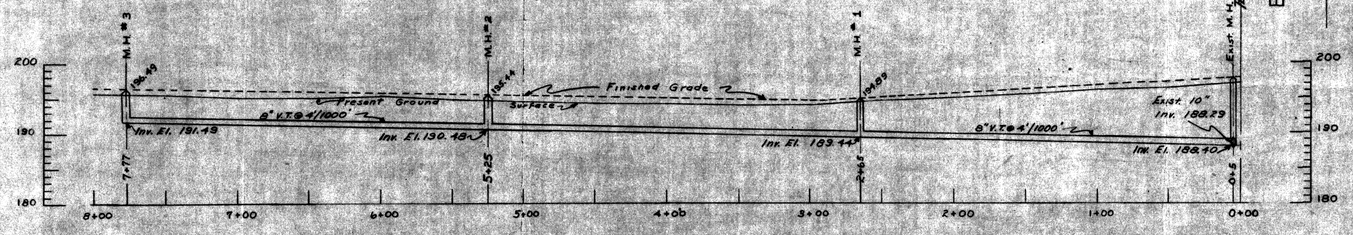

PROFILE OF WELLINGTON ROAD

Scales Hor. 1"=50'
Vert. 1"=10'

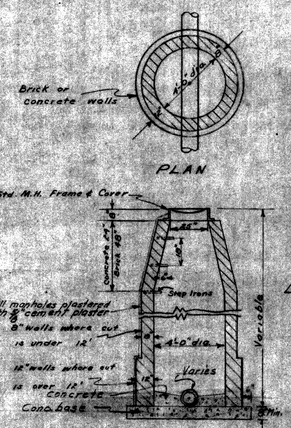

PLAN

TYPICAL SECTION
DETAIL OF STANDARD MANHOLE
SCALE ½"=1'-0"

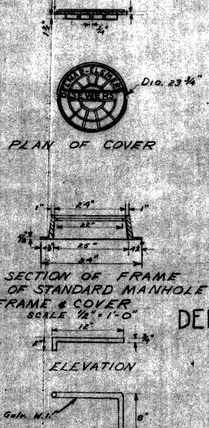

NOTE:

Manhole frame not less than 250 lbs. Manhole cover not less than 150 lbs.

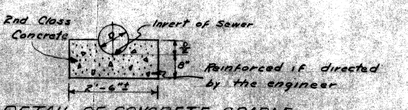

DETAIL OF CONCRETE CRADLE
SCALE ½"=1'-0"

DELMAR-ELSMERE SEWER DISTRICT

TOWN OF BETHLEHEM
ALBANY CO., N.Y.

EXTENSIONS TO EXISTING SEWERAGE SYSTEM

CONTRACT NO. 9

WELLINGTON ROAD
PLAN, PROFILE, & DETAILS

SCALES AS SHOWN APRIL 1949

BARKER & WHEELER, ENGINEERS
36 STATE ST. ALBANY, N.Y.
11 PARK PLACE NEW YORK, N.Y.

INCHES
645 TOWN OF BETHLEHEM