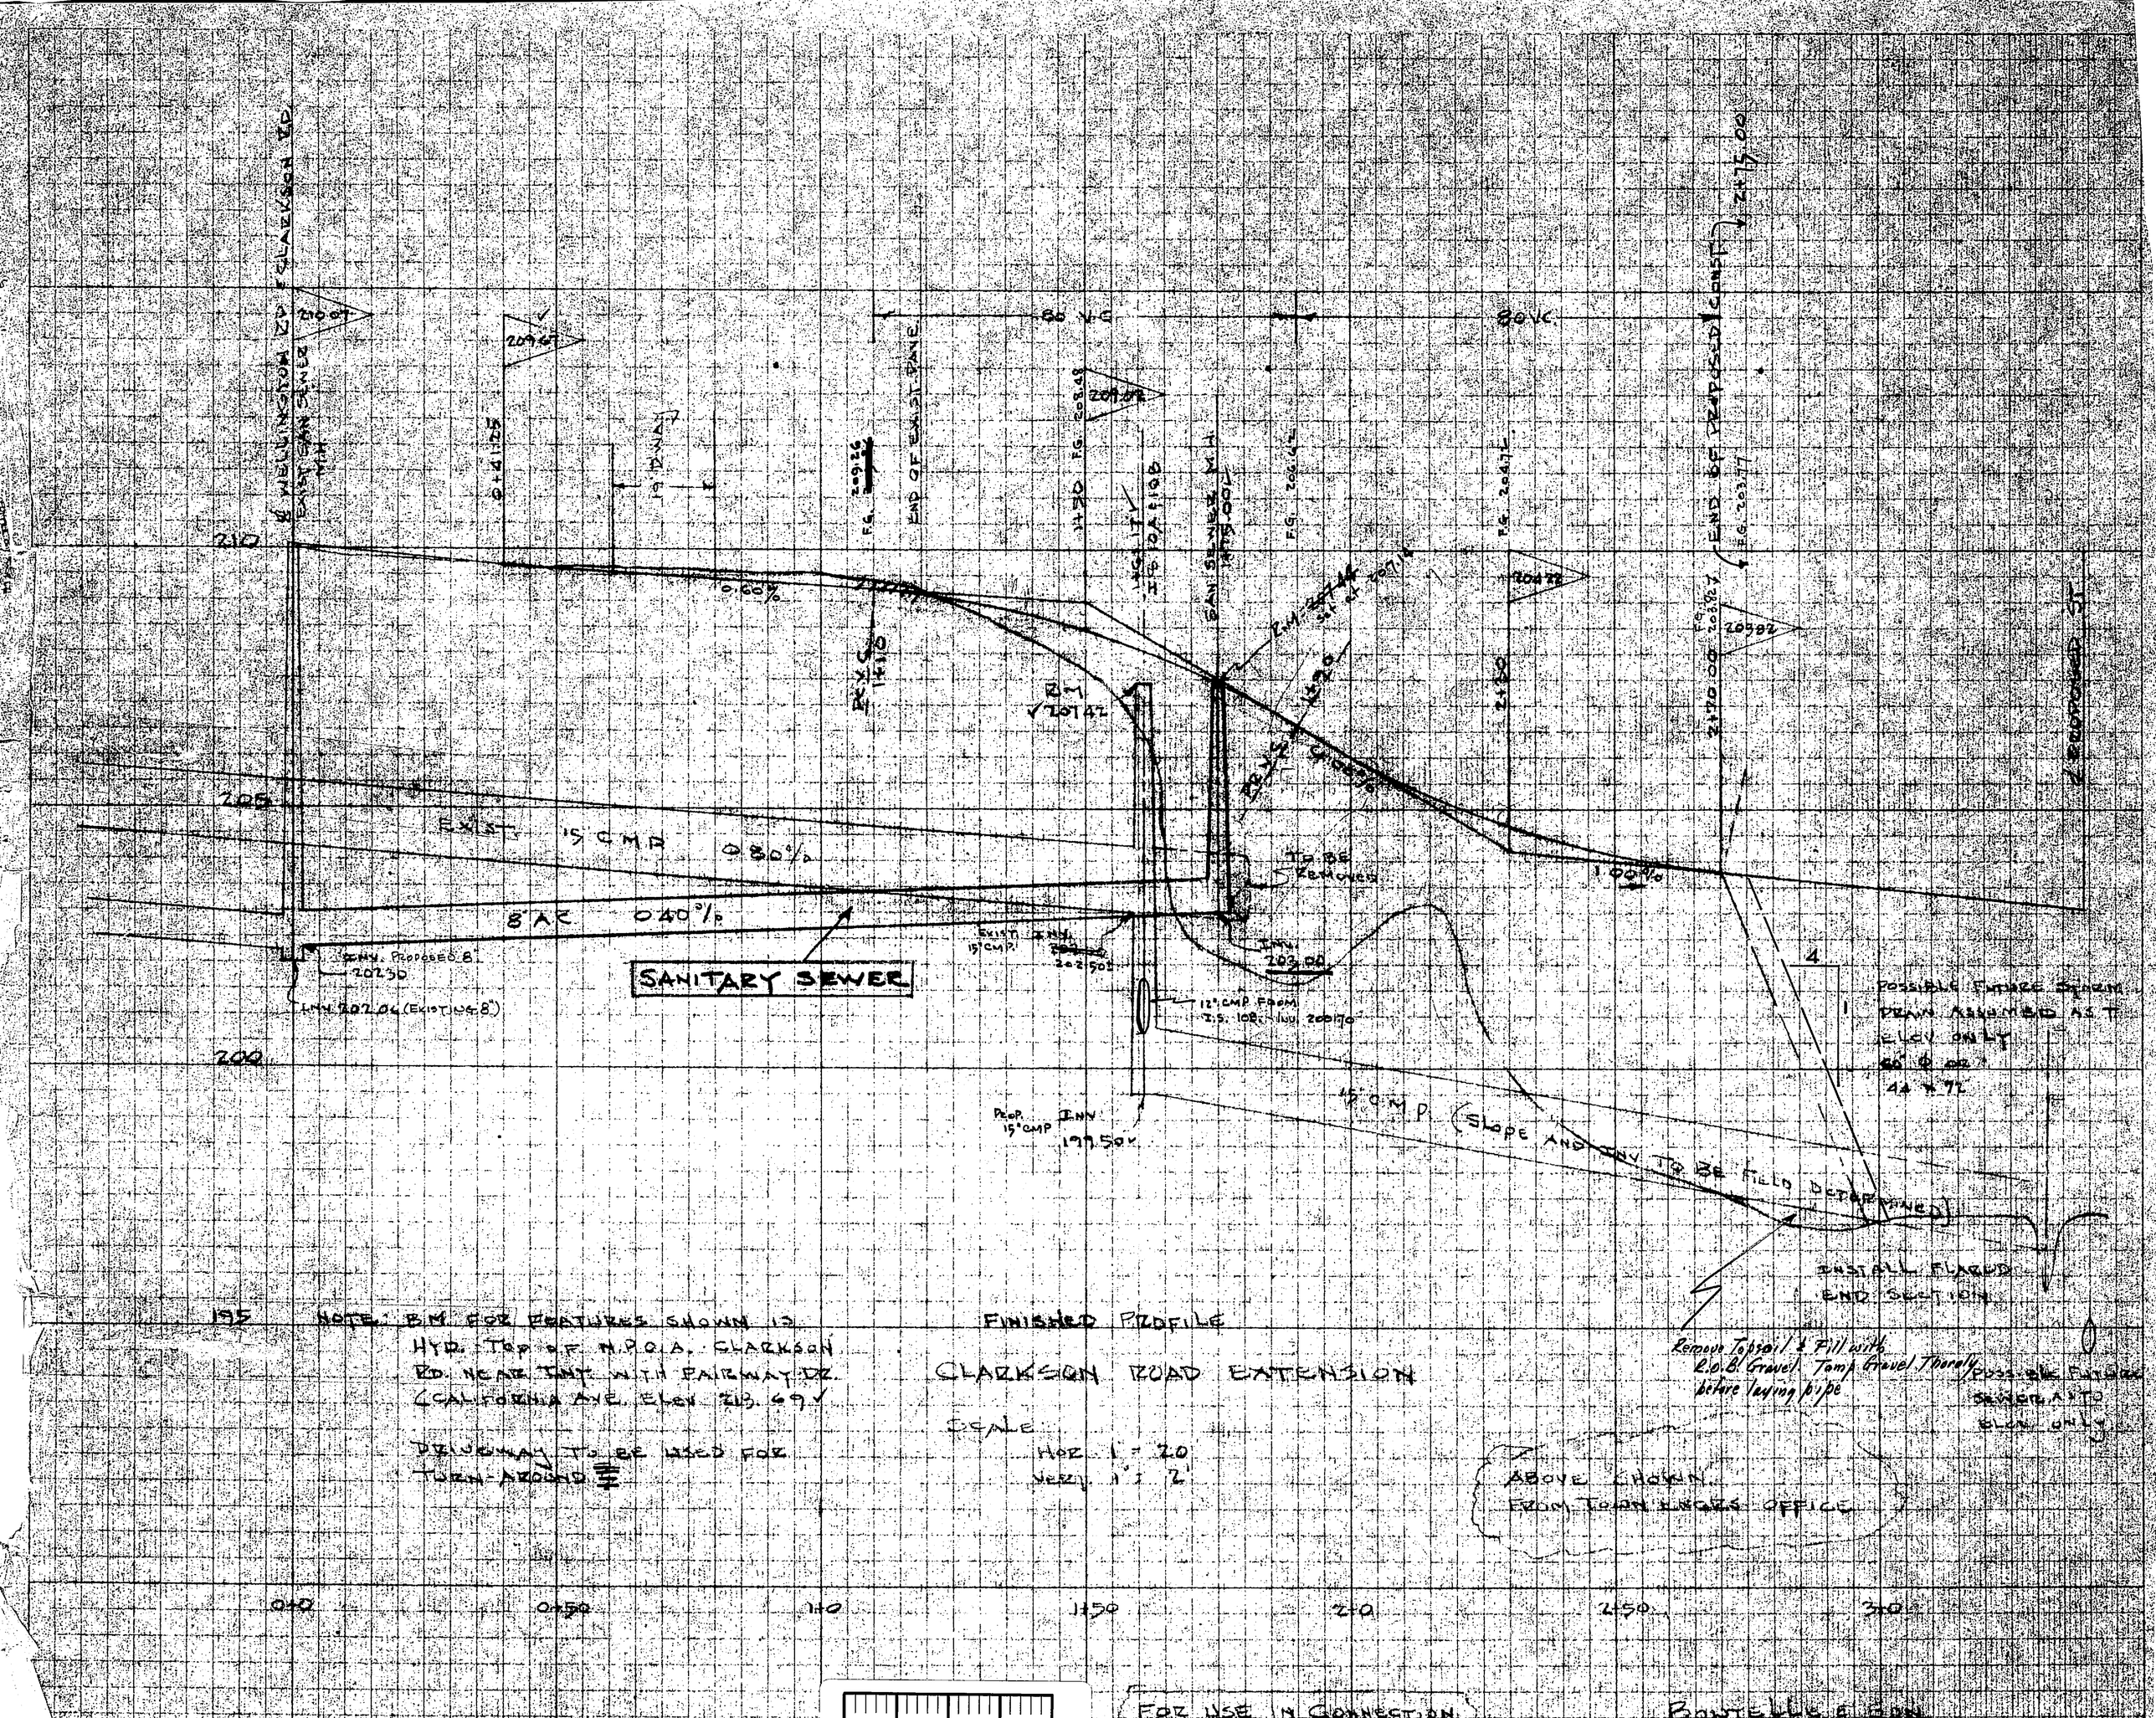

NOTE: B.M. FOR FEATURES SHOWN IS HYD. TOP OF N.P.O.A. CLARKSON RD. NEAR INT. WITH FAIRWAY DR. & CALIFORNIA AVE. ELEV. 213.69 ✓

DRIVEWAY TO BE USED FOR TURN-AROUND

FINISHED PROFILE

CLARKSON ROAD EXTENSION

SCALE
HOR. 1" = 20'
VERT. 1" = 2'

ABOVE SHOWN FROM TOWN ENGRS. OFFICE

FOR USE IN CONNECTION WITH PROPOSED FUTIA LOT

BONTELLE & SON
DELMAR, N.Y.

1-27-M17-44-2A-15

0 INCHES 1 2
620 B 23 TOWN OF BETHLEHEM

Recd - 20 MAY 1968 - from J. Futia Jr.