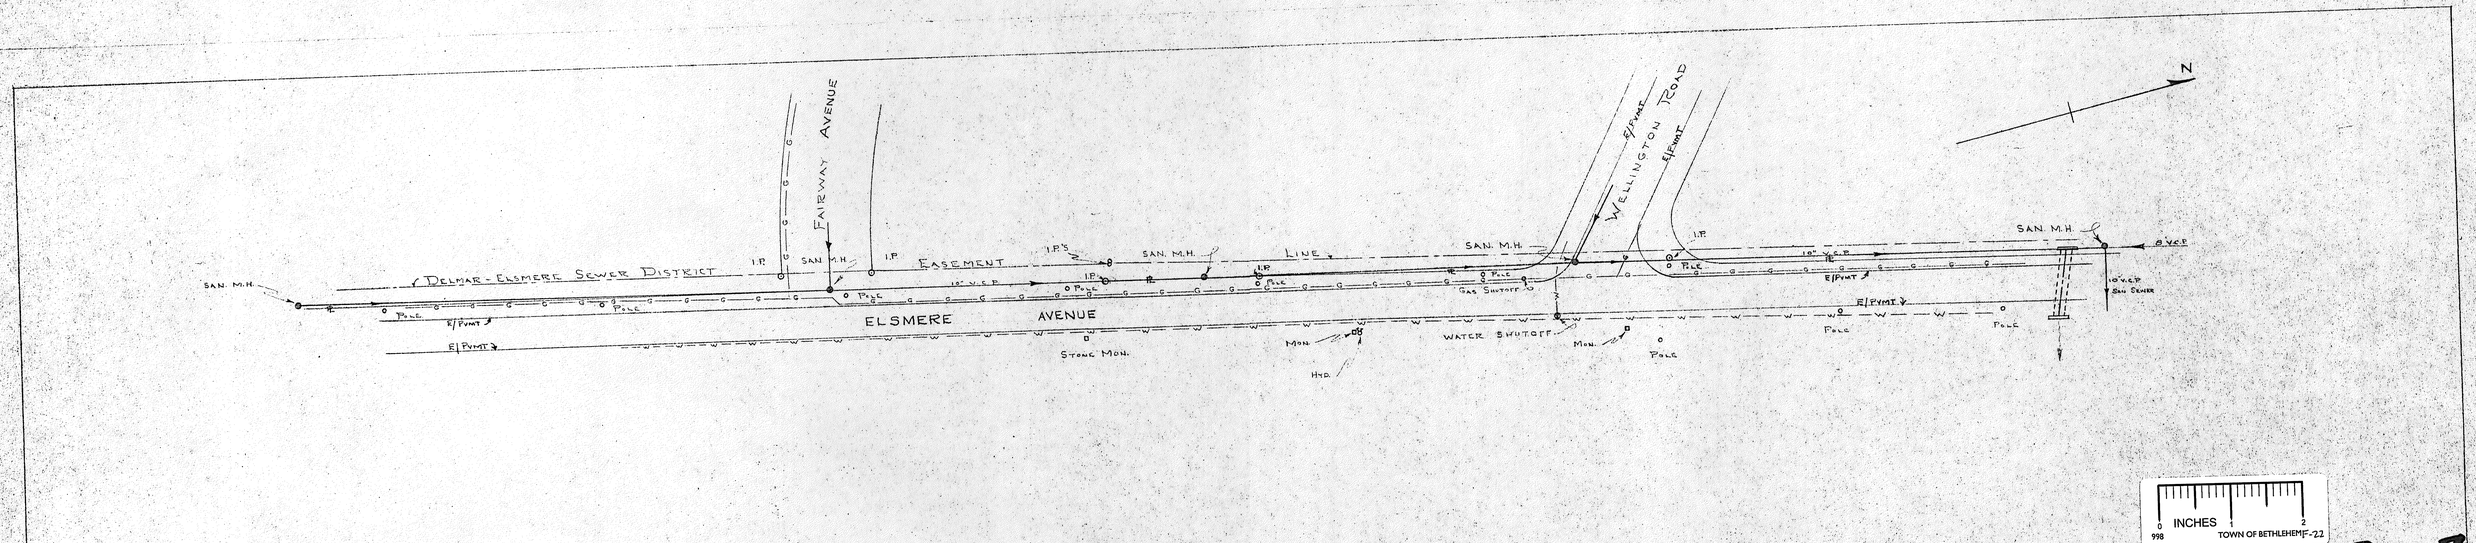

F-22

E

SKETCH SHOWING APPROX LOCATION OF UTILITIES IN ELSMERE AVENUE SCALE 1"=40'