REVISIONS		
NO.	DATE	DESCRIPTION
1	20 Nov. '68	CELLAR DRAIN LINE & LOT GRADES (LOT 114)

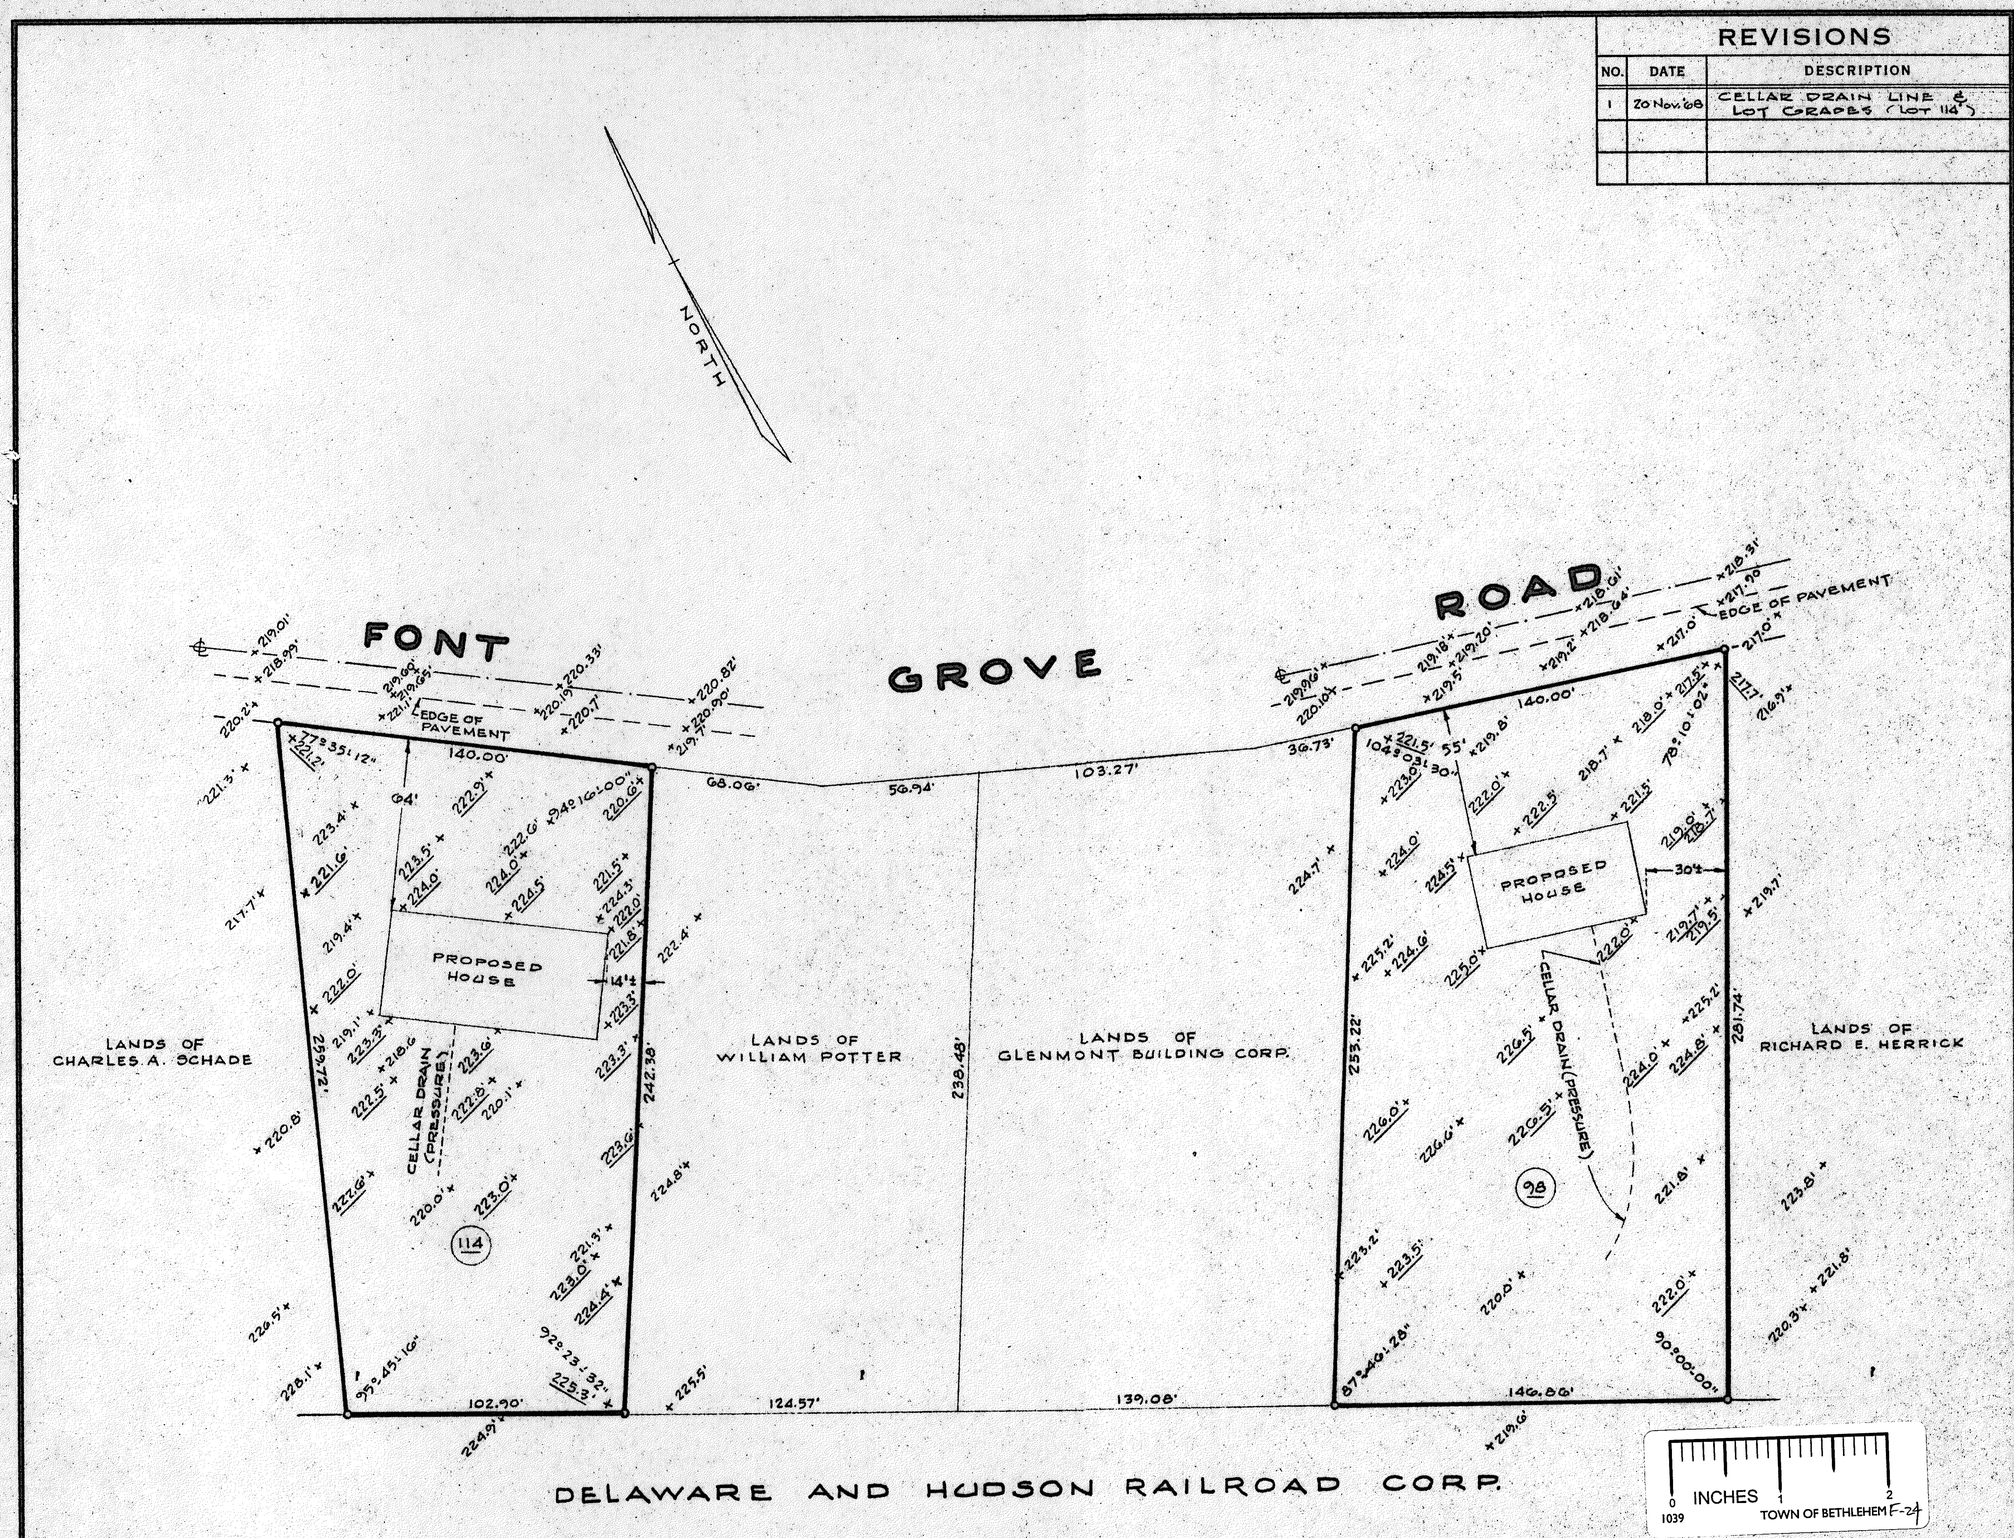

NOTES

1. ELEVATIONS SHOWN REFER TO U.S.G.S. DATUM.
2. PROPOSED FINISHED GRADES SHOWN THUSLY: x 200.00'
3. EXISTING GRADES SHOWN THUSLY: x 200.00'

MAP OF PROPERTY OF GLENMONT BUILDING CORP.

TOWN: SLINGERLANDS	COUNTY: ALBANY
STATE: NEW YORK	DATE: NOV. 13, 1968
SCALE: 1" = 40'	REVISION NO: 1

Map Prepared by
EDWARD W. BOUTELLE & SON
Civil Engineers & Surveyors
Delmar, New York

SHEET 1 OF 1	FILE NO: 1-2T-CB-78- -9