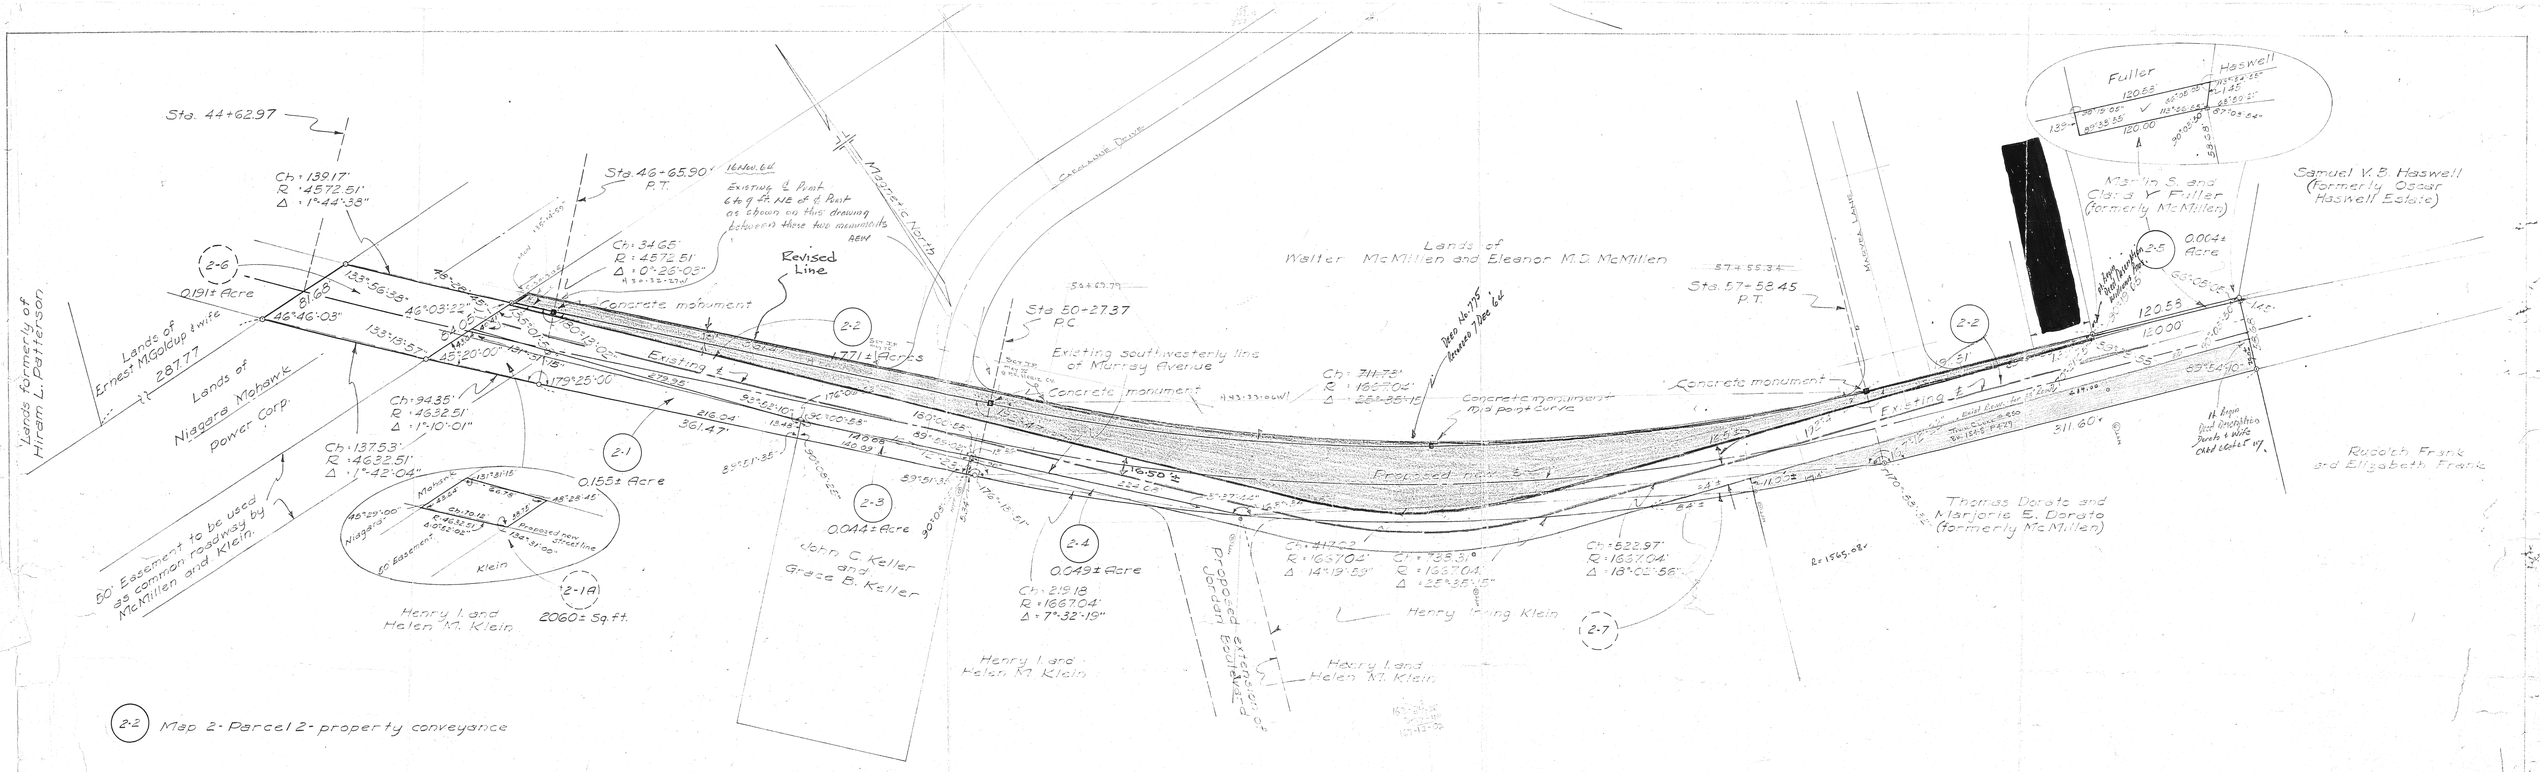

(2-2) Map 2 · Parcel 2 · property conveyance

Sta. 0+00 is approximate ℄ intersection of Elm Ave. and Murray Ave.

(2-6) Map 2 · Parcel 6 · release of easement

— To be conveyed Town of Bethlehem

- - - Exist. ℄ Murray Ave.

MAP SHOWING PROPOSED ACQUISITION OF LANDS FOR THE RECONSTRUCTION OF MURRAY AVENUE

TOWN OF BETHLEHEM

ALBANY COUNTY NEW YORK

SCALE: 1" = 50' DEC., 1955

MAP No. 2 OF 3 MAPS

Survey and Map by:
Edward W. Boutelle & Son
Civil Engineers & Surveyors
Delmar, N.Y.
N.Y. State License

1-2T-P13-162-7-12

S-137