


Radio Towers -  
WROW -  
Hemp Rd -  
# 7777-8-9  
7-25-73

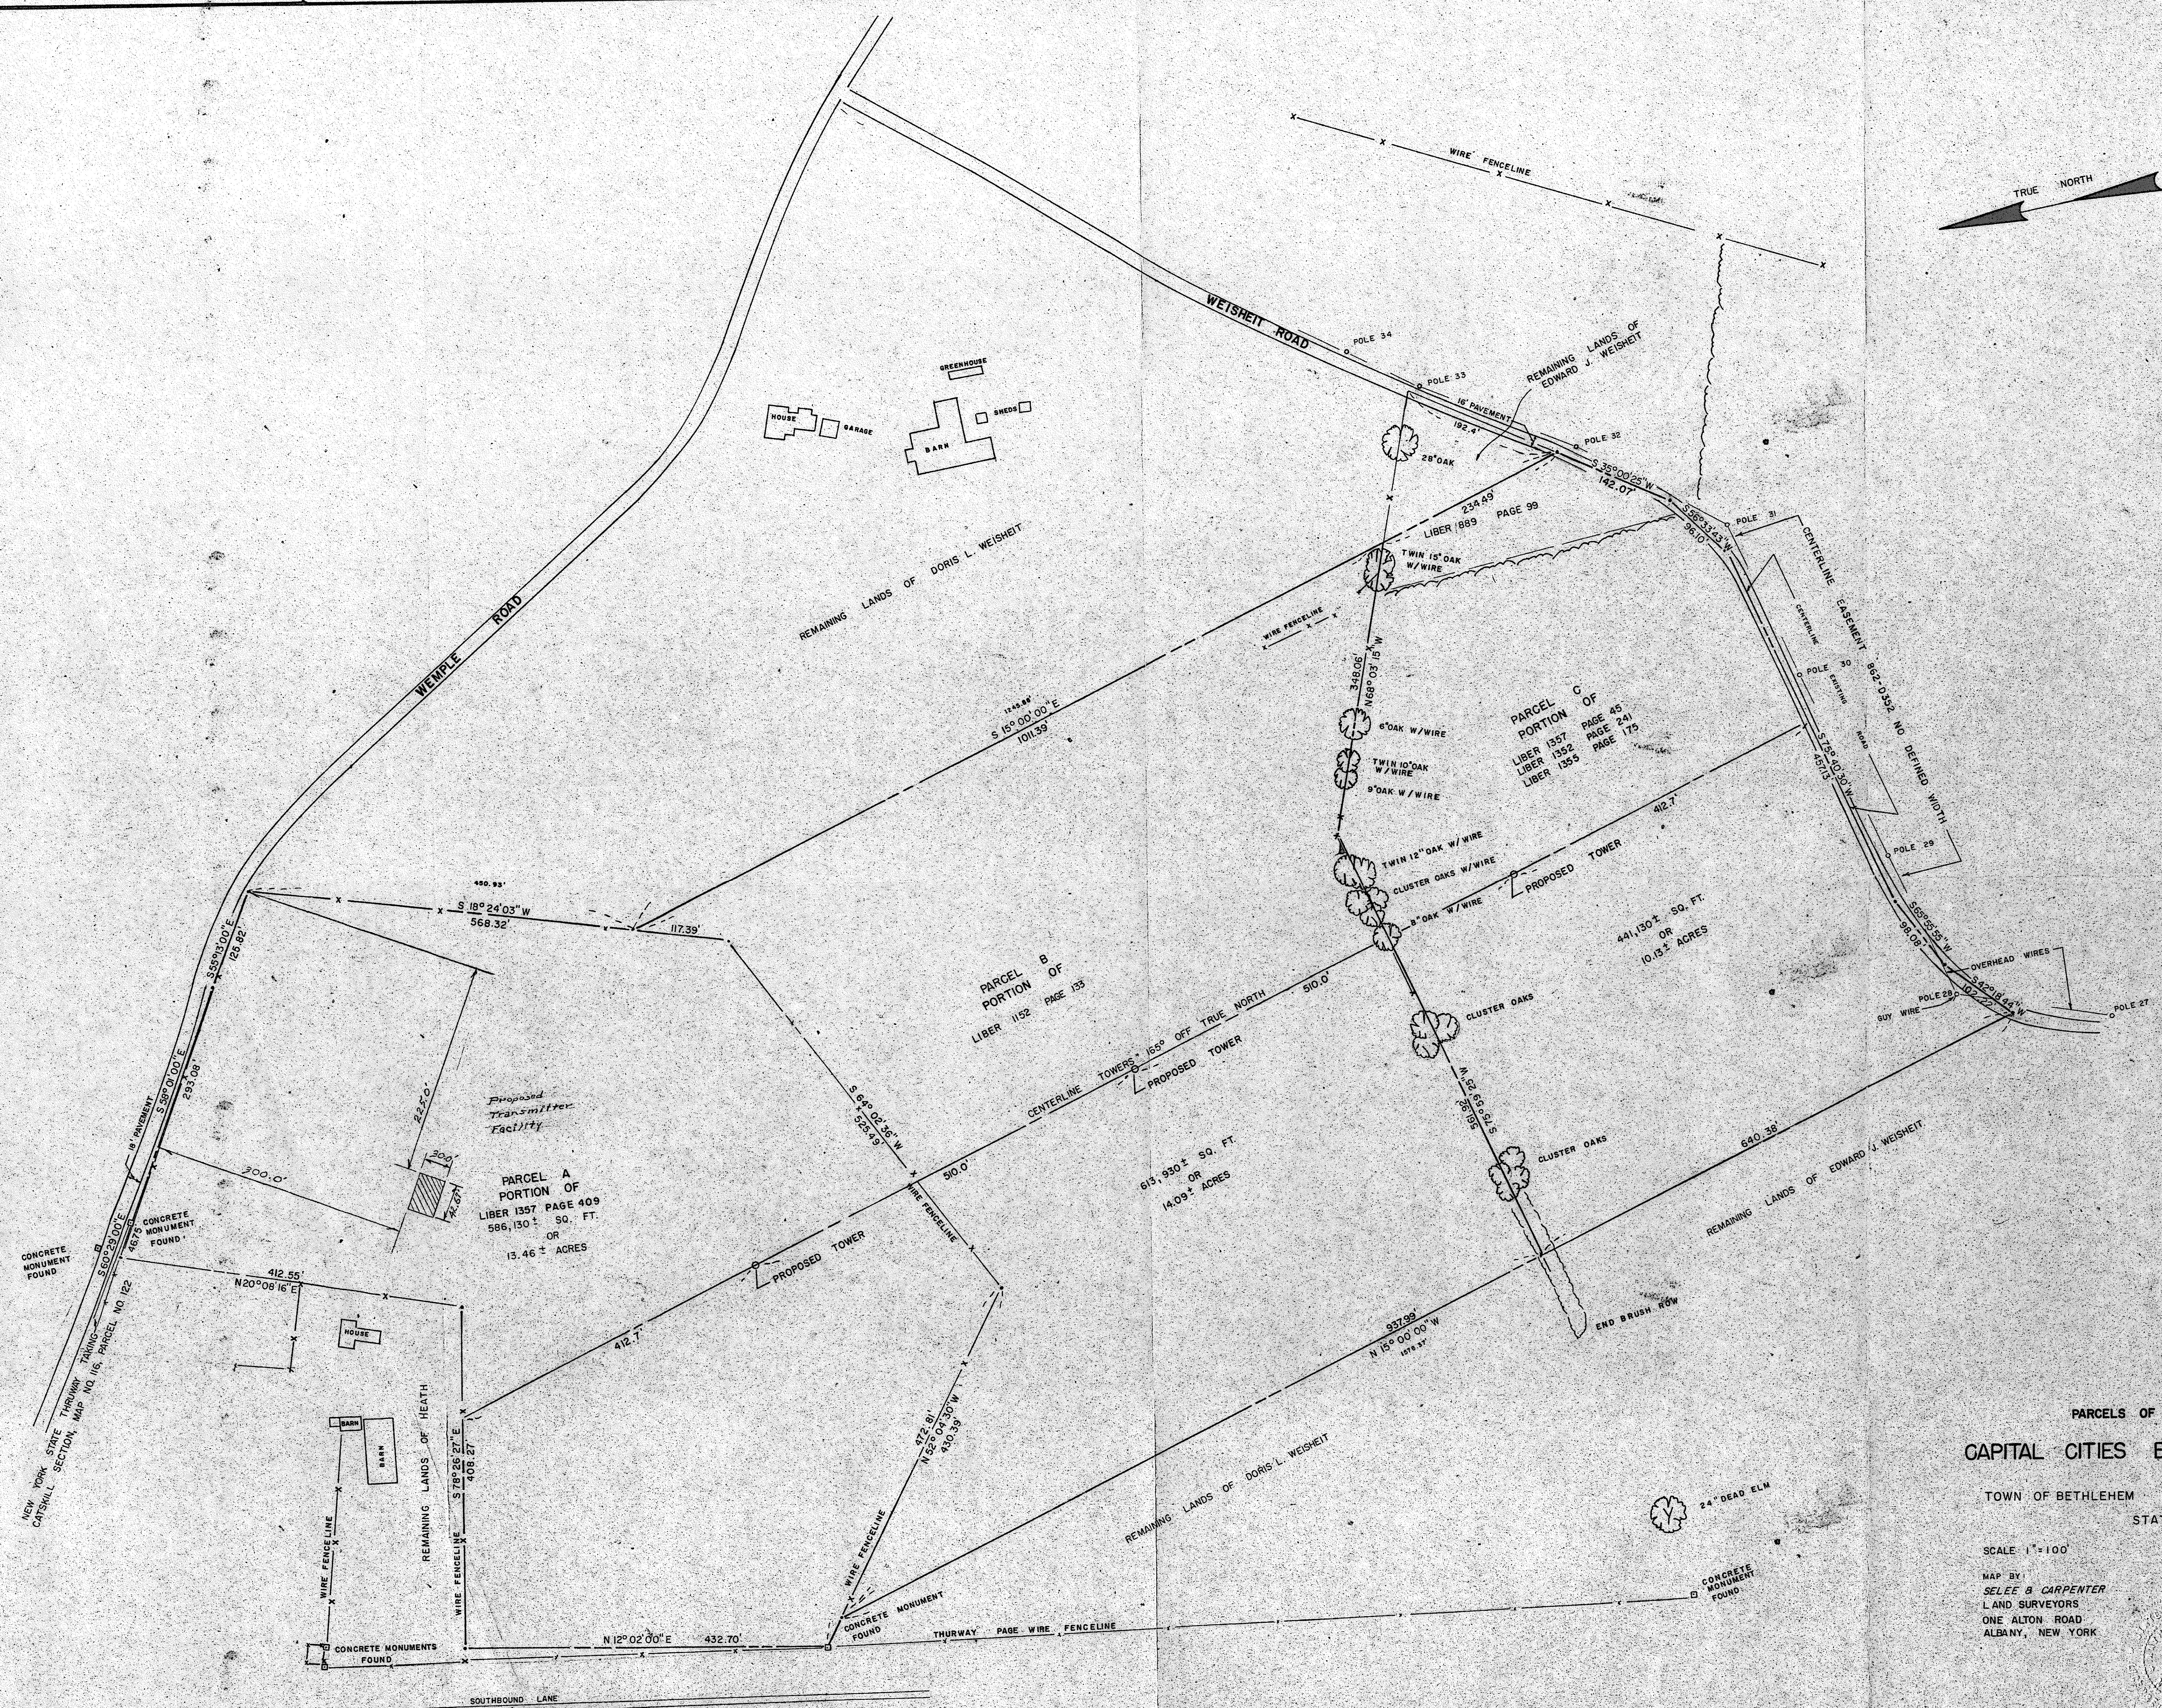

APPROVED

JUL 2 1973  
BUILDING INSPECTOR  
TOWN OF BETHLEHEM

PARCELS OF LAND TO BE ACQUIRED BY  
CAPITAL CITIES BROADCASTING CORPORATION  
TOWN OF BETHLEHEM COUNTY OF ALBANY  
STATE OF NEW YORK

SCALE: 1"=100'  
MAP BY:  
SELEE & CARPENTER  
LAND SURVEYORS  
ONE ALTON ROAD  
ALBANY, NEW YORK

MAY 1972  
DONALD W. SELEE S.L.S. NO. 55428  
RAYMOND A. KOEN P.L.S. NO. 47418

J-22

Cit Title Insurance Company  
Heath, Jerold A. Heath, William L. Heath, Richard J. Thayer  
He - co-partners d/b/a W. H. Heath & Sons

NEW YORK STATE THRUWAY  
CATSKILL SECTION  
MAP NO. 13 R-1 PARCEL NO. 19

930-640-1-1