C-1108-E

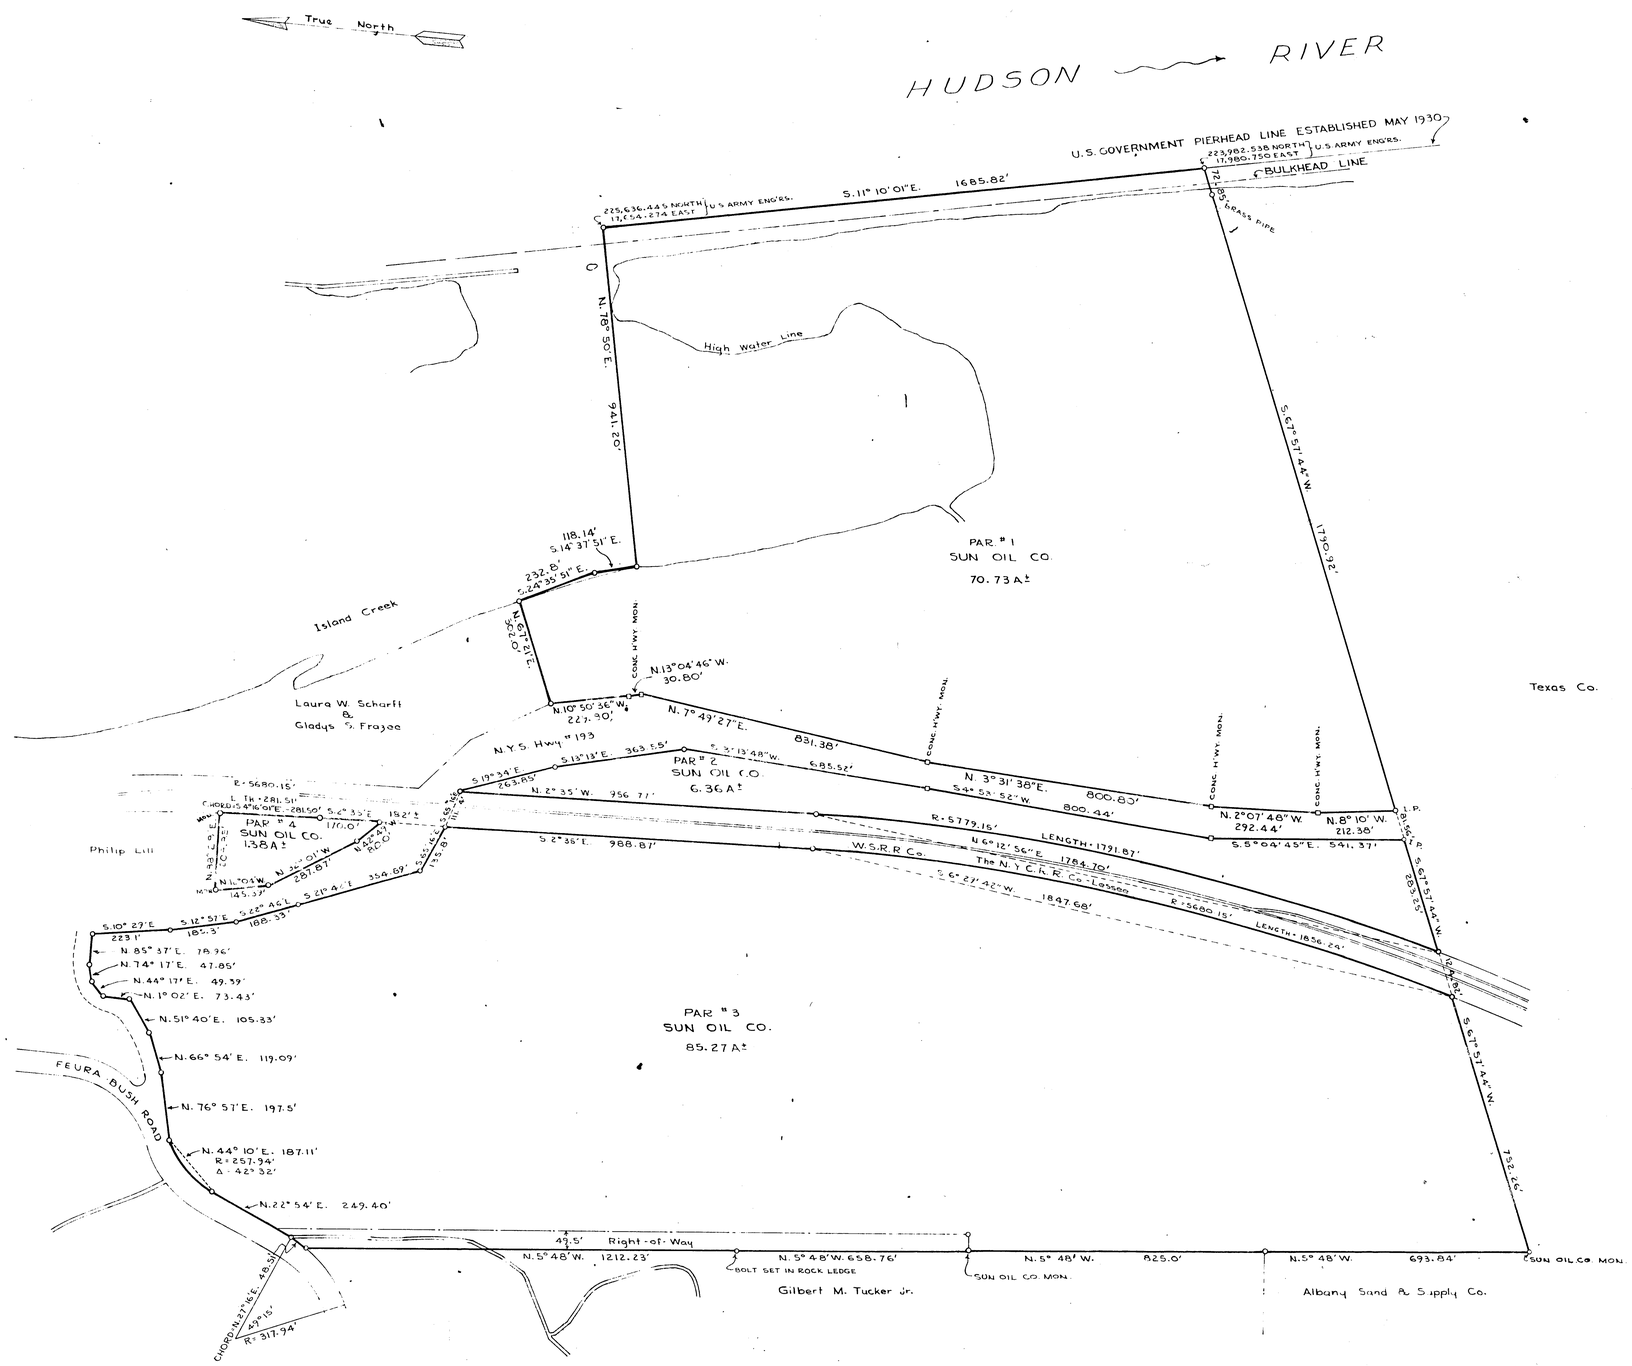

AREAS

PARCEL # 1	70.73 A±
PARCEL # 2	6.36 A±
PARCEL # 3	85.27 A±
PARCEL # 4	1.38 A±
TOTAL	163.74 A±

INCHES 0 1 2
3346 D-29 TOWN OF BETHLEHEM

NIAGARA HUDSON

NIAGARA MOHAWK POWER CORPORATION
ALBANY, N.Y.

ALBANY STEAM STATION

PROPERTY

SUN OIL CO. — PURCHASE

NO.	DATE	BY	DESCRIPTION OF REVISION	CK.	APP.
5					
4					
3					
2					
1	8/10/58	R.J.W.	Recorded CO 3074(E) Purchased Par. 1,2,3&4 as per completion report.	JMS	JHH

DR. MHG TR. CK. AC DATE 6-28-8 SCALE 1" = 200'
APPROVED J.H.H. APPROVED J.H.H. INDEX 21-A-1-3
APPROVED APPROVED NO. C-1108-E

TOWN OF BETHLEHEM
COUNTY OF ALBANY
DATA FROM N.B. EE 790-EE625
& DWG. H-3215

3-A1-M42

N-W Power Plant Site
Albany Steam Plant