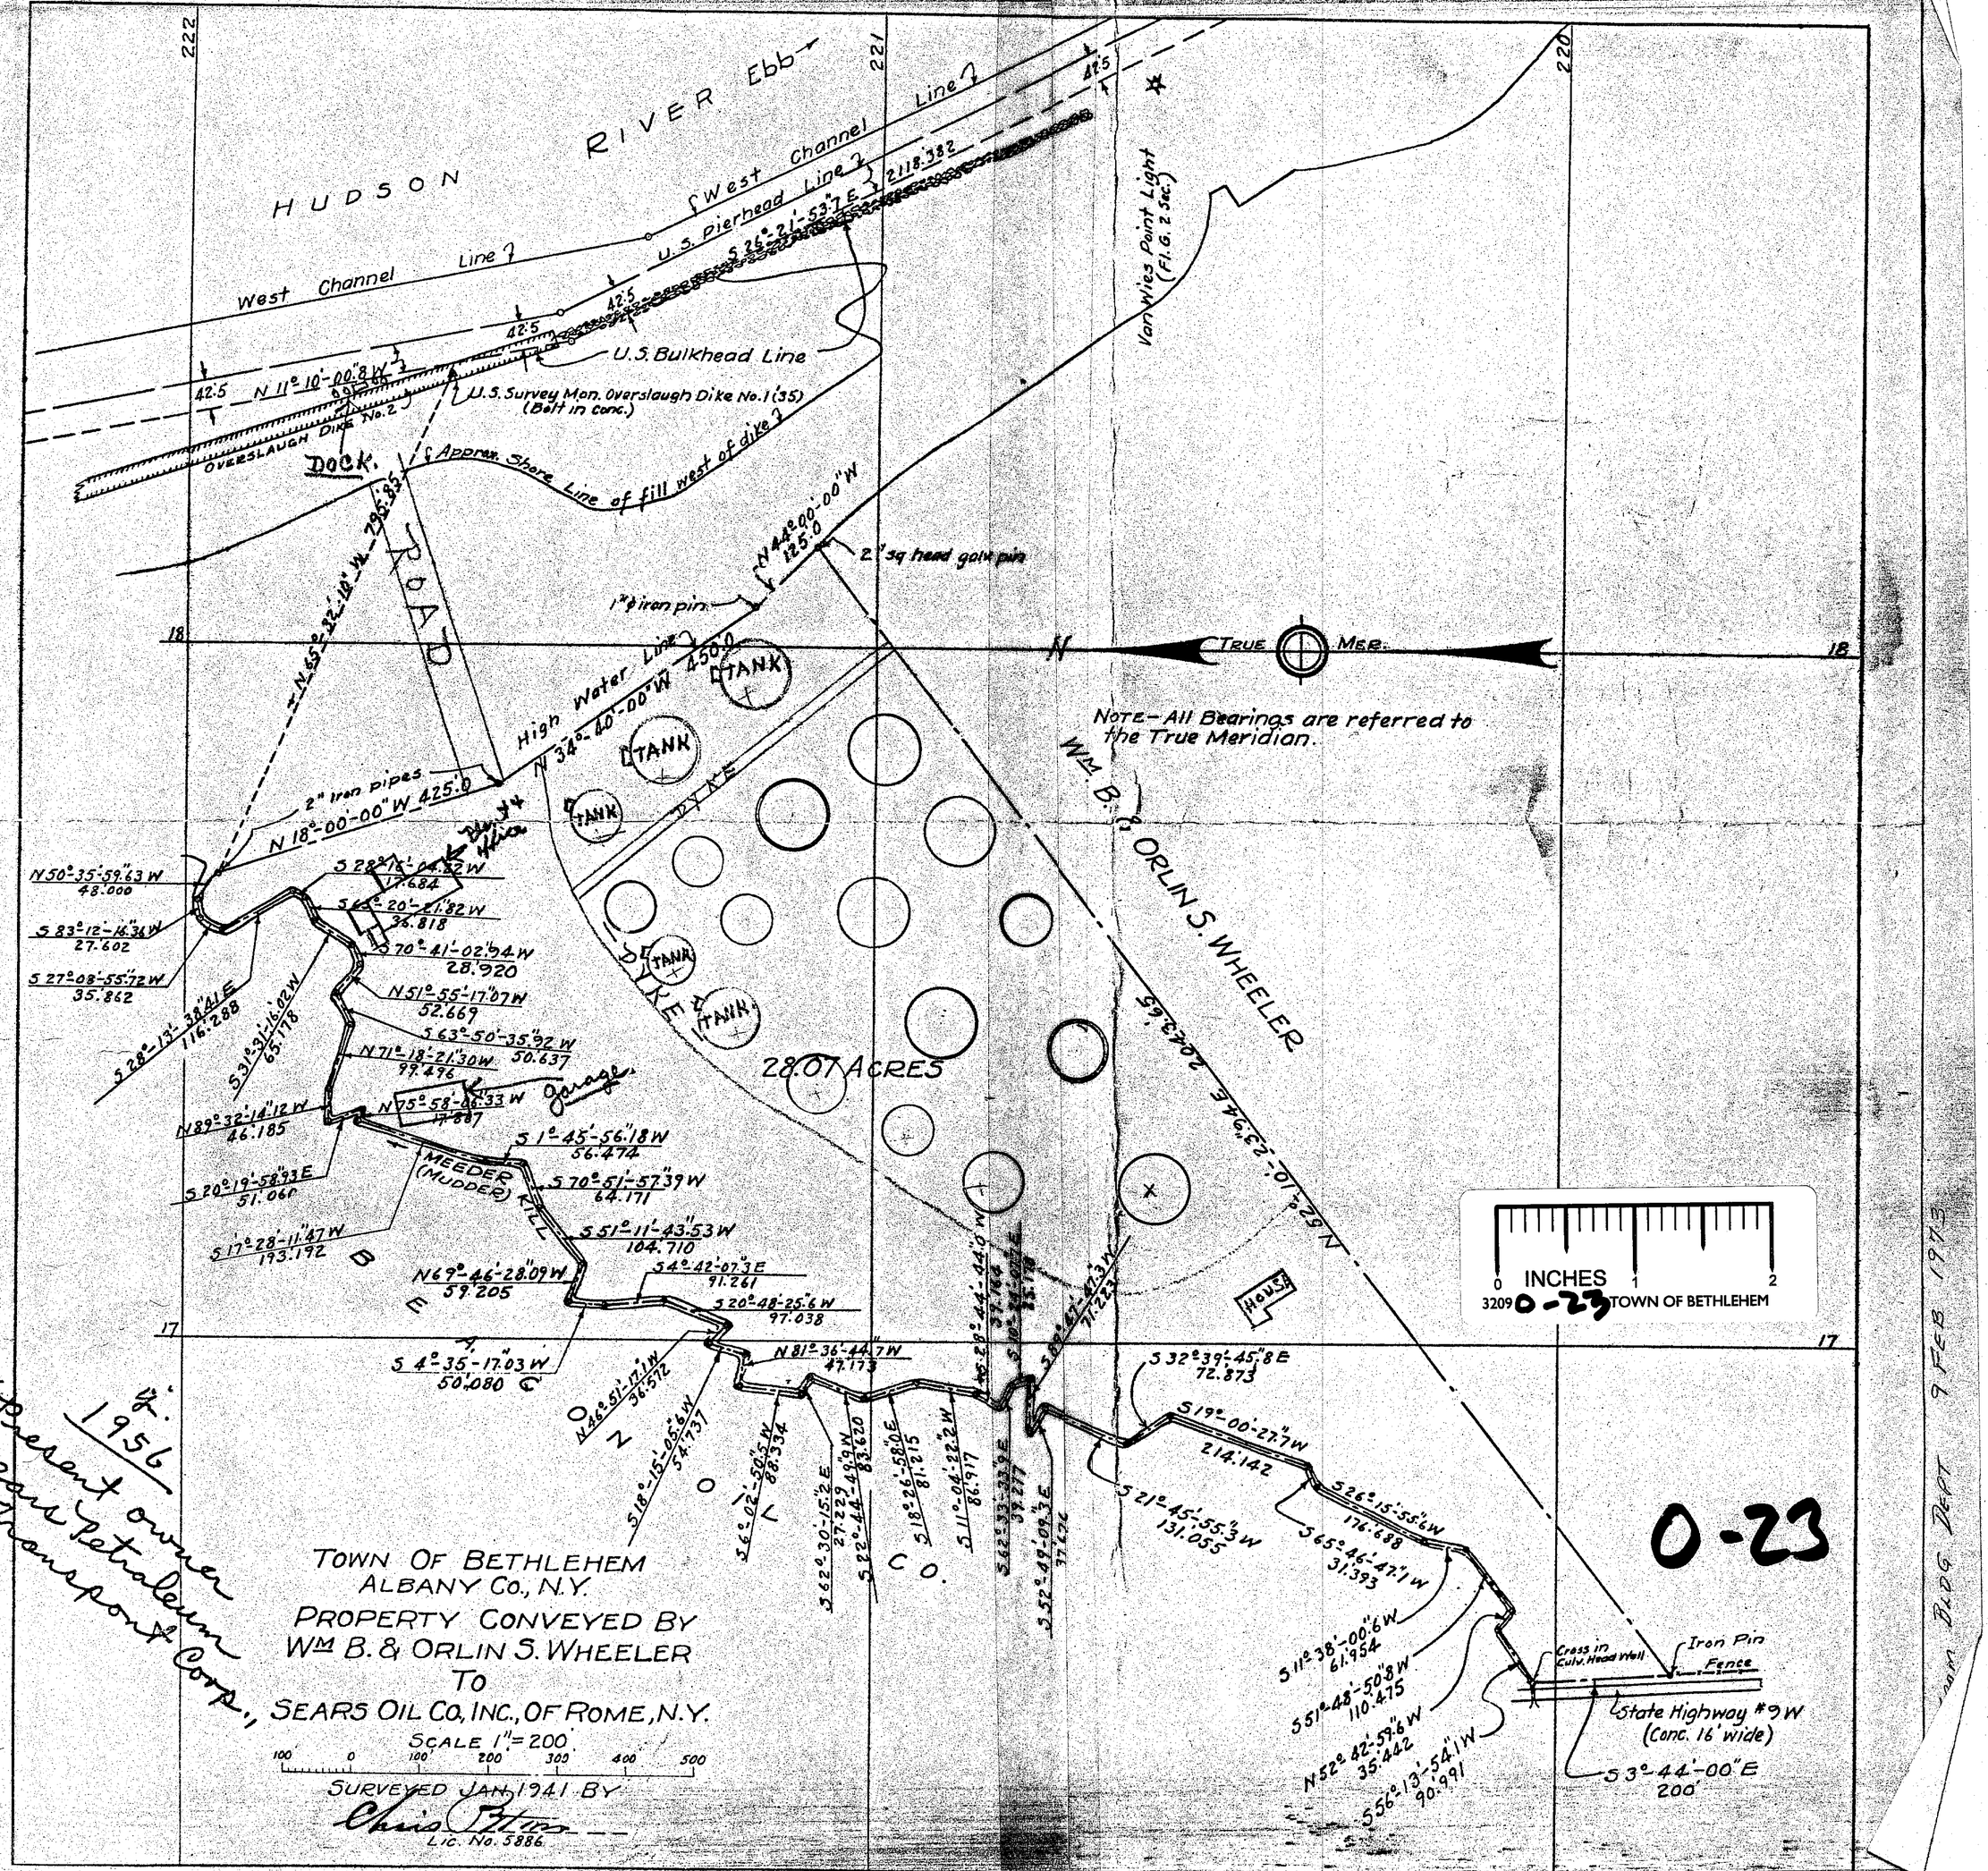
HUDSON RIVER Ebb
West Channel Line
U.S. Pierhead Line
S 26°-21'-53.7" E 2118.382
U.S. Bulkhead Line
N 11°-10'-00.8" W 600.00
U.S. Survey Mon. Overslaugh Dike No. 1 (35) (Belt in conc.)
OVERSLAUGH DIKE No. 2
DOCK
Approx. Shore Line of fill west of dike
N 44°-00'-00" W 125.0
2" sq head gate pin
1" ϕ iron pin
N 55°-32'-10" W 296.83
ROAD
High Water Line
N 34°-40'-00" W 450.0
TANK
2" iron pipes
N 18°-00'-00" W 425.0
DYKE
Van Wies Point Light (Fl. G. 2 sec.)
N
TRUE MER.
NOTE—All Bearings are referred to the True Meridian.
WM. B. & ORLIN S. WHEELER
28.07 ACRES
N 29°-10'-23.94" E 2043.65
HOUSE
INCHES
3209 0-23 TOWN OF BETHLEHEM
N 50°-35'-59.63" W 48.000
S 83°-12'-16.34" W 27.602
S 27°-08'-55.72" W 35.862
S 28°-13'-38.84" E 116.288
S 31°-31'-16.02" W 65.178
N 89°-32'-14.12" W 46.185
S 20°-19'-58.33" E 51.061
S 17°-28'-11.47" W 193.192
S 28°-15'-04.32" W 17.684
S 66°-20'-21.82" W 36.818
S 70°-41'-02.54" W 28.920
N 51°-55'-17.07" W 52.669
S 63°-50'-35.92" W 50.637
N 71°-18'-21.30" W 99.496
N 75°-58'-46.33" W 17.887
Garage
S 1°-45'-56.18" W 56.474
S 70°-51'-57.39" W 64.171
S 51°-11'-43.53" W 104.710
S 4°-35'-17.03" W 50.080
N 69°-46'-28.09" W 59.205
S 54°-42'-07.3" E 91.261
S 20°-48'-25.6" W 97.038
N 81°-36'-44.7" W 47.173
N 46°-51'-17.1" W 36.572
S 18°-15'-06.6" W 54.737
S 36°-02'-50.5" W 88.334
S 62°-30'-15.2" E 27.229
S 22°-44'-49.0" W 83.620
S 18°-26'-58.0" E 81.215
S 11°-04'-22.2" W 86.917
S 62°-33'-33.9" E 39.277
S 52°-49'-09.3" E 37.276
S 32°-39'-45.8" E 72.873
S 19°-00'-27.7" W 214.142
S 21°-45'-55.3" W 131.055
S 26°-15'-55.6" W 176.688
S 65°-46'-47.1" W 31.393
S 11°-38'-00.6" W 61.954
S 51°-48'-50.8" W 110.475
N 52°-42'-59.6" W 35.442
S 56°-13'-54.1" W 90.991
S 3°-44'-00" E 200
Cross in Culv. Head Wall
Iron Pin
Fence
State Highway #9 W (Conc. 16' wide)
MEEDER (MUDDER) KILL
BETHLEHEM
NEW SCOTLAND CO.
TOWN OF BETHLEHEM
ALBANY Co., N.Y.
PROPERTY CONVEYED BY
WM B. & ORLIN S. WHEELER
TO
SEARS OIL CO. INC., OF ROME, N.Y.
SCALE 1" = 200'
100 0 100 200 300 400 500
SURVEYED JAN. 1941 BY
Chas. Blum
LIC. No. 5886.
0-23
Present owner Sears Petroleum & Transport Corp.
1956
BLDG DEPT 9 FEB 1973