RECEIVED
MAR 17 1970
DELMAR-ELSMERE SEWER DIST.

ALBANY COUNTY DEPT. OF HEALTH
ALBANY, N. Y.

These plans MAR 16 1970 for Sewage Disposal Facilities for Meadowbrook Apts. Town of Bethlehem are hereby approved pursuant to Article 16 of the Public Health Law subject to the provisions of the permit issued this date.

Commissioner of Health

Director, Division of Environmental Health Services.

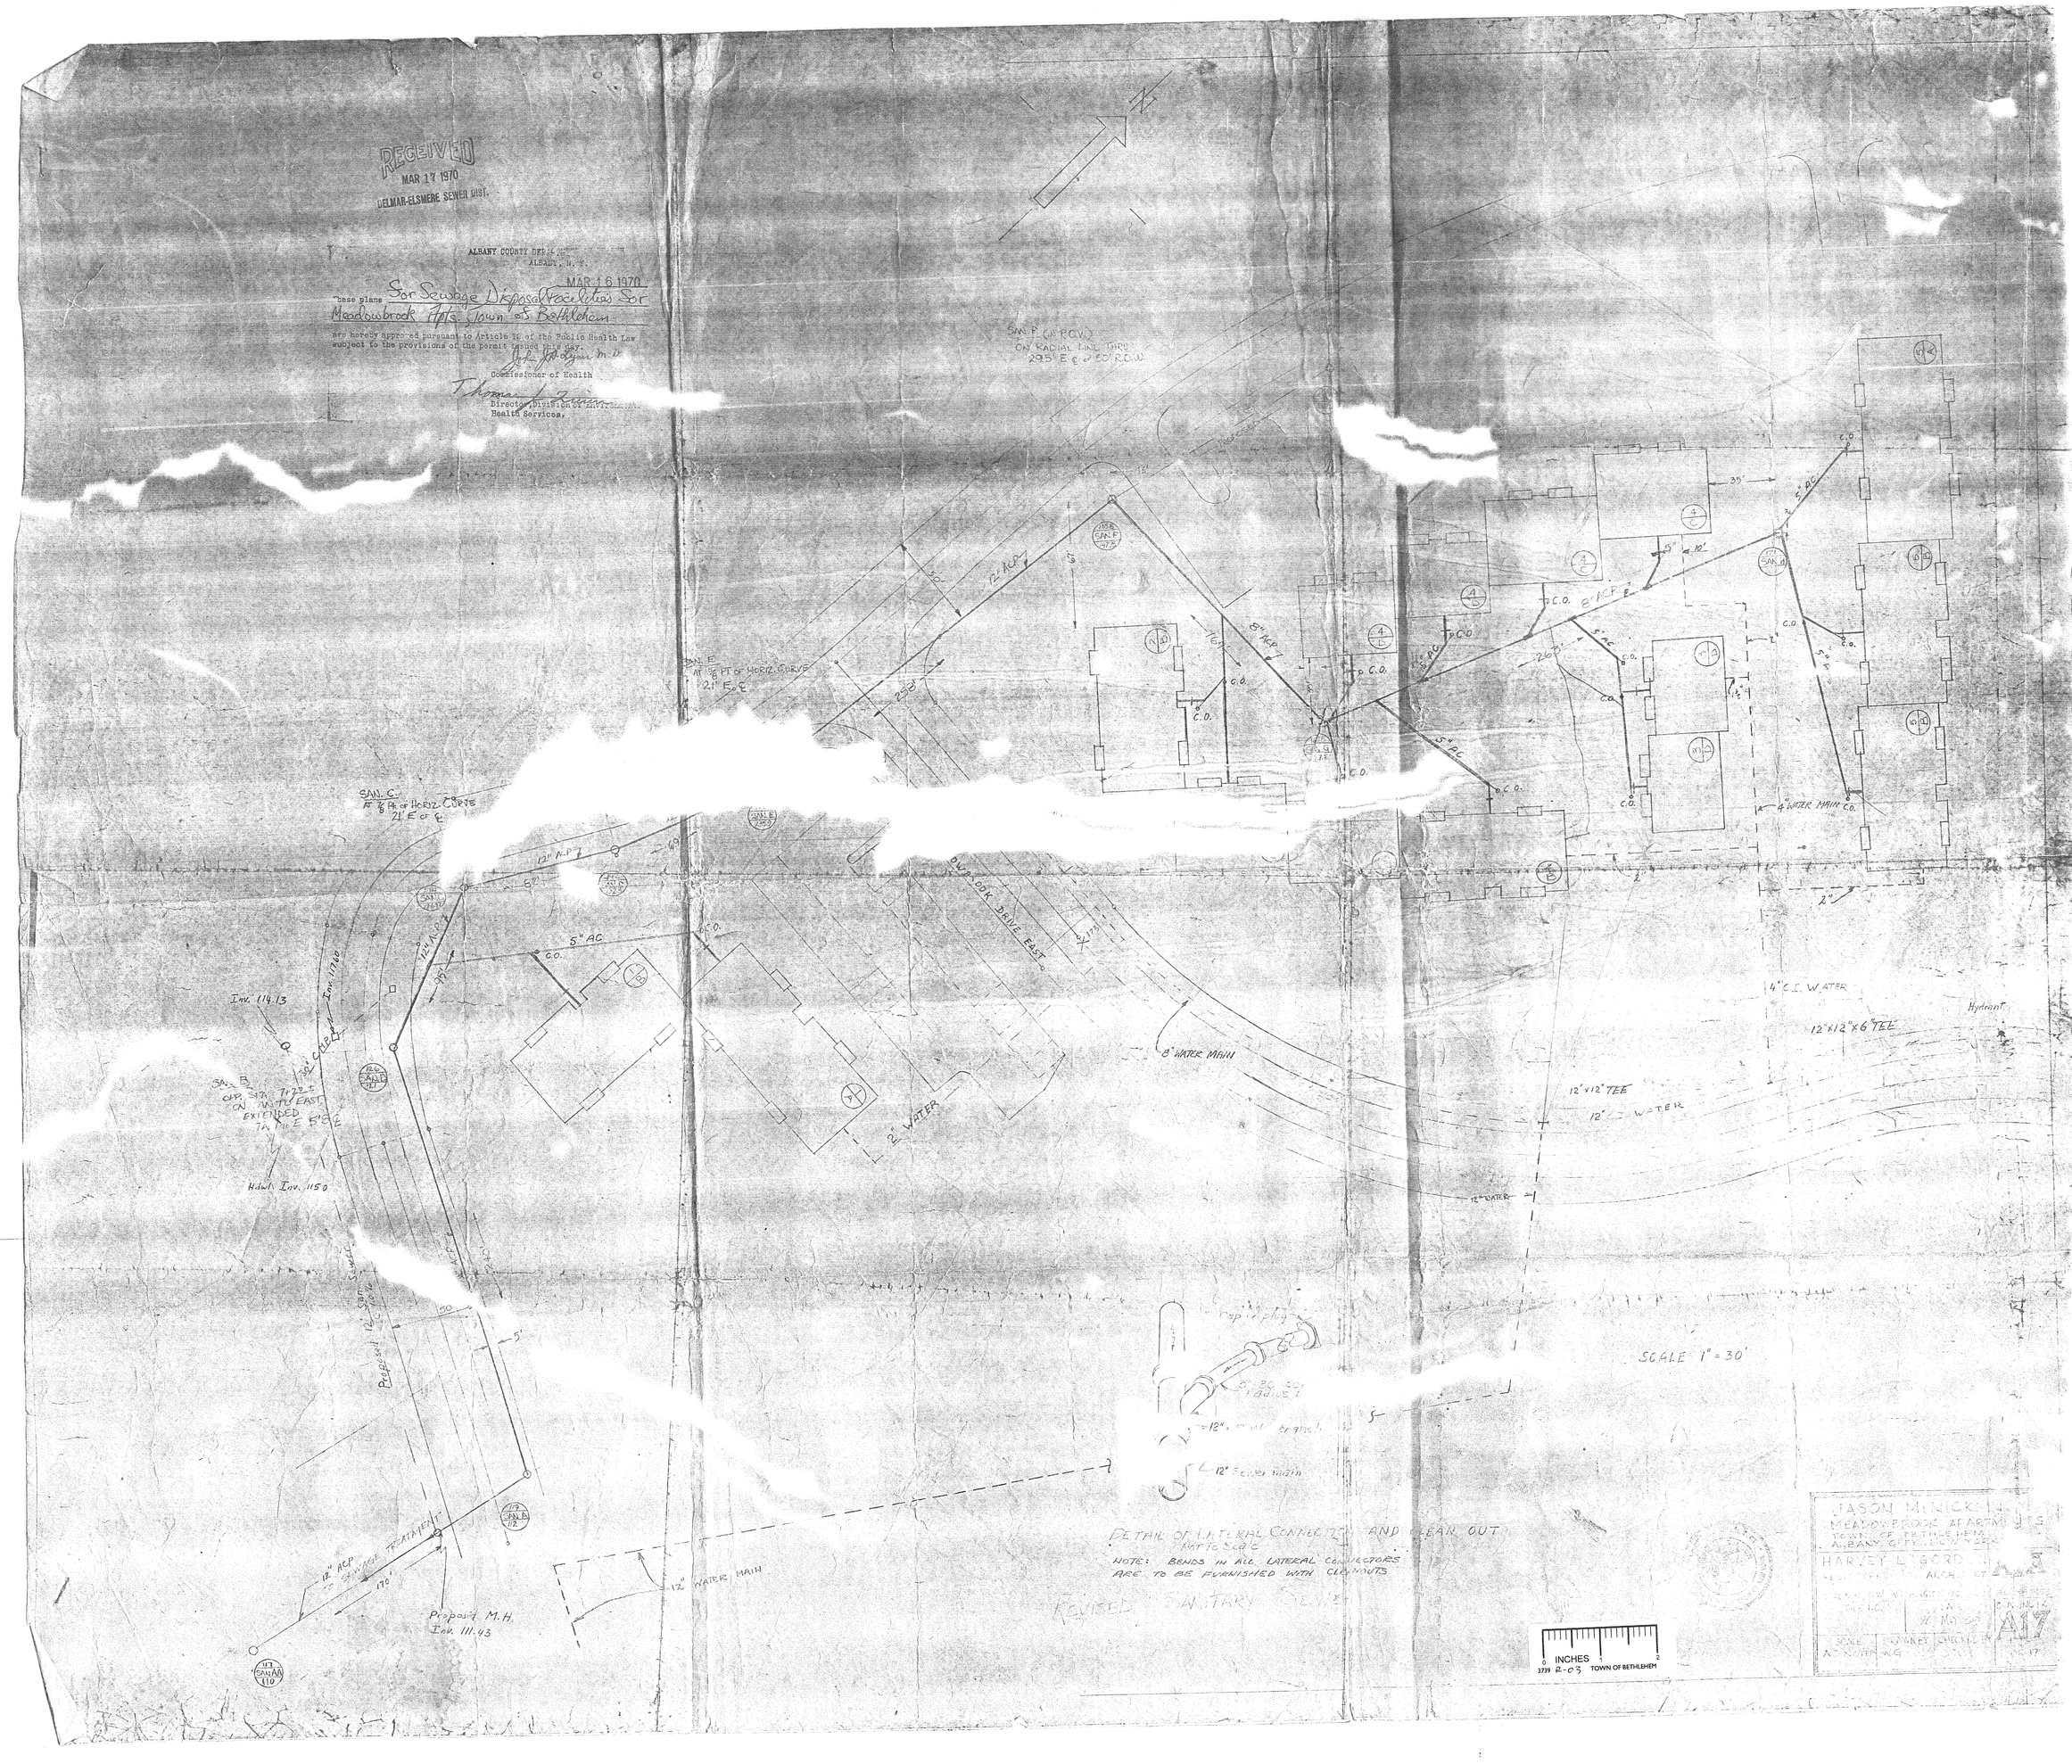

R-3