REVISIONS		
NO.	DATE	DESCRIPTION

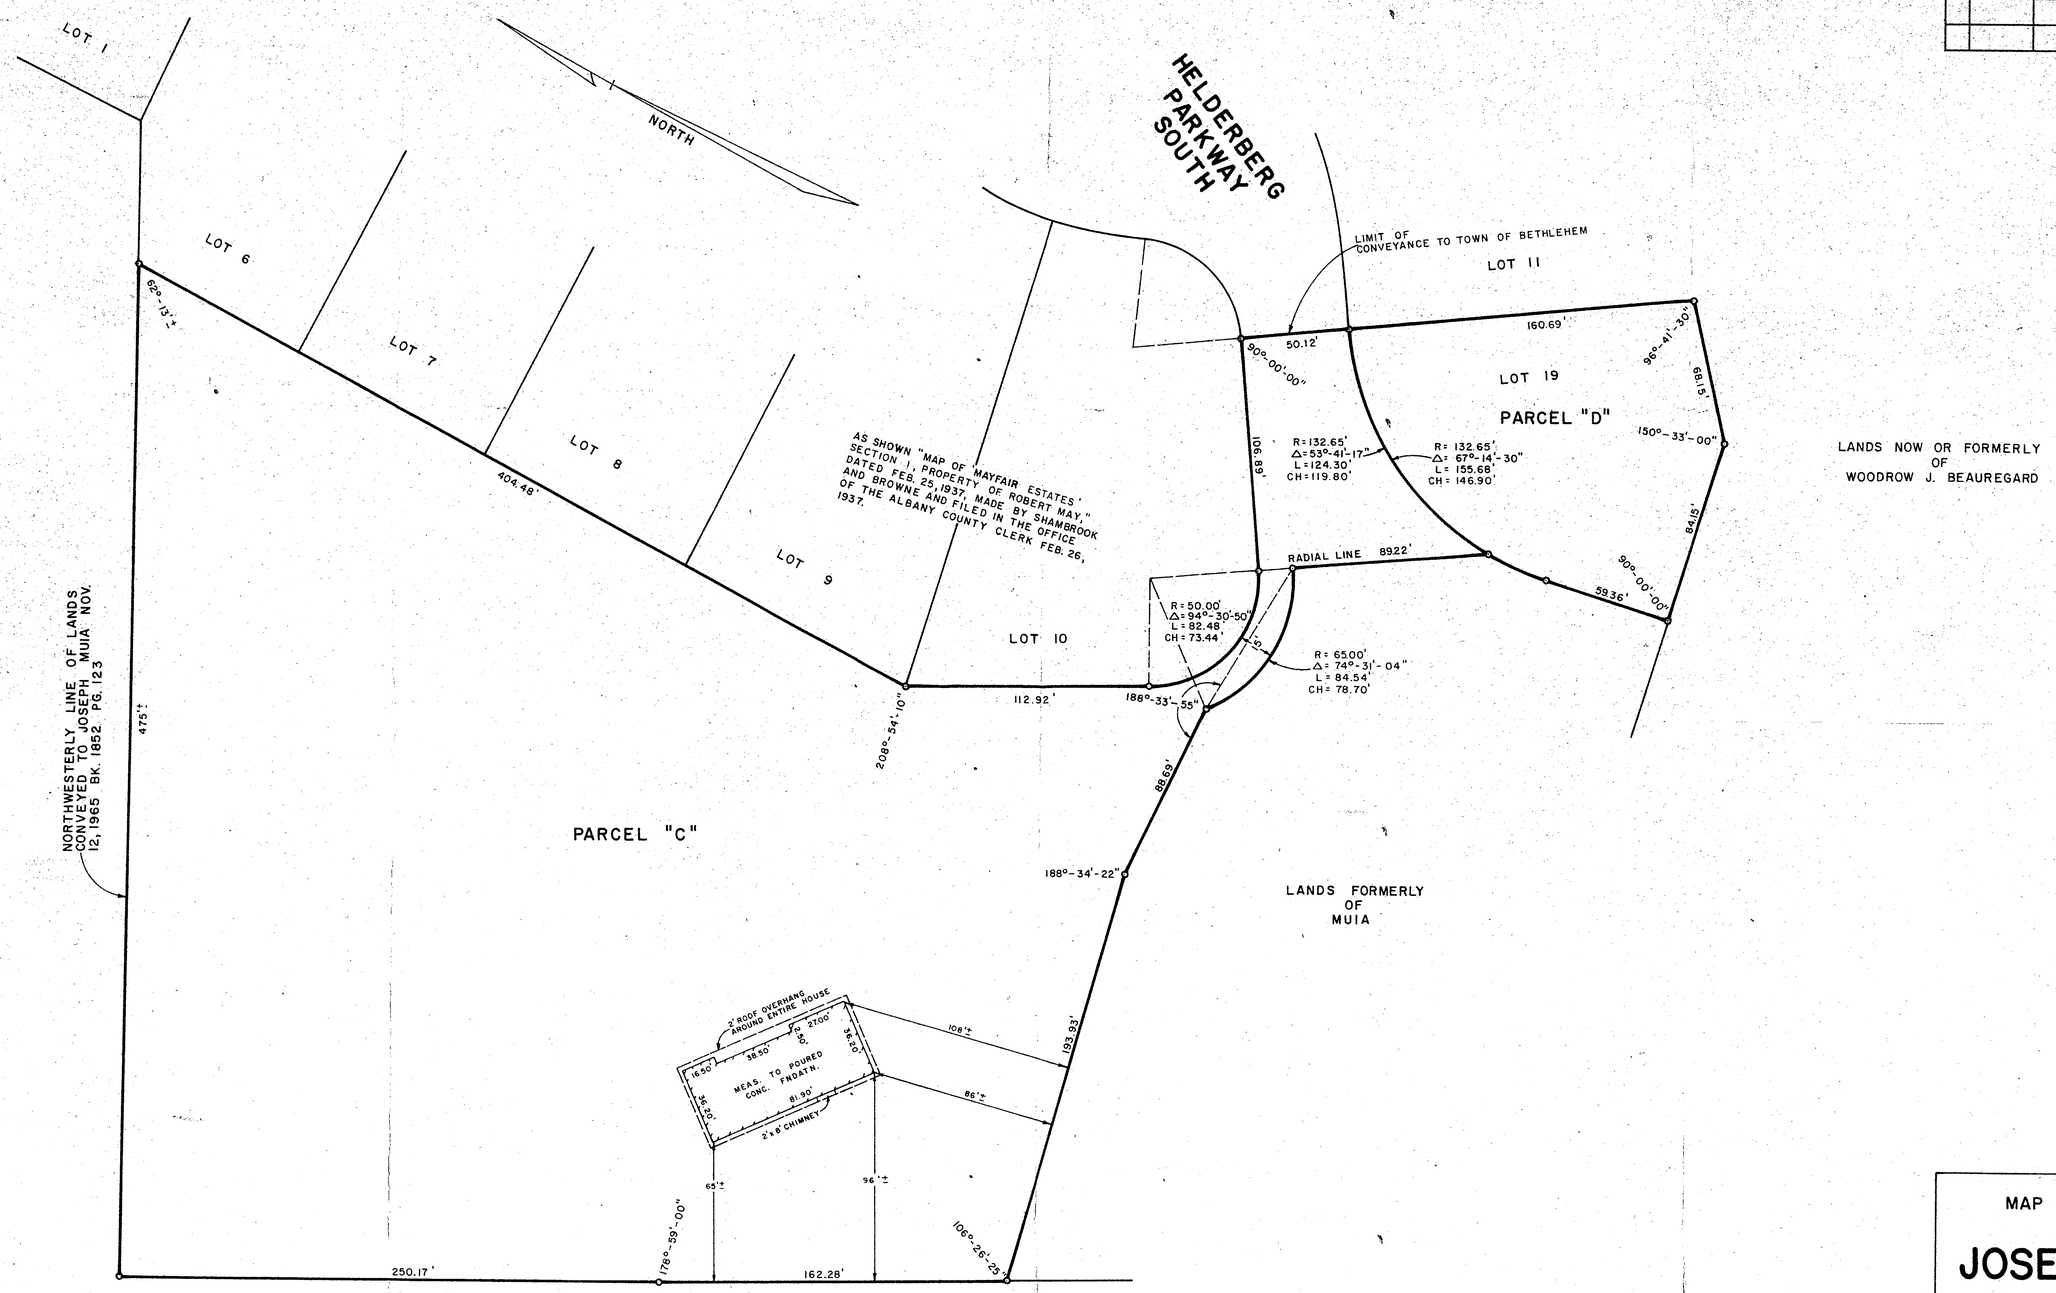

NOTE:
COMPLETED HOUSE LOCATION

LINDSAY M. BOUTELLE
LICENSE NO. 23987

INCHES 0 1 2 TOWN OF BETHLEHEM T-13

MAP OF PROPERTY
OF
JOSEPH MUIA
SLINGERLANDS

TOWN: BETHLEHEM	COUNTY: ALBANY
STATE: NEW YORK	DATE: NOV. 19, 1973
SCALE: 1" = 40'	REVISION NO:

Map Prepared by
EDWARD W. BOUTELLE & SON
Civil Engineers & Surveyors
Delmar, New York

SHEET OF | FILE NO: 1-2T-E6-106-7-M

HELDERBERG PARKWAY SOUTH

T-13