MAP REFERENCES:

NEW YORK POWER & LIGHT CORP. KRUMKILL-BETHLEHEM TRANSMISSION LINE - CHARLES FIX PURCHASE N-887 FILED IN THE ALBANY COUNTY CLERKS AS MAP No. 1064 IN DRAWER No. 110

RIGHT OF WAY & TRACK MAP THE ALBANY & SUSQUEHANNA RAILROAD COMPANY OPERATED BY THE DELAWARE & HUDSON COMPANY, DATED JUNE 30, 1916

NIAGARA MOHAWK POWER CORPORATION MAP NO. B-12911E

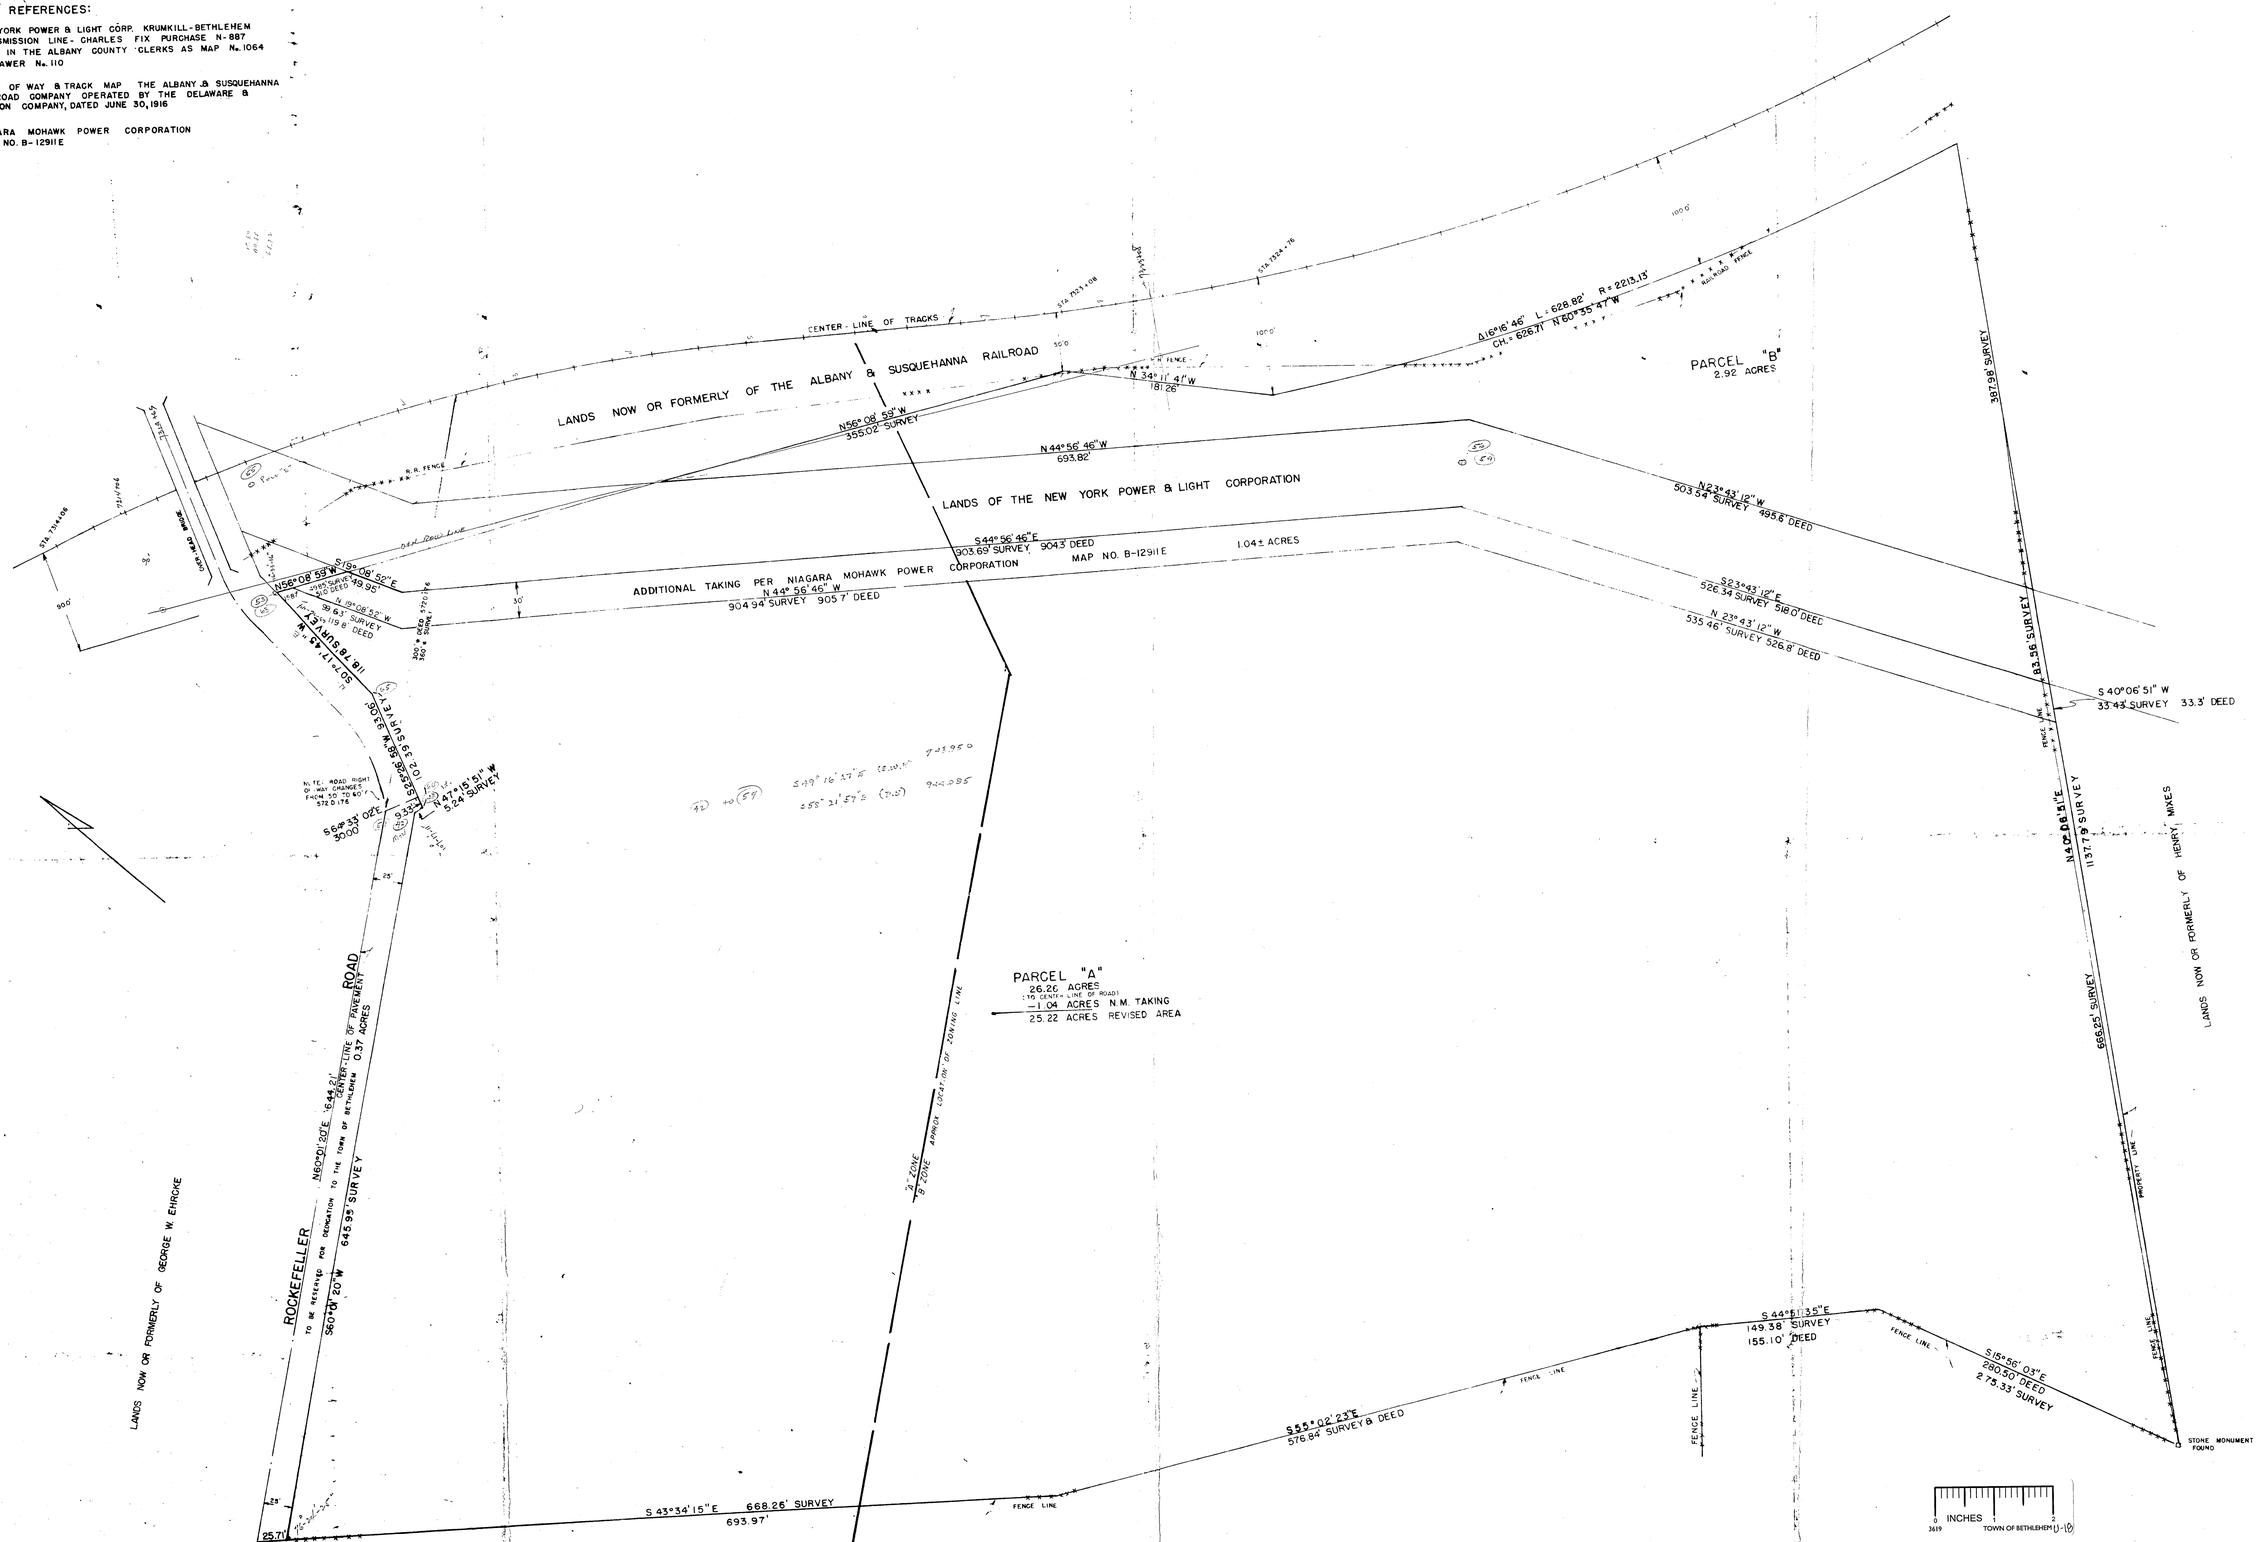

MAP SHOWING SURVEY OF LANDS

UNDER CONTRACT TO

THE SLINGERLAND DEVELOPMENT CORP.

TOWN OF BETHLEHEM

ALBANY COUNTY NEW-YORK

SCALE 1" = 50' JULY 21, 1967

REVISED: NOV. 14, 1968
ADDITIONAL N.M. TAKING & ZONING LINE SHOWN
SEPT. 2, 1971 - ACREAGE CERTIFICATION ADDED

MAP & SURVEY BY:
GILBERT & SELEE
LAND SURVEYORS
1525 WESTERN AVE.
ALBANY, NEW YORK

GUARANTEED TO:
ALBANY TITLE COMPANY
SLINGERLAND DEVELOPMENT CORP.
J. ISABELLE JOHNSTON
MILDRED V. SHORDAY

CERTIFIED TO THE BELOW NAMED AS TO ACREAGE AND SURVEY SHOWN.
SUBJECT TO ANY STATEMENT OF FACTS AN UPDATED ABSTRACT OF SURVEY MIGHT SHOW
K. BERNARD WEISMAN
FARBER COMMERCIAL CORP.
AMERICAN TITLE CO.

D.W. SELEE N.Y.S.L.S. NO. 35429

LICENSED LAND SURVEYOR
DONALD W. SELEE
35429
STATE OF NEW YORK