

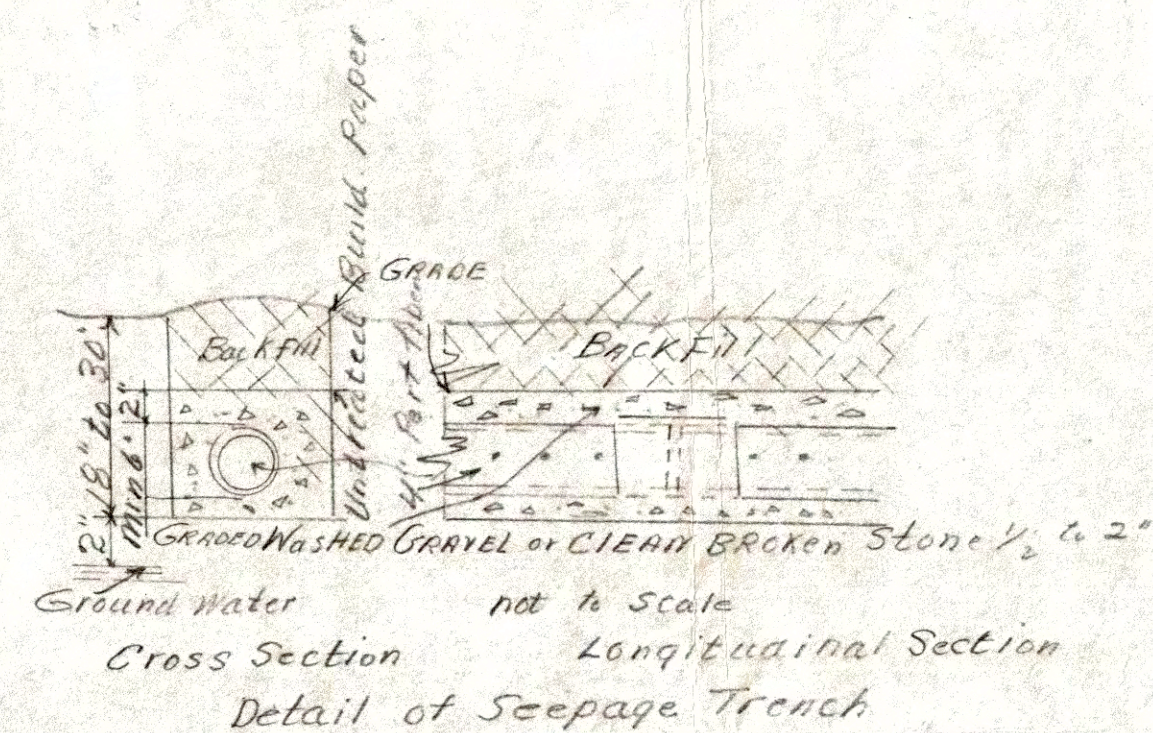
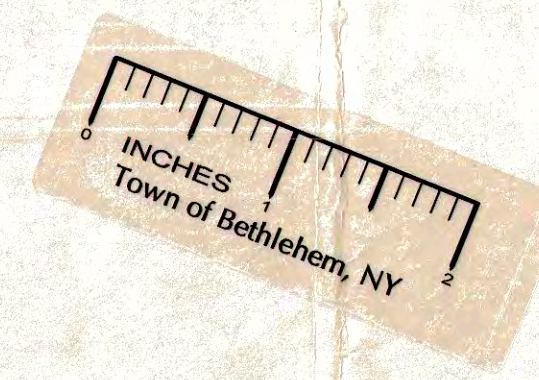


Distribution Box maybe Normal Vault or Fort Miller type

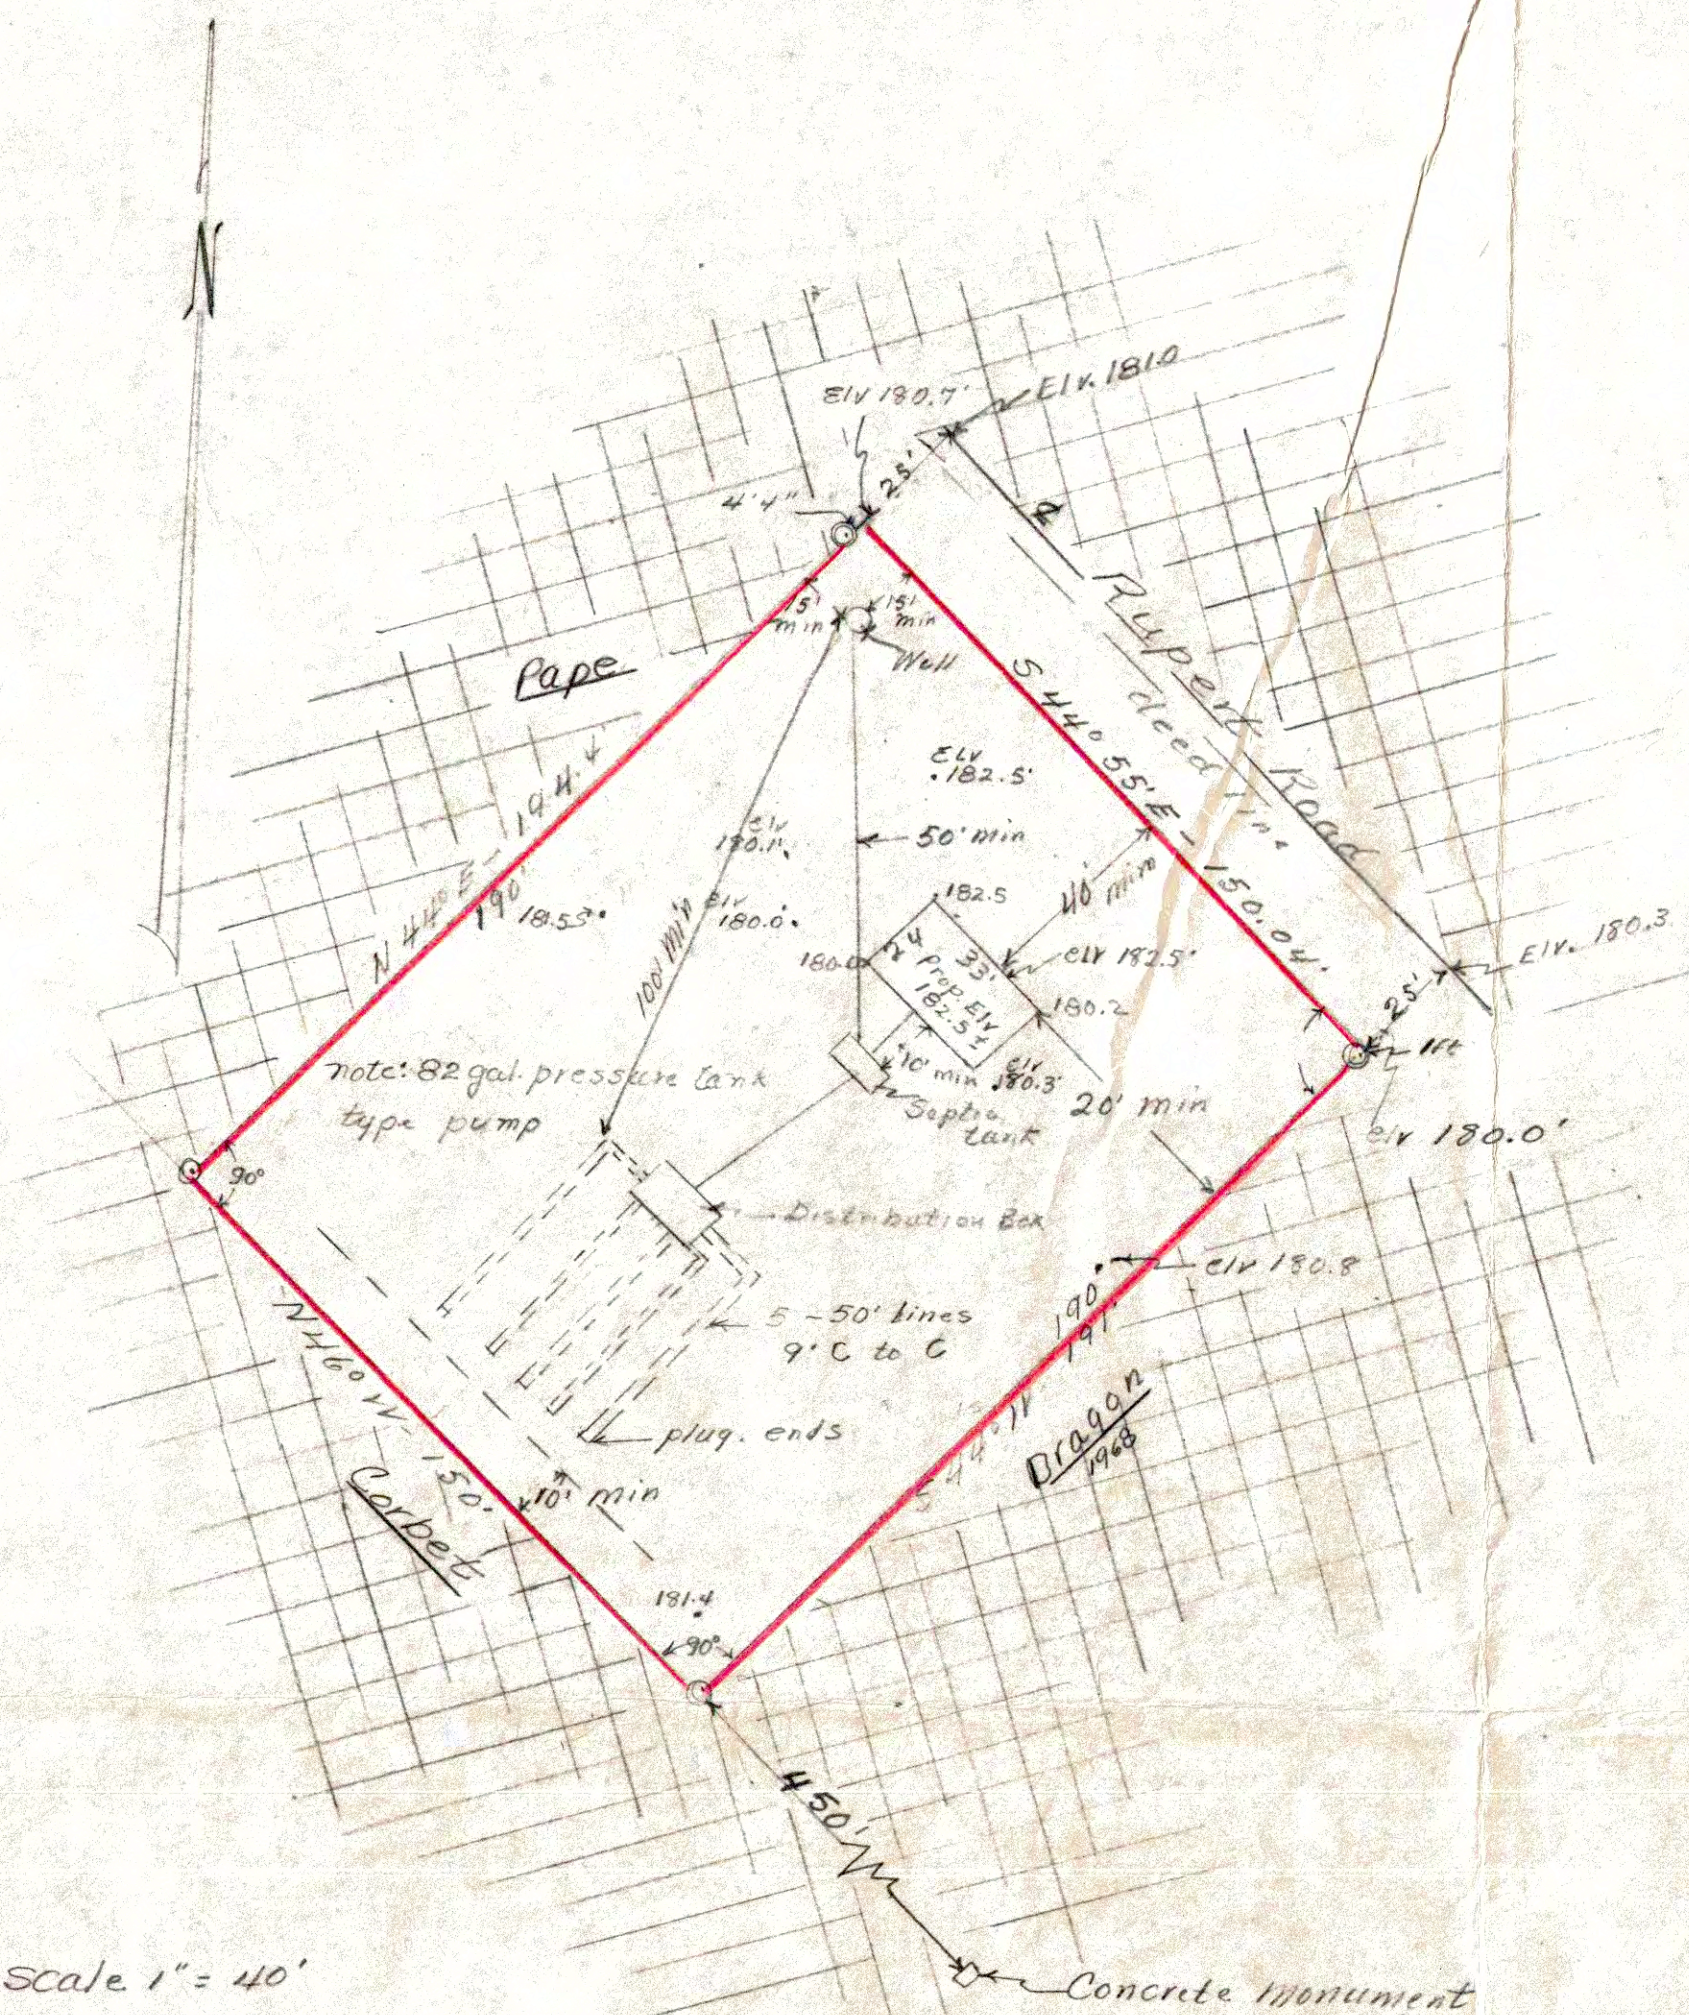

Details of Bored well

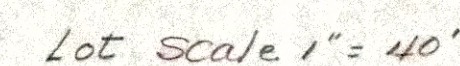

PLANNING BOARD
TOWN OF BETHLEHEM
ALBANY COUNTY, NEW YORK

This plat APPROVED subject to such conditions as are stated in Planning Board Certificate of Approval No. 137, dated Aug. 19, 1971

Robert J. Ellis
Title Chairman

Date Aug. 19, 1971

ALBANY COUNTY DEPARTMENT OF HEALTH

This is to ~~certify~~ that the proposed arrangements for water supply and sewerage for lands of 15 acres or more really development in the Town of Bethel are approved subject to the conditions listed in letter of this date, and in accordance with Article X of the Albany County Sanitary Code. Consent is hereby given for the filing of this map in the Office of the Albany County Clerk.

AUG 11 1971 John J. ... Commissioner of Health
By [Signature] Dir. Div. Environmental Health Services



J. Biernacki Single lot Subdivision
Rupert Road
town of Bethlehem, Albany Co., N.Y.

made by C. B. Carr P.E. & L.S. 19086
Scale 1" = 50' R.D. Slingerland's N.Y. July 12, 1971
drain field revised Aug 9, 1971
C. B. Carr L.S. & P.E.

