Planning Approval
07-00100008_SPA060A11

SIGN SHOP DRAWING

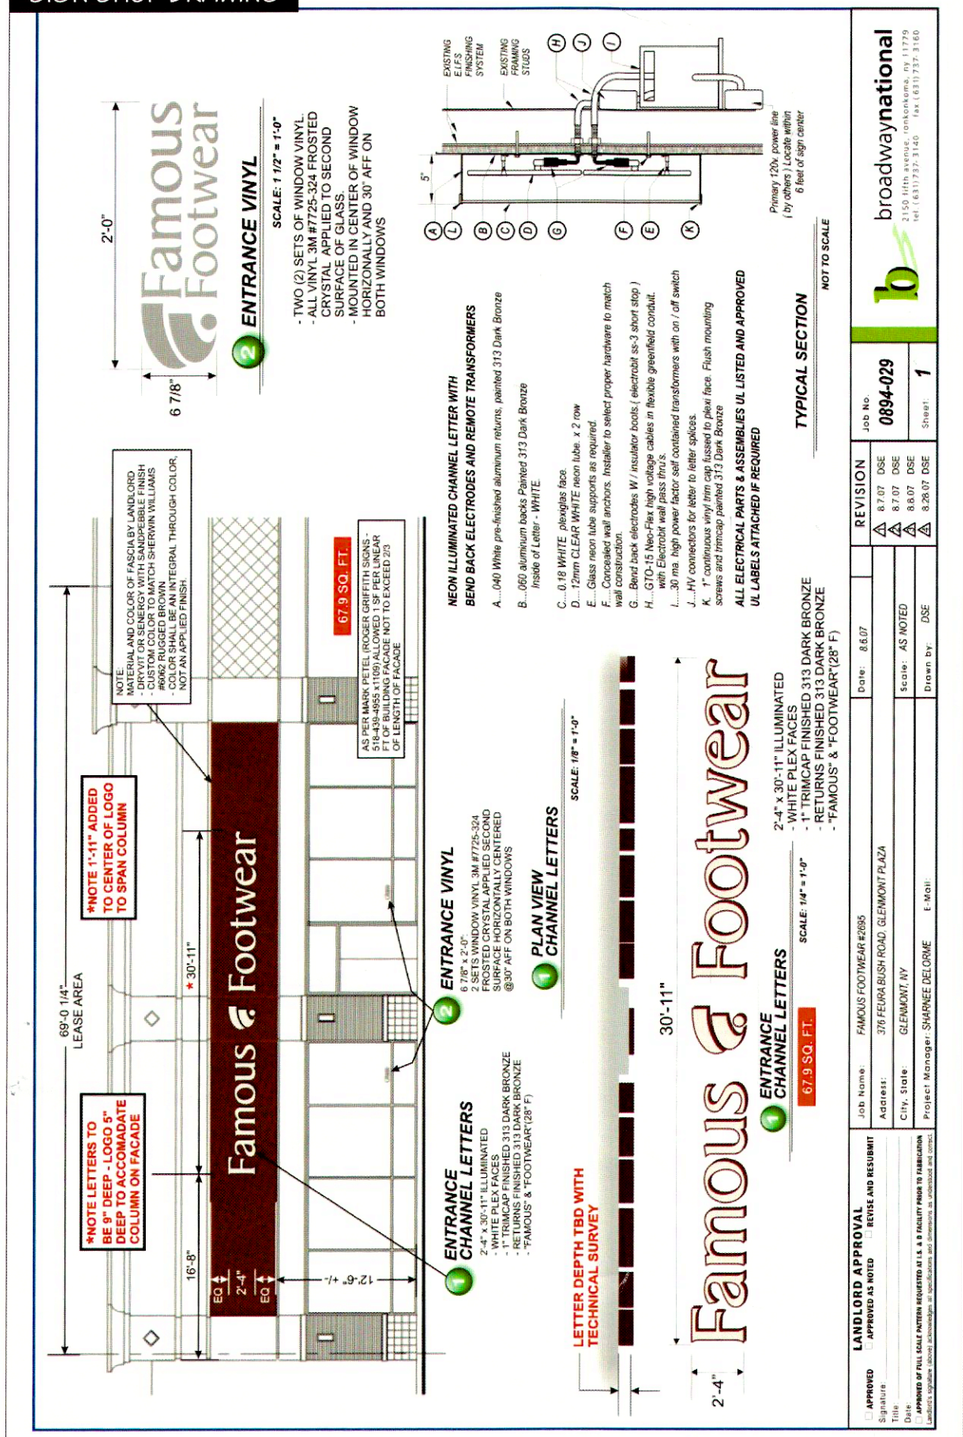

BDCL DRAWING

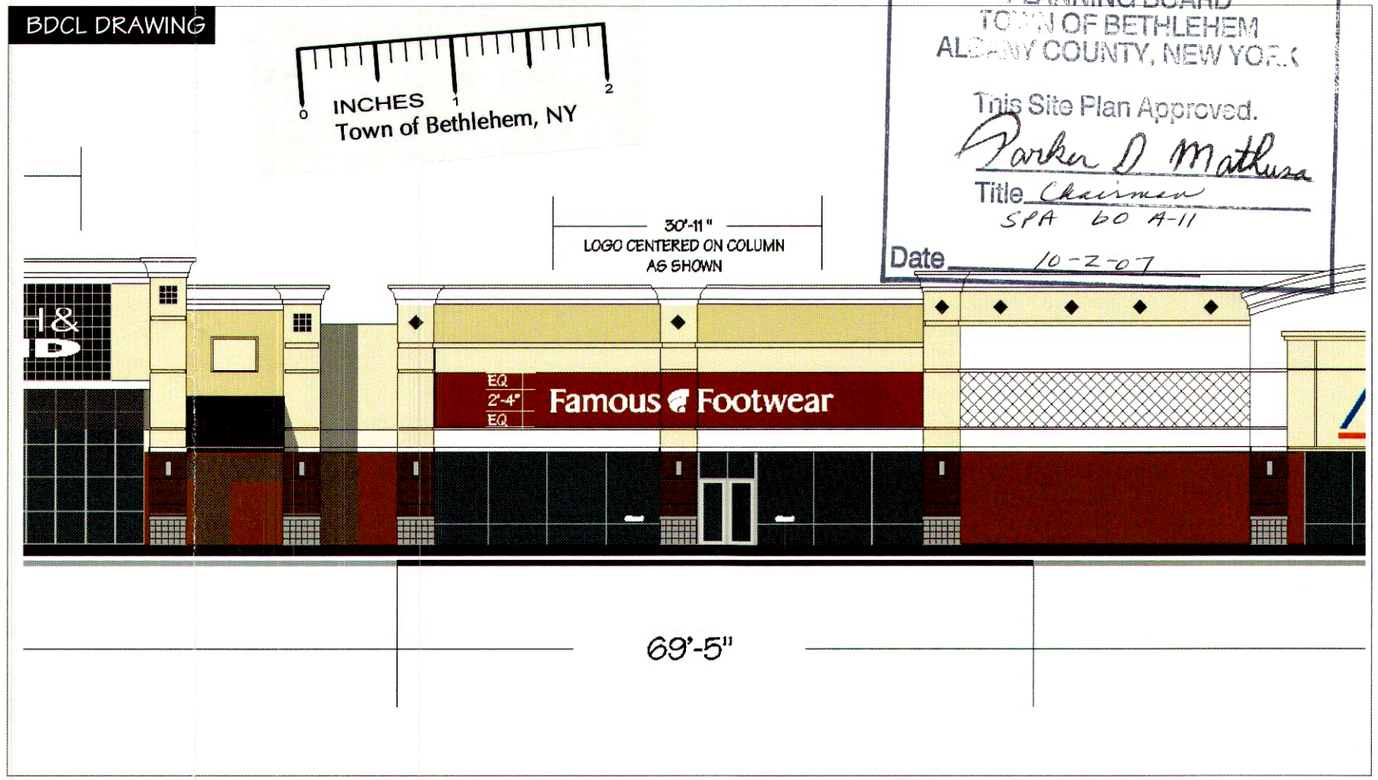

PLANNING BOARD
TOWN OF BETHLEHEM
ALBANY COUNTY, NEW YORK
This Site Plan Approved.
Parker D Mathusa
Title Chairman
SPA 60 A-11
Date 10-2-07

PHOTO/EXISTING

PHOTO FUTURE FAMOUS FOOTWEAR

EXTERIOR STOREFRONT SIGNAGE

○ APPROVED ● APPROVED AS NOTED ○ NOT APPROVED

1. NO EXPOSED MOUNTING HARDWARE, BRACKETS, BRACING, OR ELECTRICAL CONDUIT PERMITTED.
2. INSTALL AS PER BDCLLC ELEVATION DRAWING.
3. UL LABELS VISIBLE.
4. WINDOW VINYL GRAPHICS APPROVED AS SUBMITTED.

RECEIVED
SEP 27 2007
PLANNING BOARD
TOWN OF BETHLEHEM

BENDERSON DEVELOPMENT
570 DELAWARE AVENUE, BUFFALO, NEW YORK, 14202

PROPERTY GLENMONT PLAZA	
GLENMONT, NEW YORK	
PROP. # 4005	DRWG. #4005-004A FAMOUS FOOTWEAR
DATE 8.14.07	BY D.MAVIS
REVISION 9.6.07	

SPA 60 A-11