LANDSCAPE & LIGHTING PLAN
PHASE 1
900 DELAWARE AVENUE
CAPITAL DISTRICT YMCA
BETHLEHEM BRANCH

TOWN OF BETHLEHEM — COUNTY OF ALBANY
STATE OF NEW YORK

ABD ENGINEERS & SURVEYORS
411 Union Street, Schenectady, N.Y. 12305
518-377-0315 Fax 518-377-0379

THOMAS C. ANDRESS, P.E.
N.Y.S. LICENSE NO. 61636

ALTERATION OF THIS DOCUMENT EXCEPT BY A LICENSED PROFESSIONAL ENGINEER IS ILLEGAL

NO.	REVISION	BY	DATE
1.	GENERAL REVISION	TCA	10/16/06
2.	GENERAL REVISION	TCA	10/31/06
3.	FORTHWAY GENERAL REVISION	TCA	10/31/06
4.	GENERAL REVISION	TCA	10/31/06
5.	T.A.C. COMMENTS	TCA	12/5/06
6.	TOWN REVIEW	TCA	1/5/06
7.	TOWN REVIEW	TCA	1/26/06
8.	LANDSCAPE/SIGN REVISION	TCA	1/26/06
9.	TOWN COMMENTS	TCA	2/23/06
10.	TOWN COMMENTS	TCA	2/23/06

DATE: APRIL 2005 — SCALE: 1"=30' — DWG. 318-PHASE1 RECORDER — SHEET 2 OF 4

PLANNING BOARD
TOWN OF BETHLEHEM
ALBANY COUNTY, NEW YORK
This Site Plan Approved.
Title Chairperson
Date 2-20-06

PLANTING SCHEDULE

KEY	SCIENTIC NAME	COMMON NAME	QUANTITY	SIZE	COMMENTS
AP	ACER PLANTANOIDES CRIMSON KING	CRIMSON KING MAPLE	7	2.5" TO 3" C	B&B
MR	MALUS ROYALTY	ROYALTY CRAB	12	2" TO 2.5" C	B&B
PN	EVERGREENS	MIX OF PINES & SPRUCES	15	7' TO 8' HT	B&B
RP	RHODODENDRON PJM	PJM RHODODENDRON	18	18" TO 24" S	B&B
QP	QUERCUS PALUSTRIS	PIN OAK	4	2" TO 2.5" C	B&B
	SHRUB PLANTING	MIX OF SHRUBS BASED ON LANDSCAPER SELECTION	40	18" TO 24" S	B&B

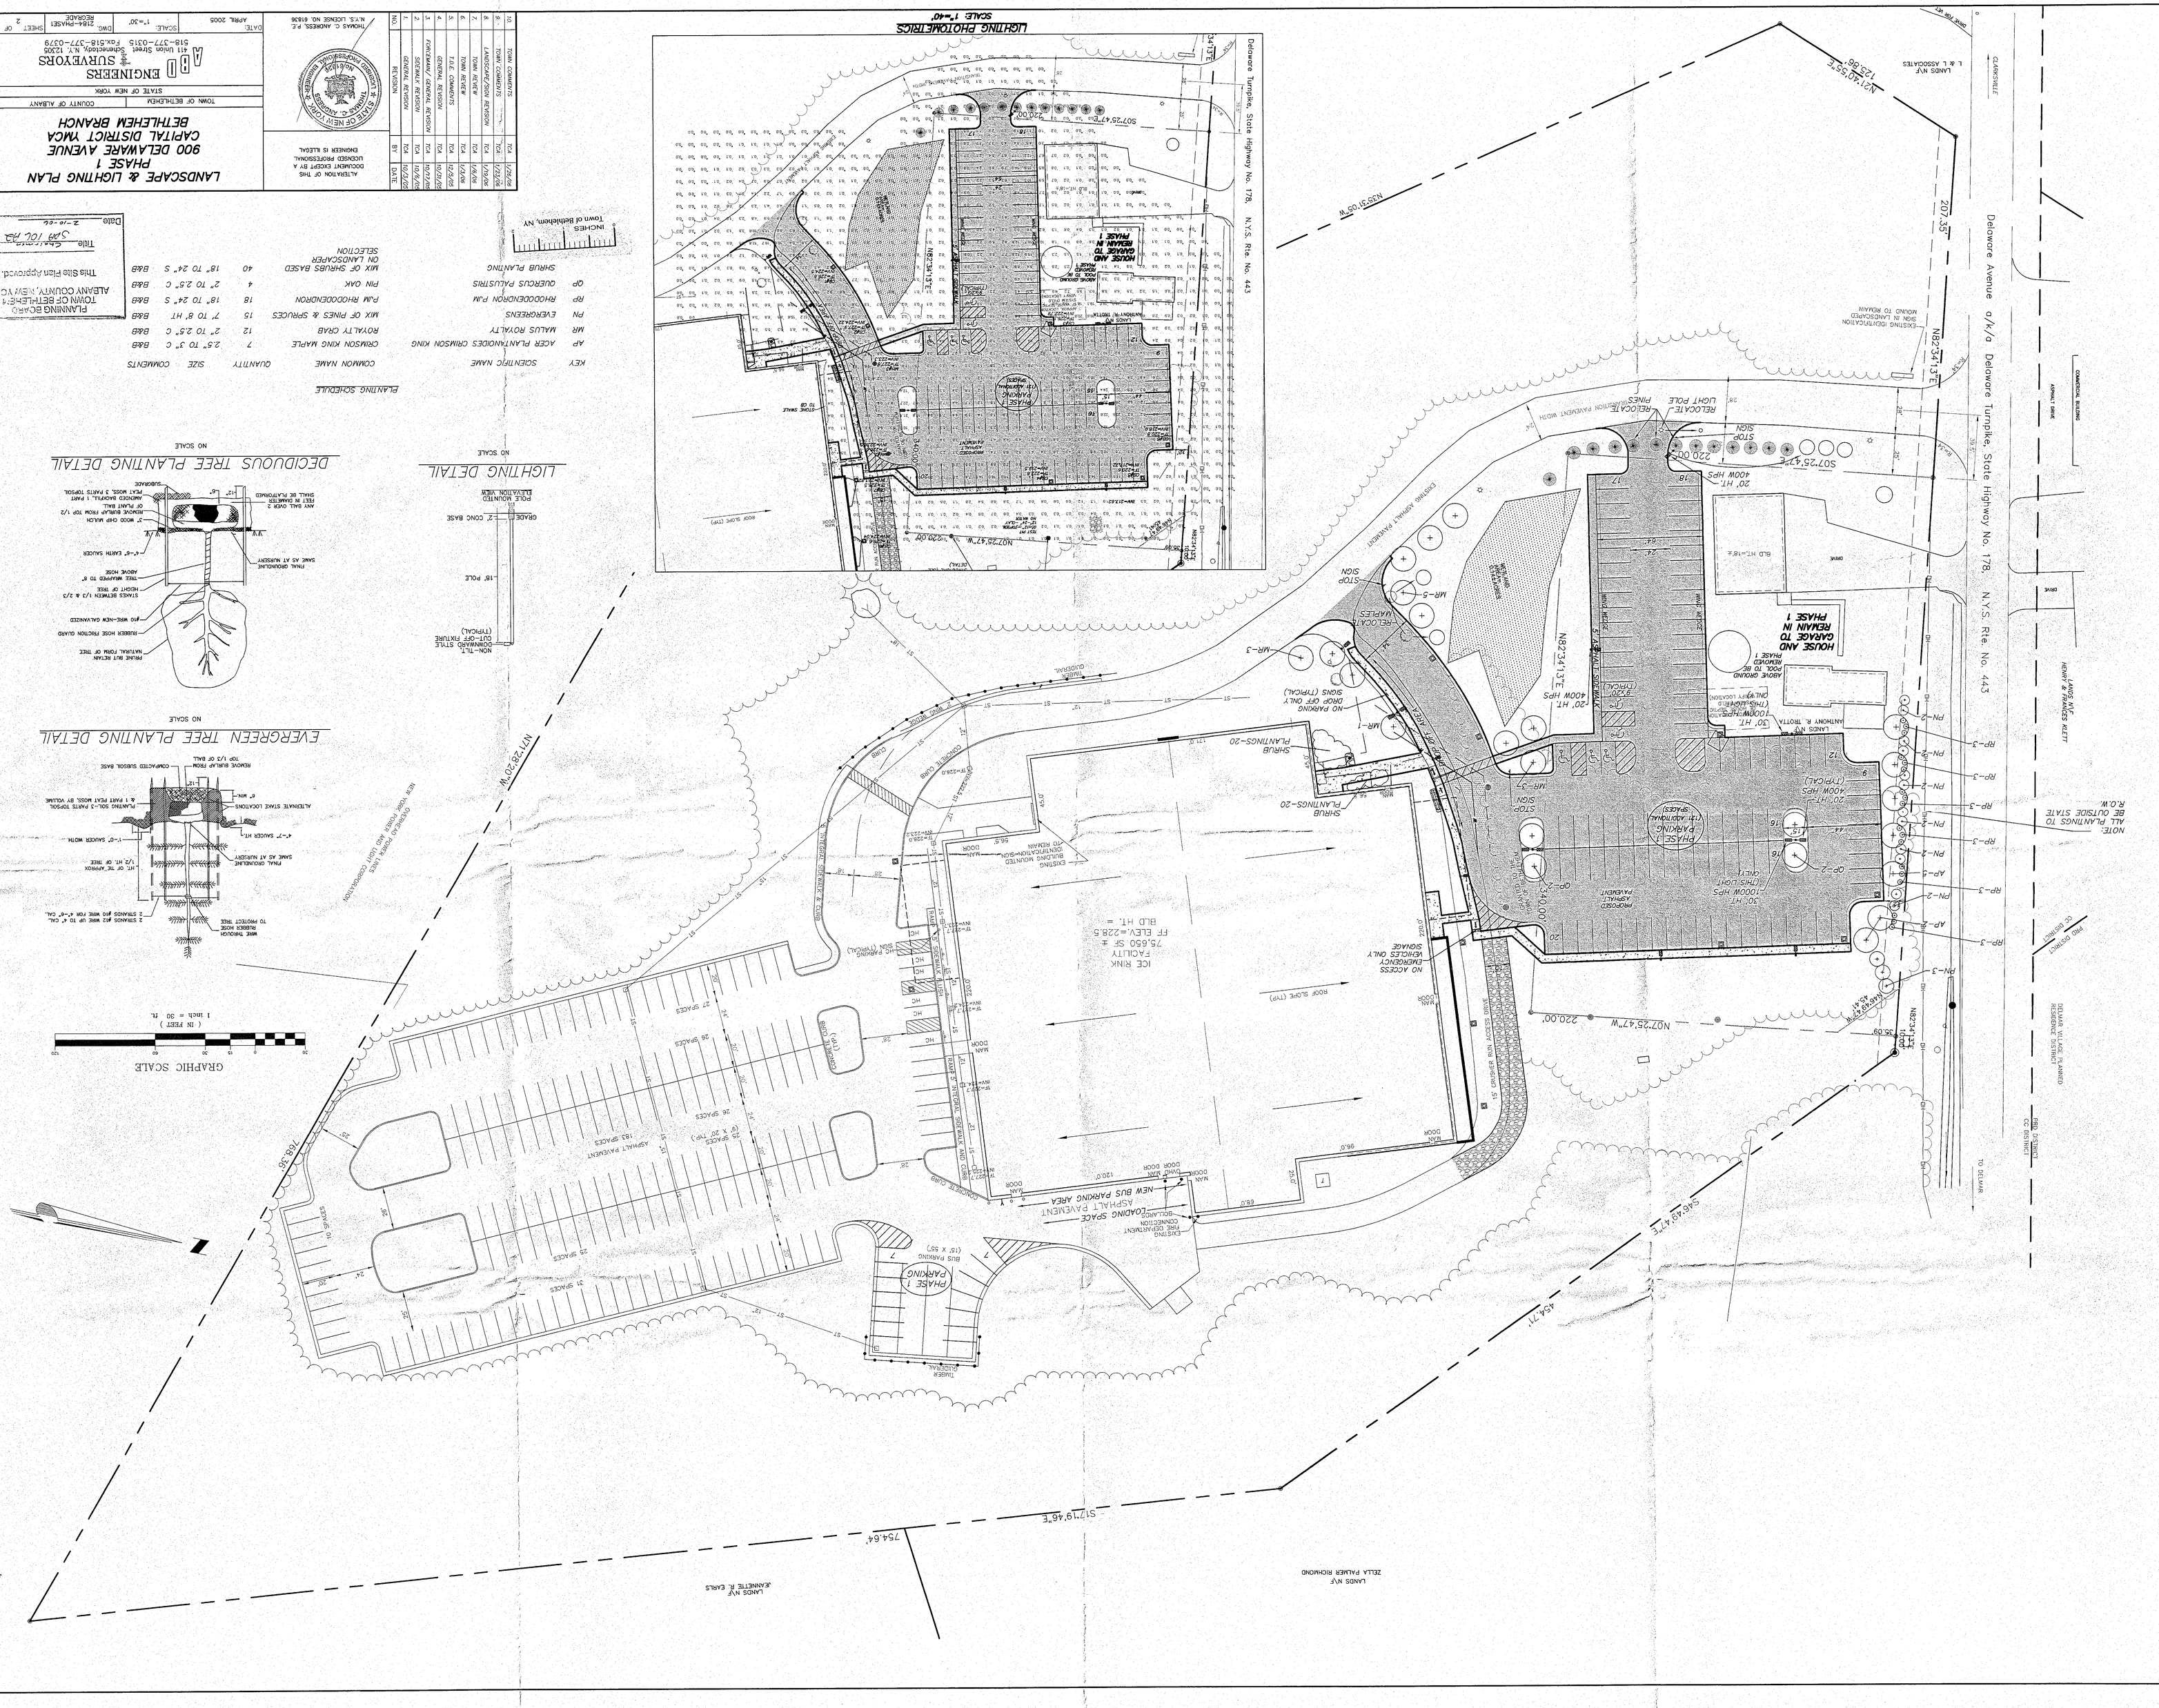

Planning Approval
PhotoHTE_SPA106A2_Plans