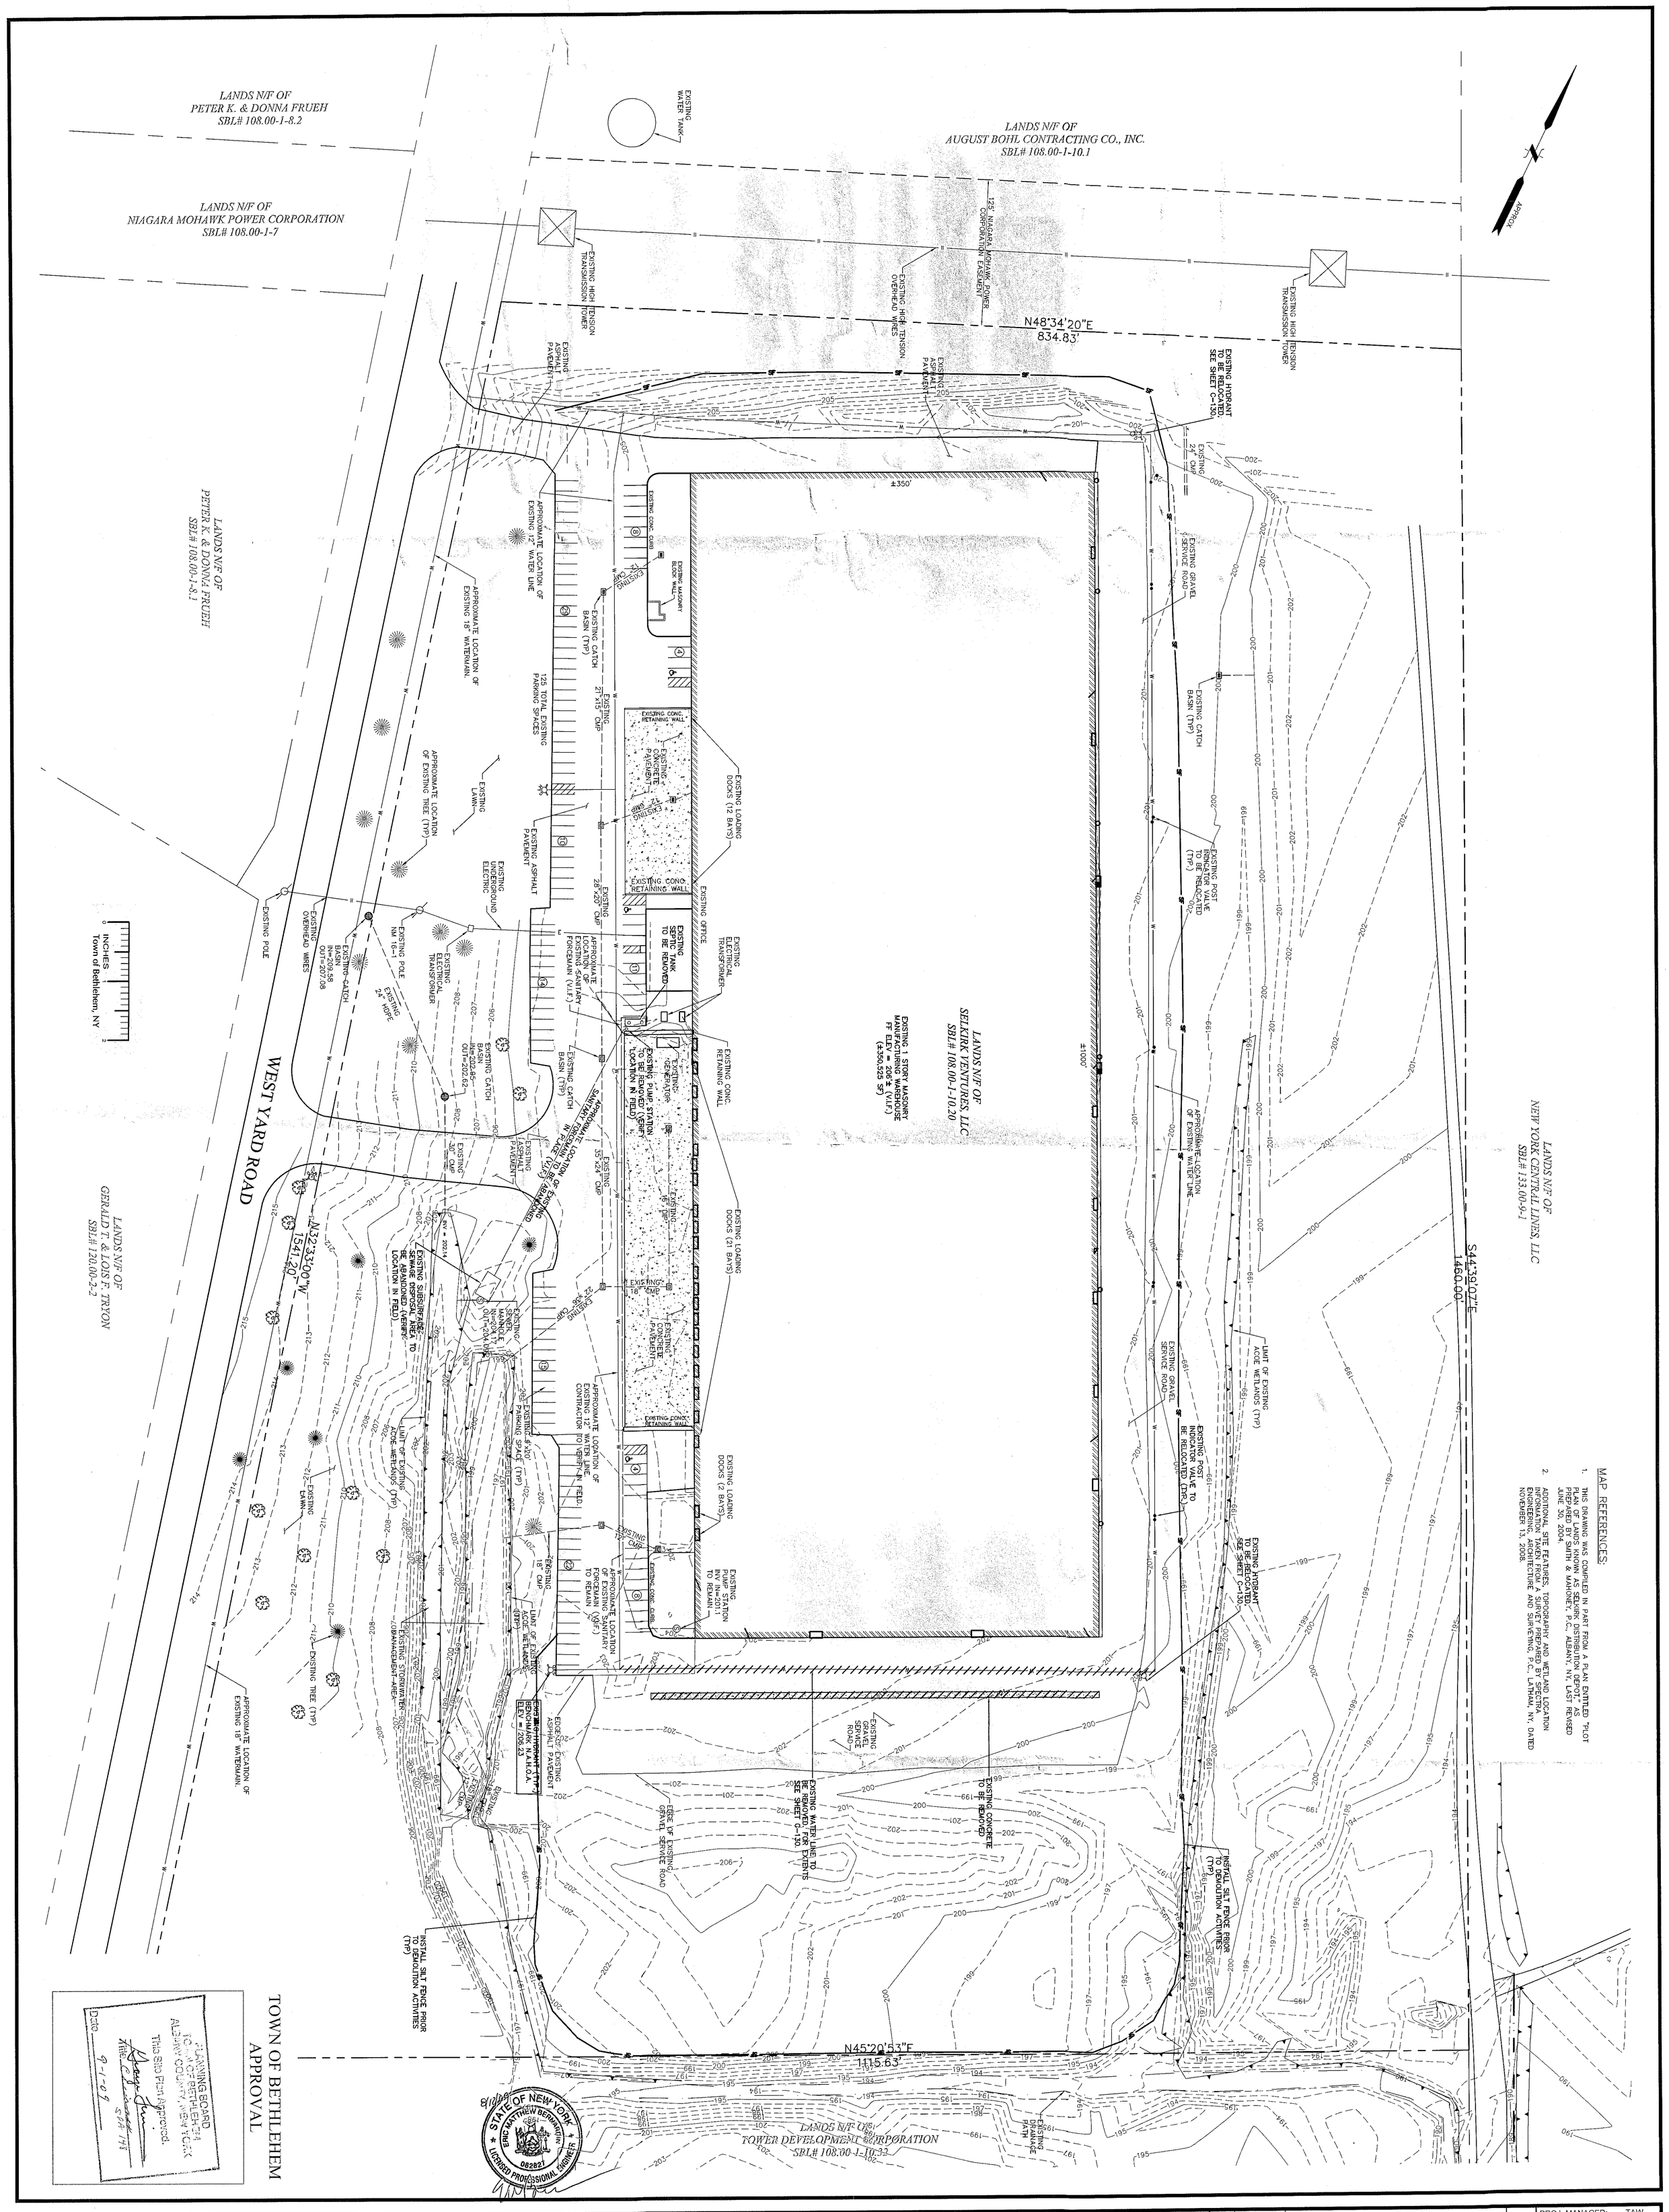

TOWN OF BETHLEHEM APPROVAL

MAP REFERENCES:

1. THIS DRAWING WAS COMPILED IN PART FROM A PLAN ENTITLED "PLOT PLAN OF LANDS KNOWN AS SELKIRK DISTRIBUTION DEPOT," AS PREPARED BY SMITH & MAHONEY, P.C., ALBANY, NY, LAST REVISED JUNE 30, 2004.
2. ADDITIONAL SITE FEATURES, TOPOGRAPHY, AND WETLAND LOCATION INFORMATION TAKEN FROM A SURVEY PREPARED BY SPECTRA ENGINEERING, ARCHITECTURE AND SURVEYING, P.C., LATHAM, NY, DATED NOVEMBER 13, 2008.

No.	DATE	DESCRIPTION	BY
4.	6/29/2009	PER TOWN 6/15/09 COMMENTS	RVV
3.	4/7/09	PER TOWN COMMENTS	CMZ
2.	09/29/08	PER TOWN COMMENTS	SH
1.	7/10/08	PER TOWN 6/30/08 DRAFT COMMENTS	GT

REVISIONS

PROJ. MANAGER:	TAW
CHIEF DESIGNER:	SRH
REVIEWED BY:	DATE

SELKIRK VENTURES, LLC
EXISTING CONDITIONS & DEMOLITION PLAN
SELKIRK WAREHOUSE EXPANSION
TOWN OF BETHLEHEM NEW YORK

WWW.FandO.COM
FUSS & O'NEILL
Disciplines to Deliver
24 MADISON AVE EXTENSION ALBANY, NY 12203 518.218.0600

SCALE: HORZ.: 1" = 50' VERT.:
DATUM: HORZ.: VERT.:
50 25 0 50
GRAPHIC SCALE

IT IS A VIOLATION OF NEW YORK STATE EDUCATION LAW FOR ANY PERSON, UNLESS HE IS ACTING UNDER THE DIRECTION OF A LICENSED PROFESSIONAL ENGINEER, TO ALTER THIS DOCUMENT IN ANY WAY. IF THIS DOCUMENT IS ALTERED, THE ALTERING ENGINEER SHALL AFFIX TO THE ITEM HIS SEAL AND THE NOTATION "ALTERED BY" FOLLOWED BY HIS SIGNATURE, THE DATE OF SUCH ALTERATION, AND A SPECIFIC DESCRIPTION OF THE ALTERATION.

PROJ. No.: 20071773.A1N
DATE: MAY 23, 2008

C-101

SHEET 3 OF 13

Planning Approval
08-0010007_SPA148