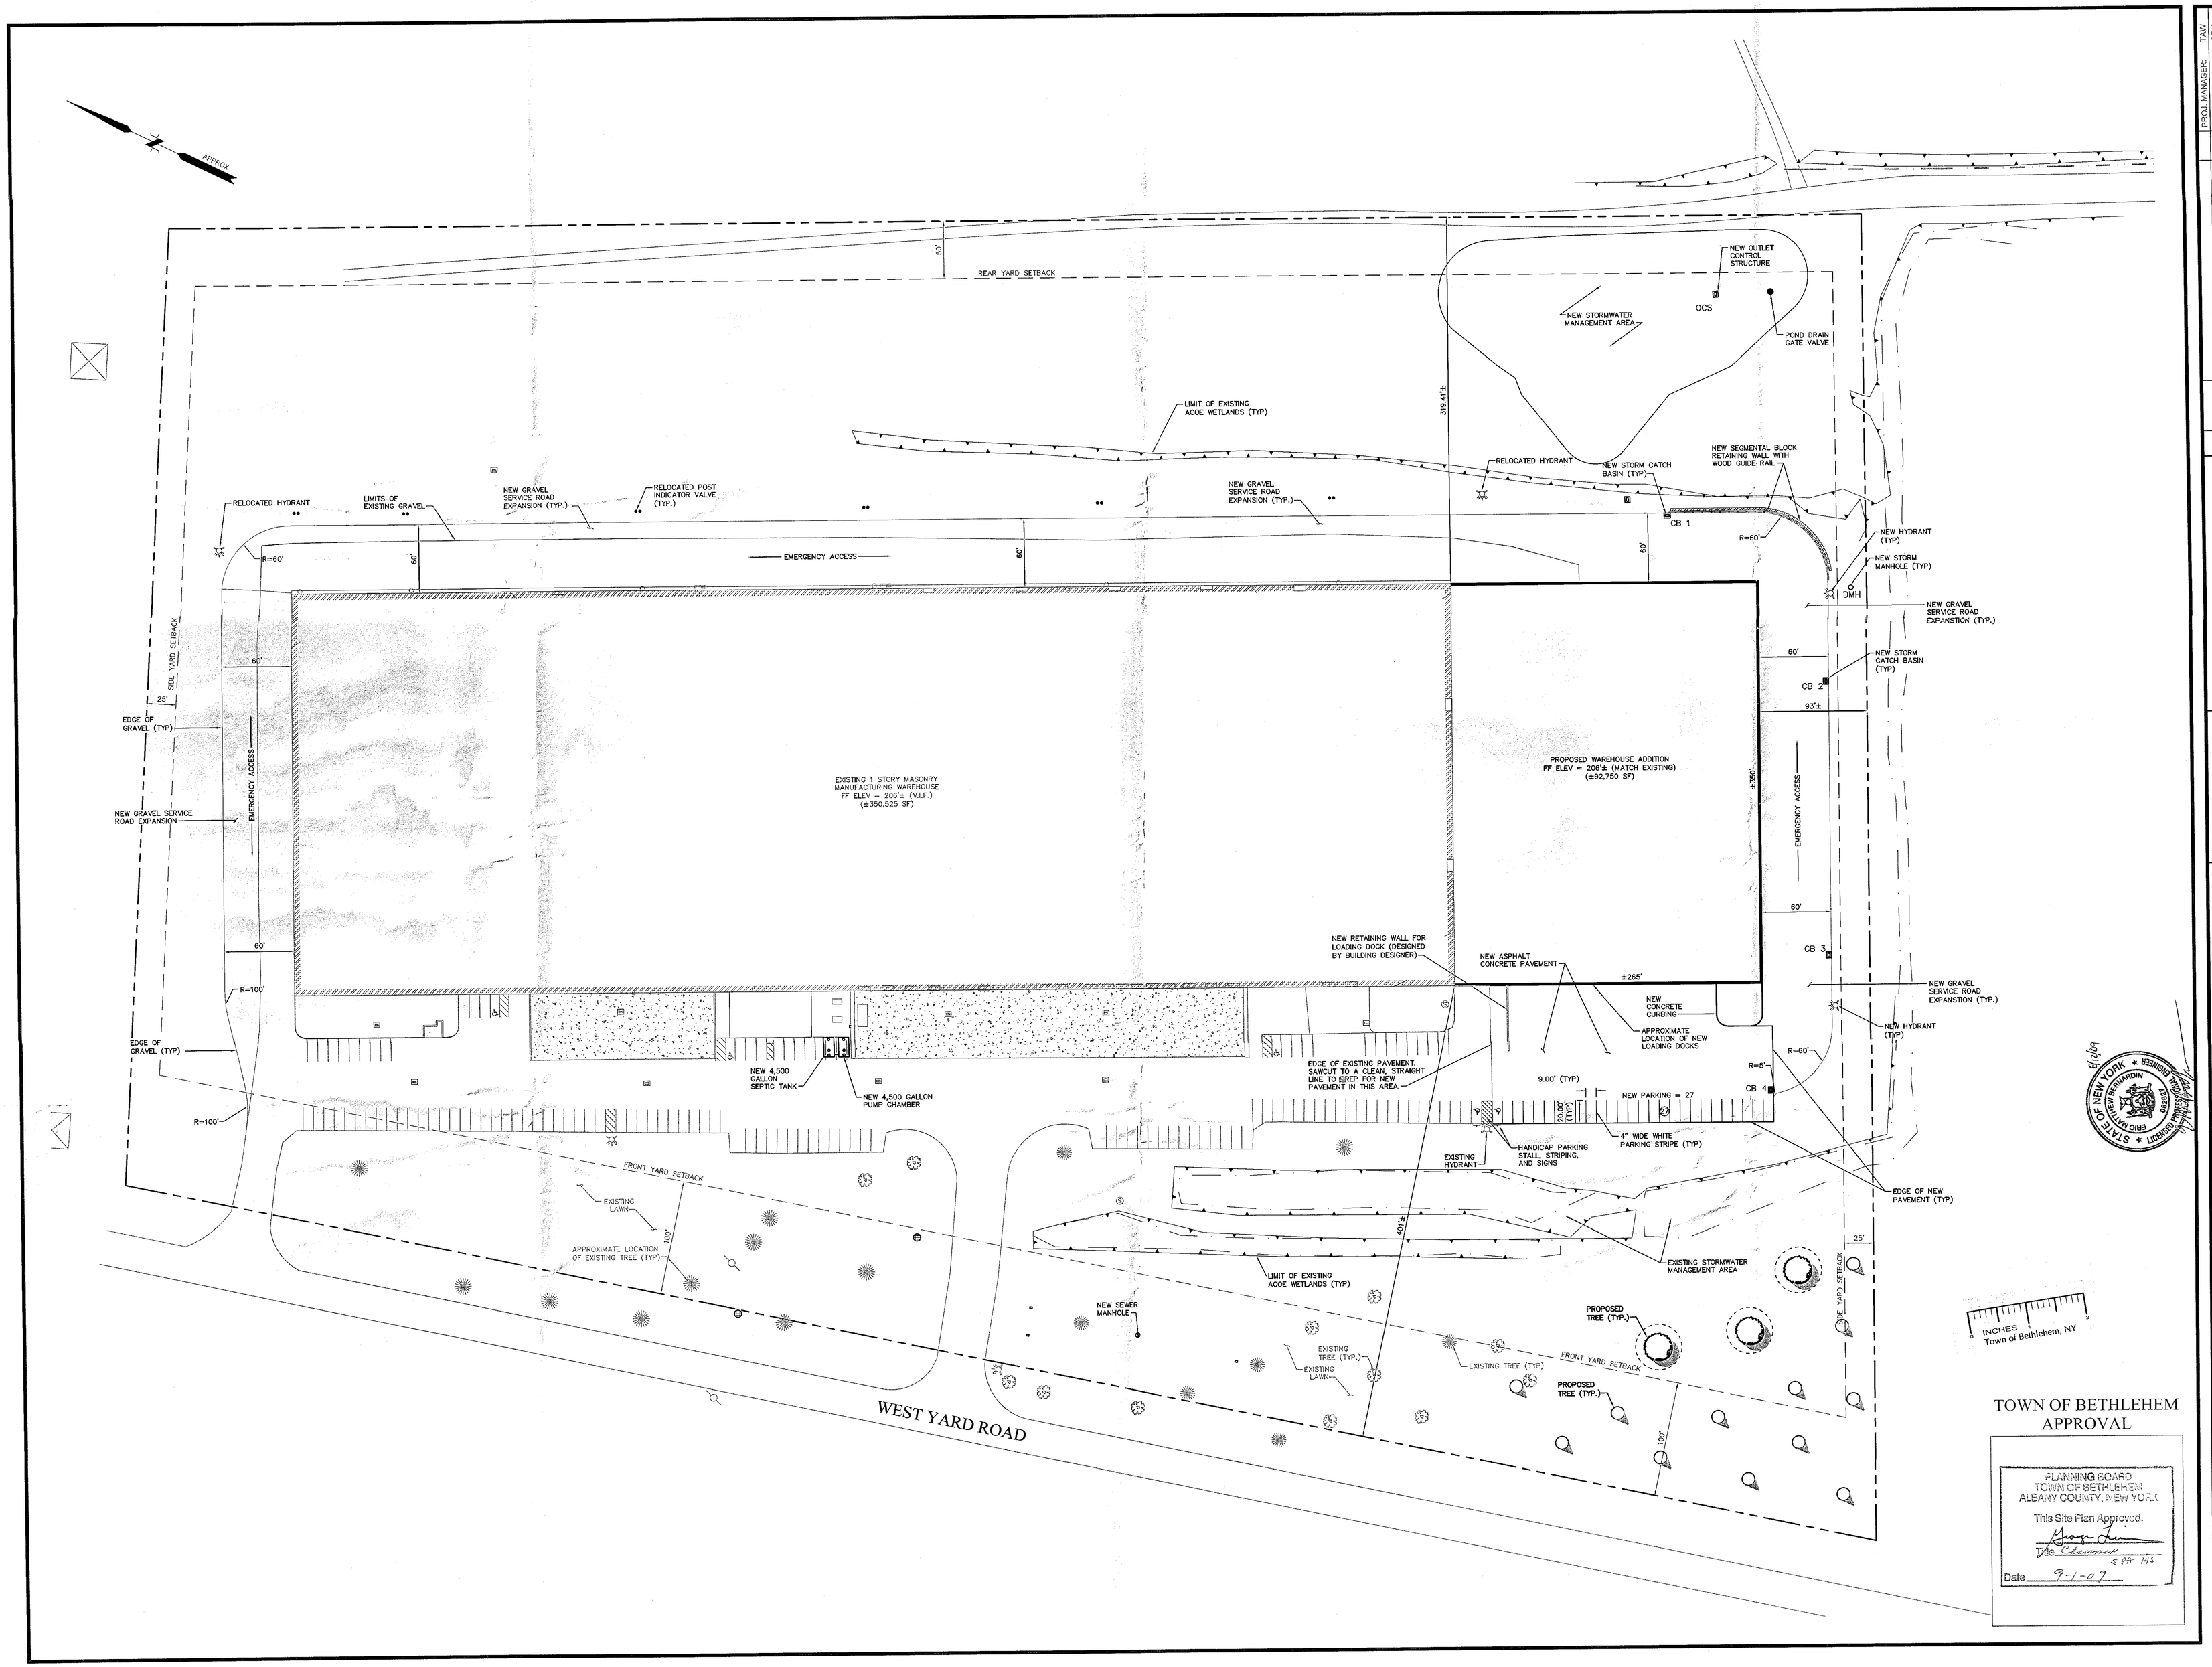

PROJ. MANAGER: TAW
CHIEF DESIGNER: SRH
REVIEWED BY: DATE

No.	DATE	DESCRIPTION	BY
3.	4/7/09	PER TOWN COMMENTS	CMZ
2.	09/29/08	PER TOWN COMMENTS	GH
1.	7/10/08	PER TOWN 6/30/08 DRAFT COMMENTS	GT

REVISIONS

IT IS A VIOLATION OF NEW YORK STATE EDUCATION LAW FOR ANY PERSON, UNLESS HE IS ACTING UNDER THE DIRECTION OF A LICENSED PROFESSIONAL ENGINEER, TO ALTER THIS DOCUMENT IN ANY WAY. IF THIS DOCUMENT IS ALTERED, THE ALTERING ENGINEER SHALL AFFIX TO THE ITEM HIS SEAL, AND THE NOTATION "ALTERED BY" FOLLOWED BY HIS SIGNATURE, THE DATE OF SUCH ALTERATION, AND A SPECIFIC DESCRIPTION OF THE ALTERATION.

SCALE: HORZ.: 1" = 50'
VERT.:
DATUM: HORZ.:
VERT.:
50 25 0 50
GRAPHIC SCALE

WWW.FandO.COM
FUSS & O'NEILL
Disciplines to Deliver
24 MADISON AVE. EXTENSION ALBANY, NY 12203 518.218.0600

SELKIRK VENTURES, LLC
SITE PLAN
SELKIRK WAREHOUSE EXPANSION
TOWN OF BETHLEHEM NEW YORK

PROJ. No.: 20071773.A1N
DATE: MAY 23, 2008

C-110

SHEET 4 OF 13

File Path: F:\P2007\1773\A1N\DWG\Plan\20071773STP002.dwg, Layout: C-110 SITE Wed, Aug 12, 2009 - 4:49 PM User: cznlezl
LXNAN: 20071773- C110 SITE
CTB: F&O STANDARD
MS VIEW: 1:50
UCS: PLAN