Planning Approval
08-00100007_SPA148

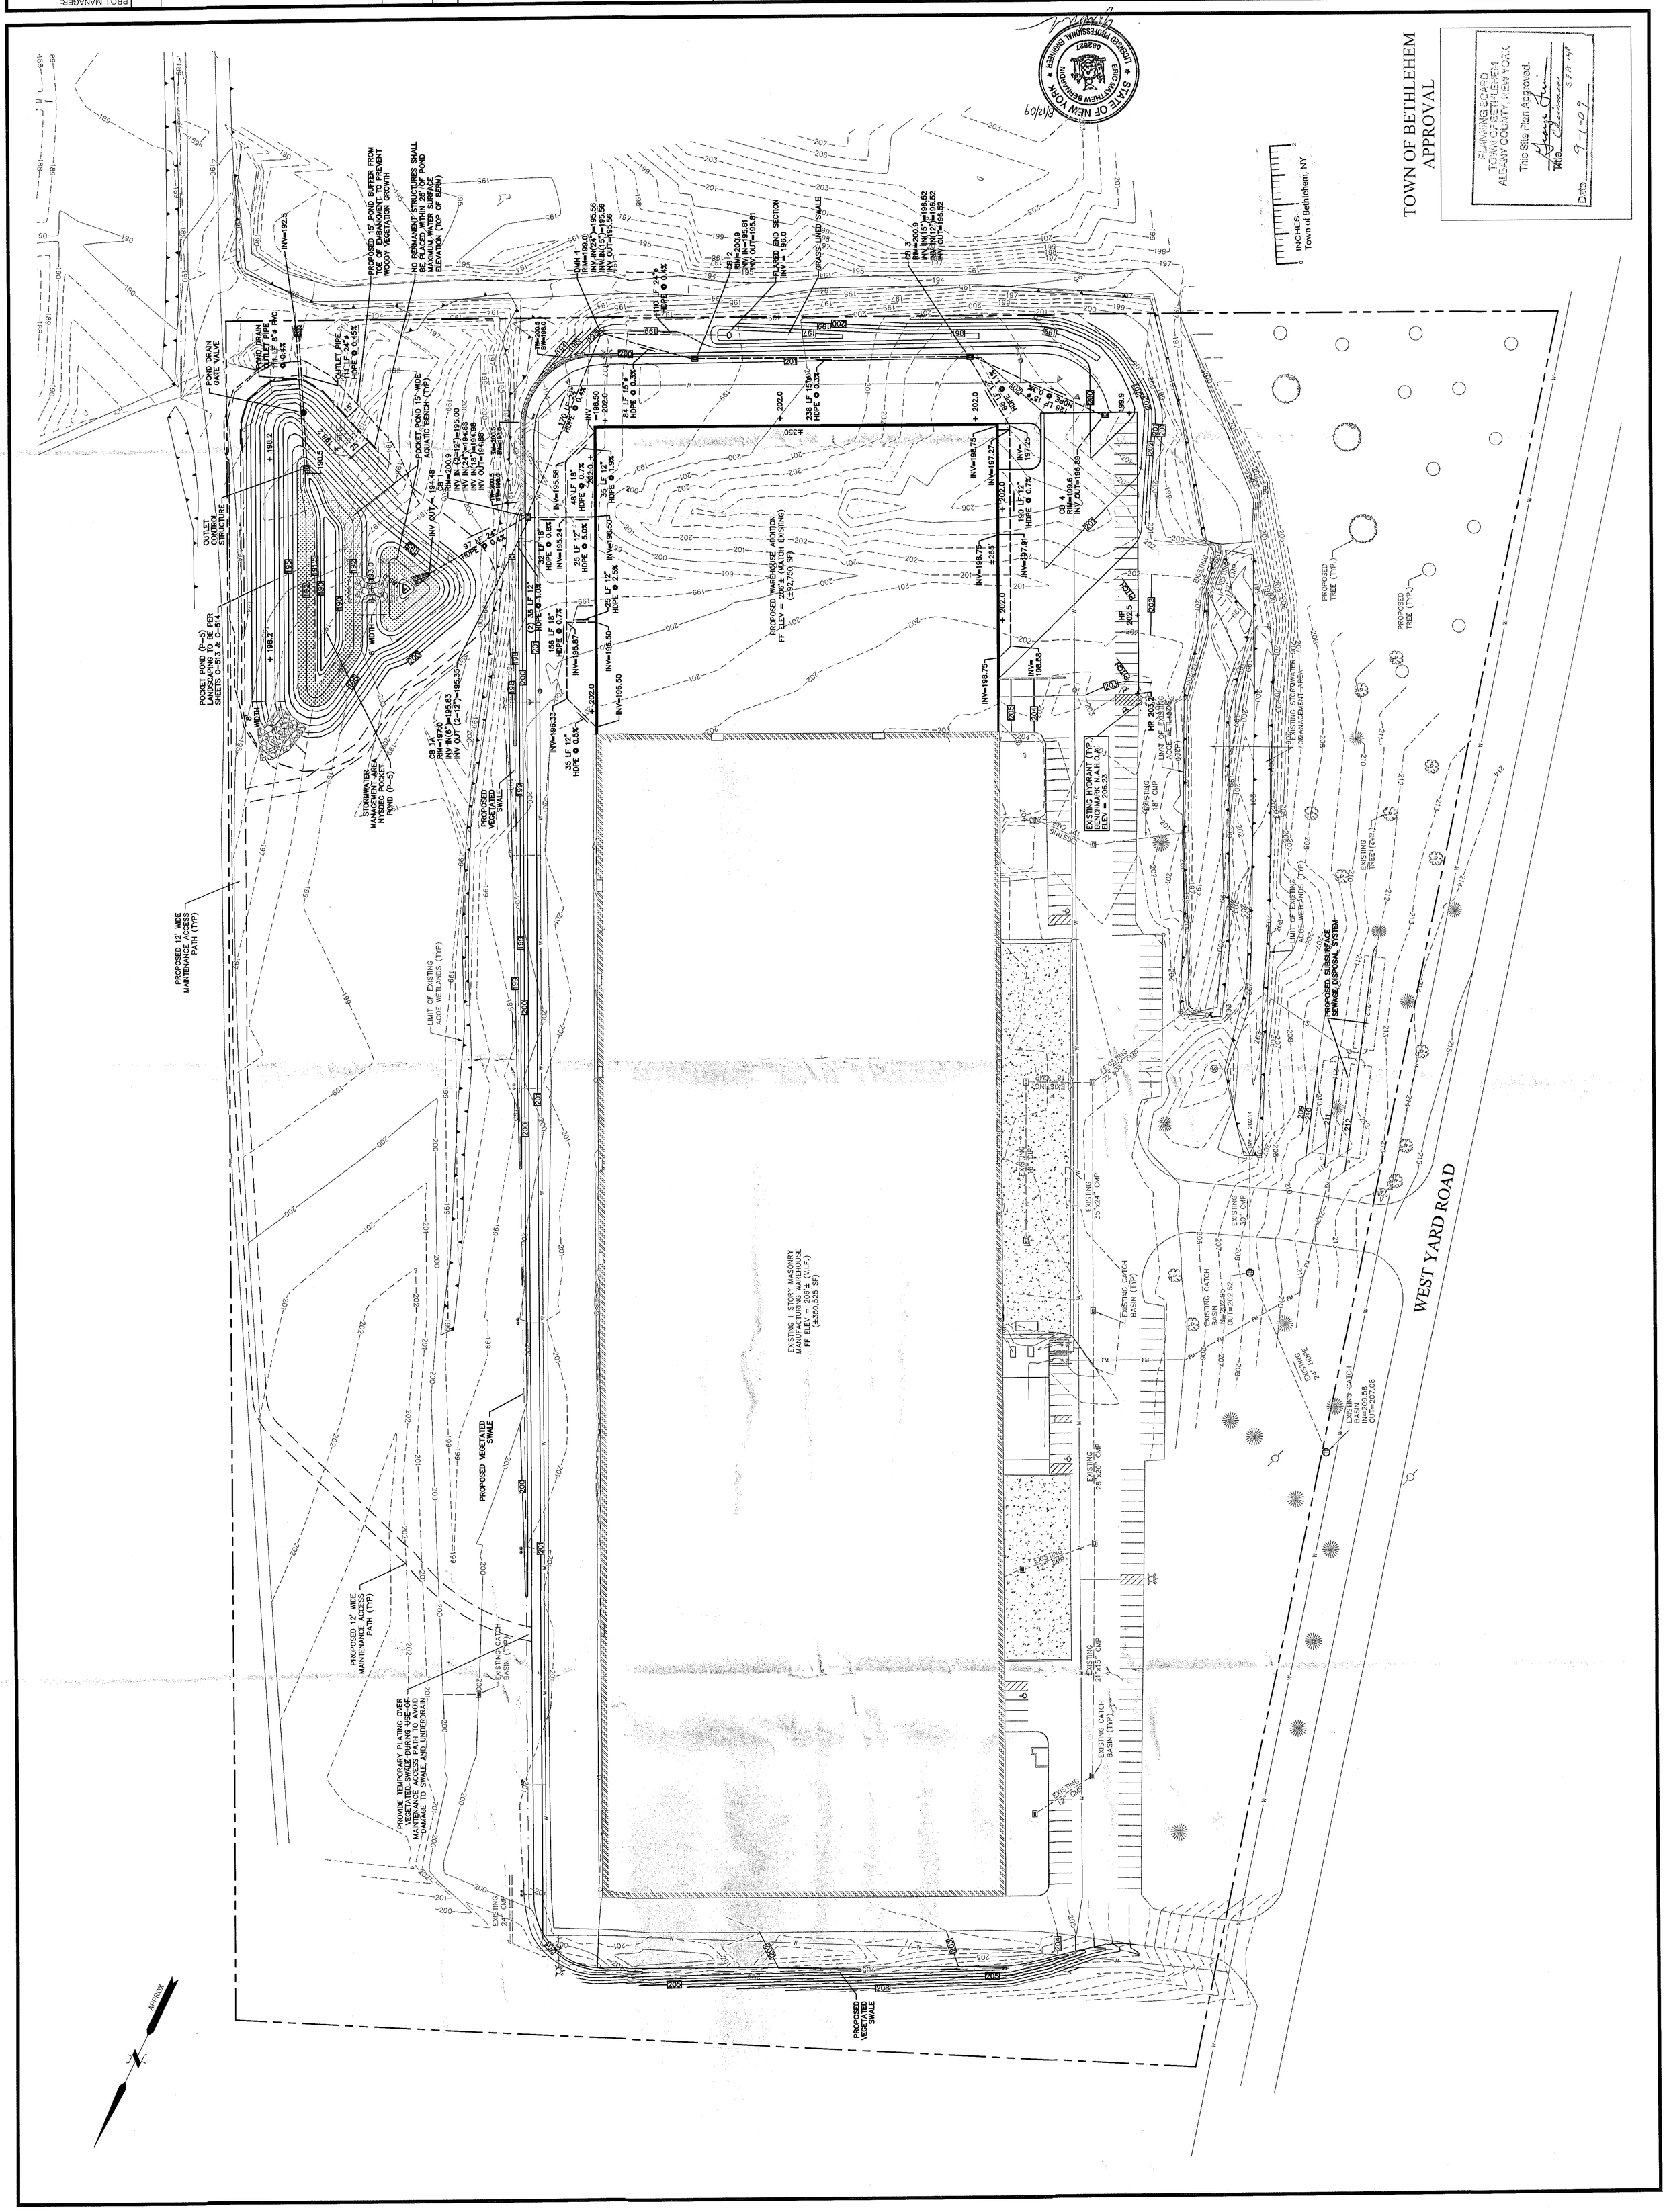

PROJ. MANAGER:								REVISIONS		
CHIEF DESIGNER: SRH							4.	6/29/09	PER TOWN 6/15/09 COMMENTS	RVV
REVIEWED BY:							3.	4/7/09	PER TOWN COMMENTS	CMZ
DATE							2.	09/29/08	PER TOWN COMMENTS	SH
							1.	7/10/08	PER TOWN 6/30/08 DRAFT COMMENTS	GT
							No.	DATE	DESCRIPTION	BY

IT IS A VIOLATION OF NEW YORK STATE EDUCATION LAW FOR ANY PERSON, UNLESS HE IS ACTING UNDER THE DIRECTION OF A LICENSED PROFESSIONAL ENGINEER TO ALTER THIS DOCUMENT IN ANY WAY. IF THIS DOCUMENT IS ALTERED, THE ALTERING ENGINEER SHALL AFFIX TO THE ITEM HIS SEAL AND THE NOTATION "ALTERED BY" FOLLOWED BY HIS SIGNATURE, THE DATE OF SUCH ALTERATION, AND A SPECIFIC DESCRIPTION OF THE ALTERATION.

SCALE:
HORZ.: 1" = 50'
VERT.:
DATUM:
HORZ.:
VERT.:
GRAPHIC SCALE 50 25 0 50

FUSS & O'NEILL
Disciplines to Deliver
24 MADISON AVE EXTENSION ALBANY, NY 12203 518.218.0600
WWW.Fando.COM

SELKIRK VENTURES, LLC
GRADING & DRAINAGE PLAN
SELKIRK WAREHOUSE EXPANSION
TOWN OF BETHLEHEM NEW YORK

PROJ. No.: 20071773.A1N
DATE: MAY 23, 2008

C-120
SHEET 5 OF 13