File Path: F:\P2007\1773\A1N\DWG\Plan\20071773STP002.dwg, Layout: C-130 Utility Wed, Aug 12, 2009 - 4:49 PM User: czolec

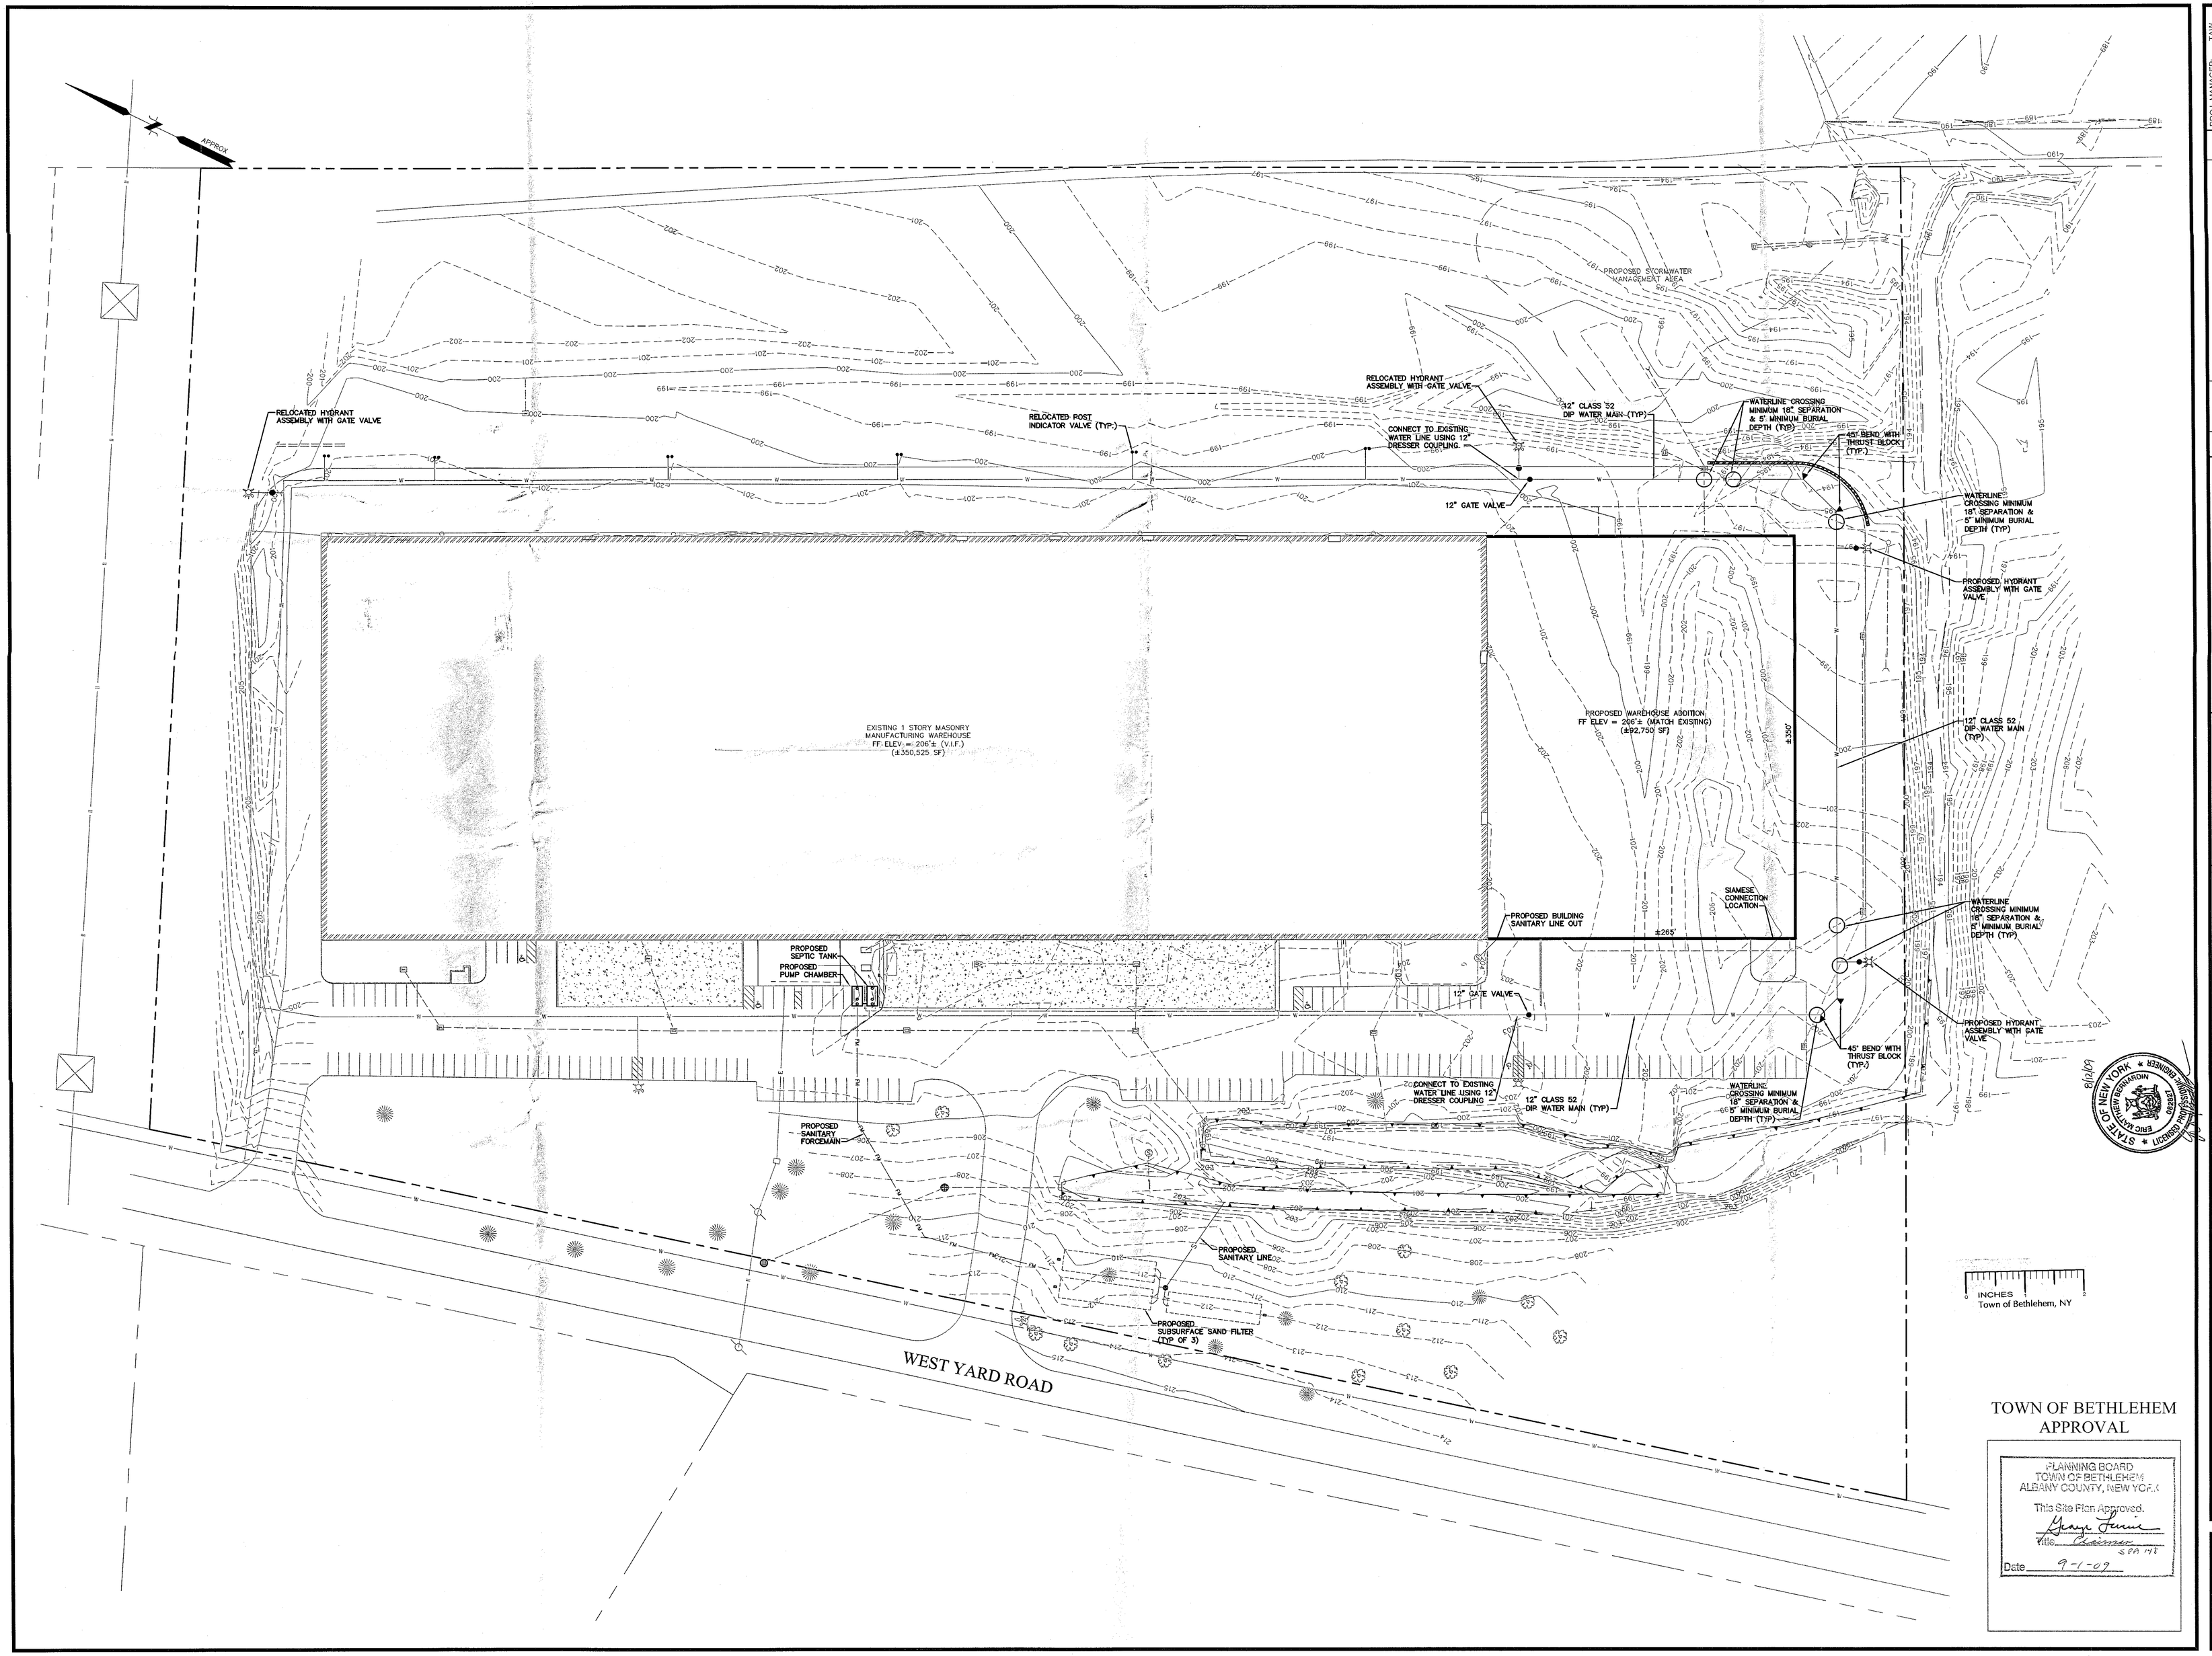

TOWN OF BETHLEHEM APPROVAL

PLANNING BOARD
TOWN OF BETHLEHEM
ALBANY COUNTY, NEW YORK

This Site Plan Approved.

Title: Chairman SPA 148

Date 9-1-09

No.	DATE	DESCRIPTION	BY
3.	4/7/09	PER TOWN COMMENTS	CMZ
2.	09/29/08	PER TOWN COMMENTS	SH
1.	7/10/08	PER TOWN 6/30/08 DRAFT COMMENTS	GT

REVISIONS

PROJ. MANAGER: TAW
CHIEF DESIGNER: SRH
REVIEWED BY: DATE

IT IS A VIOLATION OF NEW YORK STATE EDUCATION LAW FOR ANY PERSON, UNLESS HE IS ACTING UNDER THE DIRECTION OF A LICENSED PROFESSIONAL ENGINEER, TO ALTER IN ANY WAY AN ITEM BEARING THE SEAL OF A LICENSED ENGINEER IS ALTERED, THE ALTERING ENGINEER SHALL AFFIX TO THE ITEM HIS SEAL, AND THE NOTATION "ALTERED BY" FOLLOWED BY HIS SIGNATURE, THE DATE OF SUCH ALTERATION, AND A SPECIFIC DESCRIPTION OF THE ALTERATION.

SCALE:
HORZ.: 1" = 50'
VERT.:
DATUM:
HORZ.:
VERT.:
50 25 0 50
GRAPHIC SCALE

WWW.Fando.COM
FUSS & O'NEILL
Disciplines to Deliver
24 MADISON AVE EXTENSION ALBANY, NY 12203 518.218.0600

SELKIRK VENTURES, LLC
UTILITY PLAN
SELKIRK WAREHOUSE EXPANSION
TOWN OF BETHLEHEM NEW YORK

PROJ. No.: 20071773.A1N
DATE: MAY 23, 2008

C-130

SHEET 6 OF 13

UCS: PLAN | MS VIEW: 1:50 | LMAN: 20071773-C130 UTILITY PLAN | CTB: F&O STANDARD

Submitted on: 9/1/2009 08:00:10.007_SPA148