File Path: F:\P2007\1773\A1N\DWG\Plan\20071773STP002.dwg, Layout: L-100 Landscape Wed, Aug 12, 2009 - 4:50 PM User: czobel

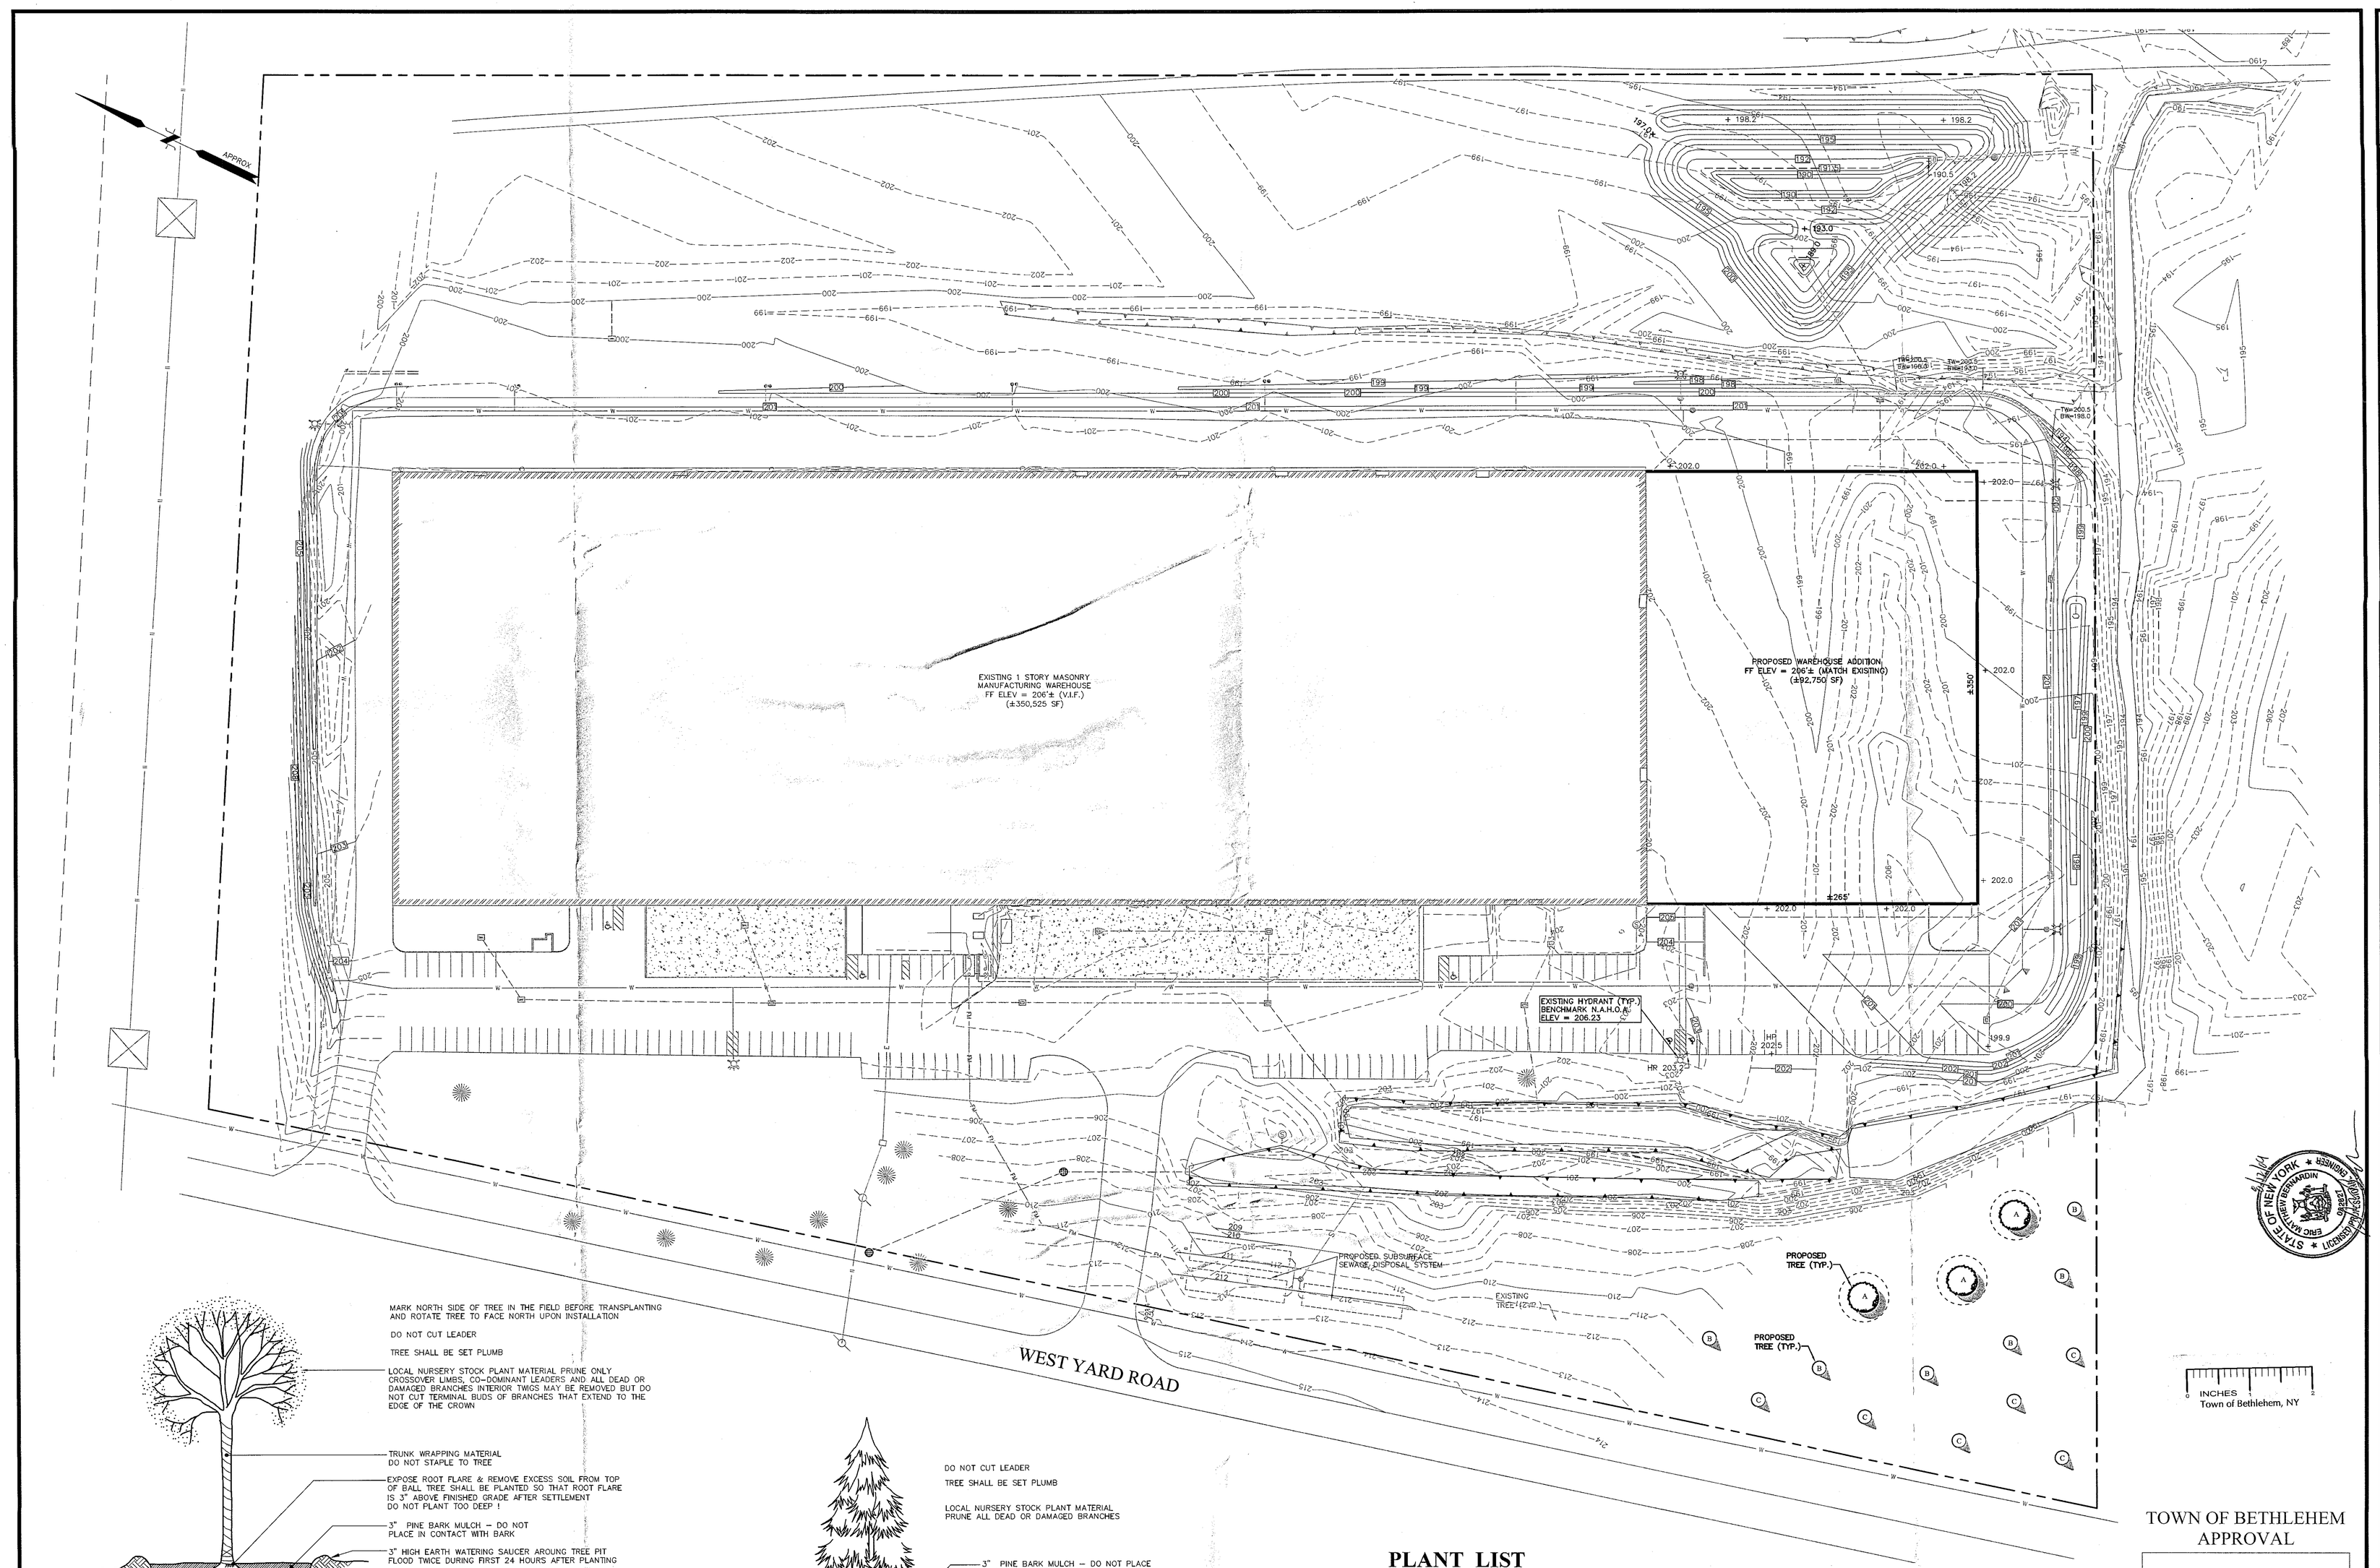

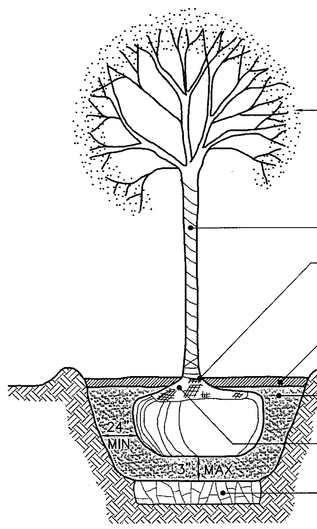

MARK NORTH SIDE OF TREE IN THE FIELD BEFORE TRANSPLANTING AND ROTATE TREE TO FACE NORTH UPON INSTALLATION

DO NOT CUT LEADER

TREE SHALL BE SET PLUMB

LOCAL NURSERY STOCK PLANT MATERIAL PRUNE ONLY CROSSOVER LIMBS, CO-DOMINANT LEADERS AND ALL DEAD OR DAMAGED BRANCHES INTERIOR TWIGS MAY BE REMOVED BUT DO NOT CUT TERMINAL BUDS OF BRANCHES THAT EXTEND TO THE EDGE OF THE CROWN

TRUNK WRAPPING MATERIAL DO NOT STAPLE TO TREE

EXPOSE ROOT FLARE & REMOVE EXCESS SOIL FROM TOP OF BALL TREE SHALL BE PLANTED SO THAT ROOT FLARE IS 3" ABOVE FINISHED GRADE AFTER SETTLEMENT DO NOT PLANT TOO DEEP !

3" PINE BARK MULCH – DO NOT PLACE IN CONTACT WITH BARK

3" HIGH EARTH WATERING SAUCER AROUNG TREE PIT FLOOD TWICE DURING FIRST 24 HOURS AFTER PLANTING

BACKFILL W/PLANTING SOIL MIXTURE

CUT AND ROLL BACK 1/3 OF BURLAP BEFORE BACKFILLING COMPLETELY REMOVE SYNTHETIC BURLAP AND LACING

LOOSEN SUBSOIL 6" BELOW BOTTOM OF PLANT PIT OR OVER EXCAVATE LEDGE TO 18" BELOW ROOT BALL & 24" AROUND ROOT BALL BACKFILL WITH TOPSOIL

1 TREE PLANTING
NOT TO SCALE

DO NOT CUT LEADER

TREE SHALL BE SET PLUMB

LOCAL NURSERY STOCK PLANT MATERIAL PRUNE ALL DEAD OR DAMAGED BRANCHES

3" PINE BARK MULCH – DO NOT PLACE IN CONTACT WITH BARK

3" HIGH EARTH WATERING SAUCER AROUNG TREE PIT FLOOD TWICE DURING FIRST 24 HOURS AFTER PLANTING

CUT AND ROLL BACK 1/3 OF BURLAP BEFORE BACKFILLING COMPLETELY REMOVE SYNTHETIC BURLAP AND LACING

BACKFILL W/PLANTING SOIL MIXTURE

LOOSEN SUBSOIL 6" BELOW BOTTOM OF PLANT PIT FRACTURE LEDGE TO 18" BELOW ROOTBALL AND BACKFILL WITH TOPSOIL

2 EVERGREEN TREE PLANTING
NOT TO SCALE

PLANT LIST

CD. # SIZE	BOTANICAL NAME	COMMON NAME
DECIDUOUS TREES		
A 3 LONDON PLANE 2-2 1/2" CAL.	PLATANUS A. BLOODGOOD	BLOODGOOD
EVERGREEN TREES		
B 6 PINE 5-6' HT.	PINUS STROBUS	EASTERN WHITE
C 6 5-6' HT.	PICEA ABIES	NORWAY SPRUCE

TOWN OF BETHLEHEM APPROVAL

PLANNING BOARD
TOWN OF BETHLEHEM
ALBANY COUNTY, NEW YORK
This Site Plan Approved.
Title: Chairman SPA 148
Date: 9-1-09

No.	DATE	DESCRIPTION	BY
1	09/29/08	PER TOWN COMMENTS	SH

REVISIONS

PROJ. MANAGER: TAW
PROJ. DESIGNER: SRH
REVIEWED BY:
DATE

IT IS A VIOLATION OF NEW YORK STATE EDUCATION LAW FOR ANY PERSON, UNLESS HE IS ACTING UNDER THE DIRECTION OF A LICENSED PROFESSIONAL ENGINEER, TO ALTER ITEMS ON THIS DOCUMENT IN ANY WAY. IF THIS DOCUMENT IS ALTERED, THE ALTERING ENGINEER SHALL AFFIX TO THE ITEM HIS SEAL, AND THE NOTATION "ALTERED BY" FOLLOWED BY HIS SIGNATURE, THE DATE OF SUCH ALTERATION, AND A SPECIFIC DESCRIPTION OF THE ALTERATION.

SCALE:
HORZ.: 1" = 50'
VERT.:
DATUM: HORZ.:
VERT.:
50 25 0 50
GRAPHIC SCALE

WWW.Fuss0.COM
FUSS & O'NEILL
Disciplines to Deliver
24 MADISON AVE EXTENSION ALBANY, NY 12203 518.218.0600

SELKIRK VENTURES, LLC
LANDSCAPE PLAN
SELKIRK WAREHOUSE EXPANSION
TOWN OF BETHLEHEM NEW YORK

PROJ. No.: 20071773.A1N
DATE: JULY 10, 2008

L-100

SHEET 13 OF 13

Planning Approval
08-001/0007_SPA148