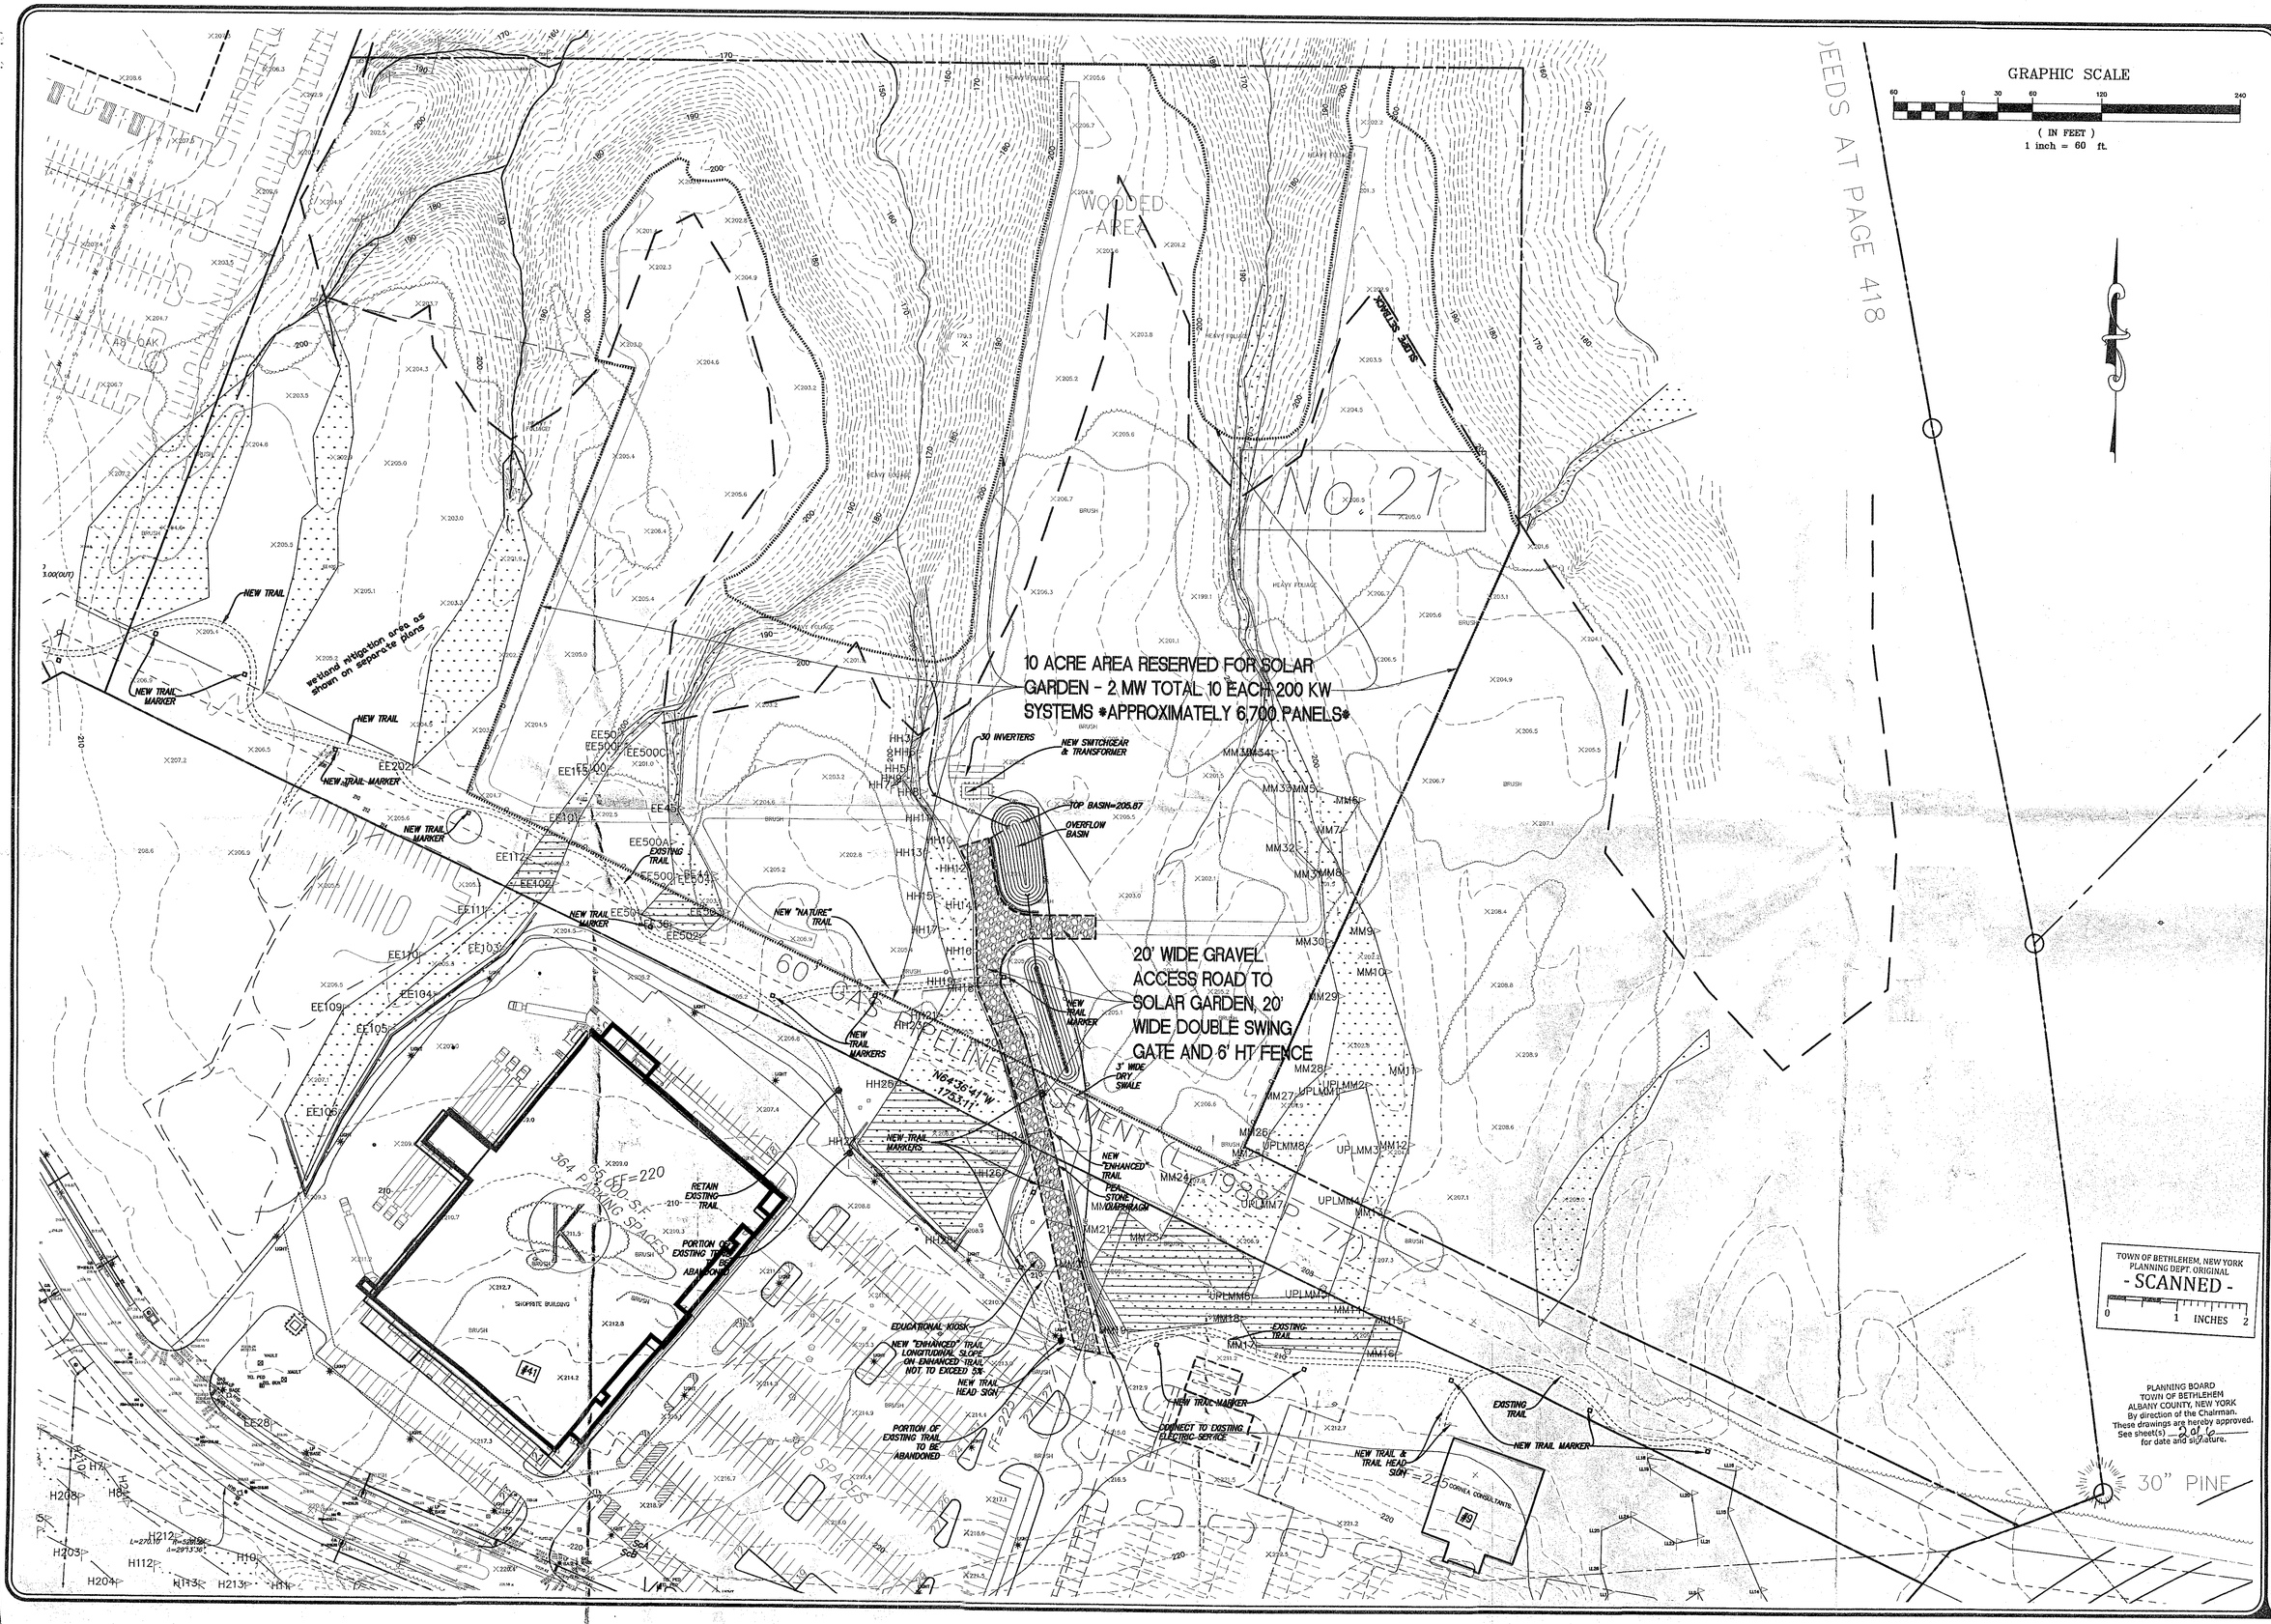

HERSHBERG & HERSHBERG

Consulting Engineers and Land Surveyors

18 Locust Street
Albany, New York 12203

ALTERATION OF THIS DOCUMENT EXCEPT BY A LICENSED PROFESSIONAL ENGINEER OR LAND SURVEYOR, IS ILLEGAL.

STATE OF NEW YORK — DANIEL R. HERSHBERG — 044226 — PROFESSIONAL ENGINEER & LAND SURVEYOR

REVISIONS	REMARKS	DATE
1	PLANNING BOARD COMMENTS	2/9/15
2	RESPONSE TO COMMENTS	2/23/15
3	RESPONSE TO COMMENTS	3/2/15
4	RESPONSE TO COMMENTS 3/13/15	3/31/15
5	RESPONSE TO COMMENTS 3/13/15	4/10/15

PROPOSED OVERALL PLAN FOR SOLAR GARDEN No. 21 VISTA BOULEVARD
VISTA TECHNOLOGY CAMPUS
TOWN OF BETHLEHEM
ALBANY COUNTY, STATE OF NEW YORK

FILE: 140067 | SCALE: 1"=60' | BY: WM | CHK: DRH | DATE: 1/30/15 | H:\0067-6.dwg

C3of6