AREA MAP

Scale 1" = 2000'

NOTES:

1. Property line information shown hereon based on deeds of record and existing mapping.
2. Topographic information shown hereon, originally depicted as existing on 1/15/03 mapping, has been corrected and ties into nearby USGS benchmark elevations. Work performed by Cynthia Elliot, LLS.
3. Acreage affected during life of mine - 13.35± acres.
4. Original plan preparation 15 January 2003, with the following record of modifications;

#	Revisions	Date
1.	Misc. items per NYS DEC ltr. of May 6, 2003	5/27/03

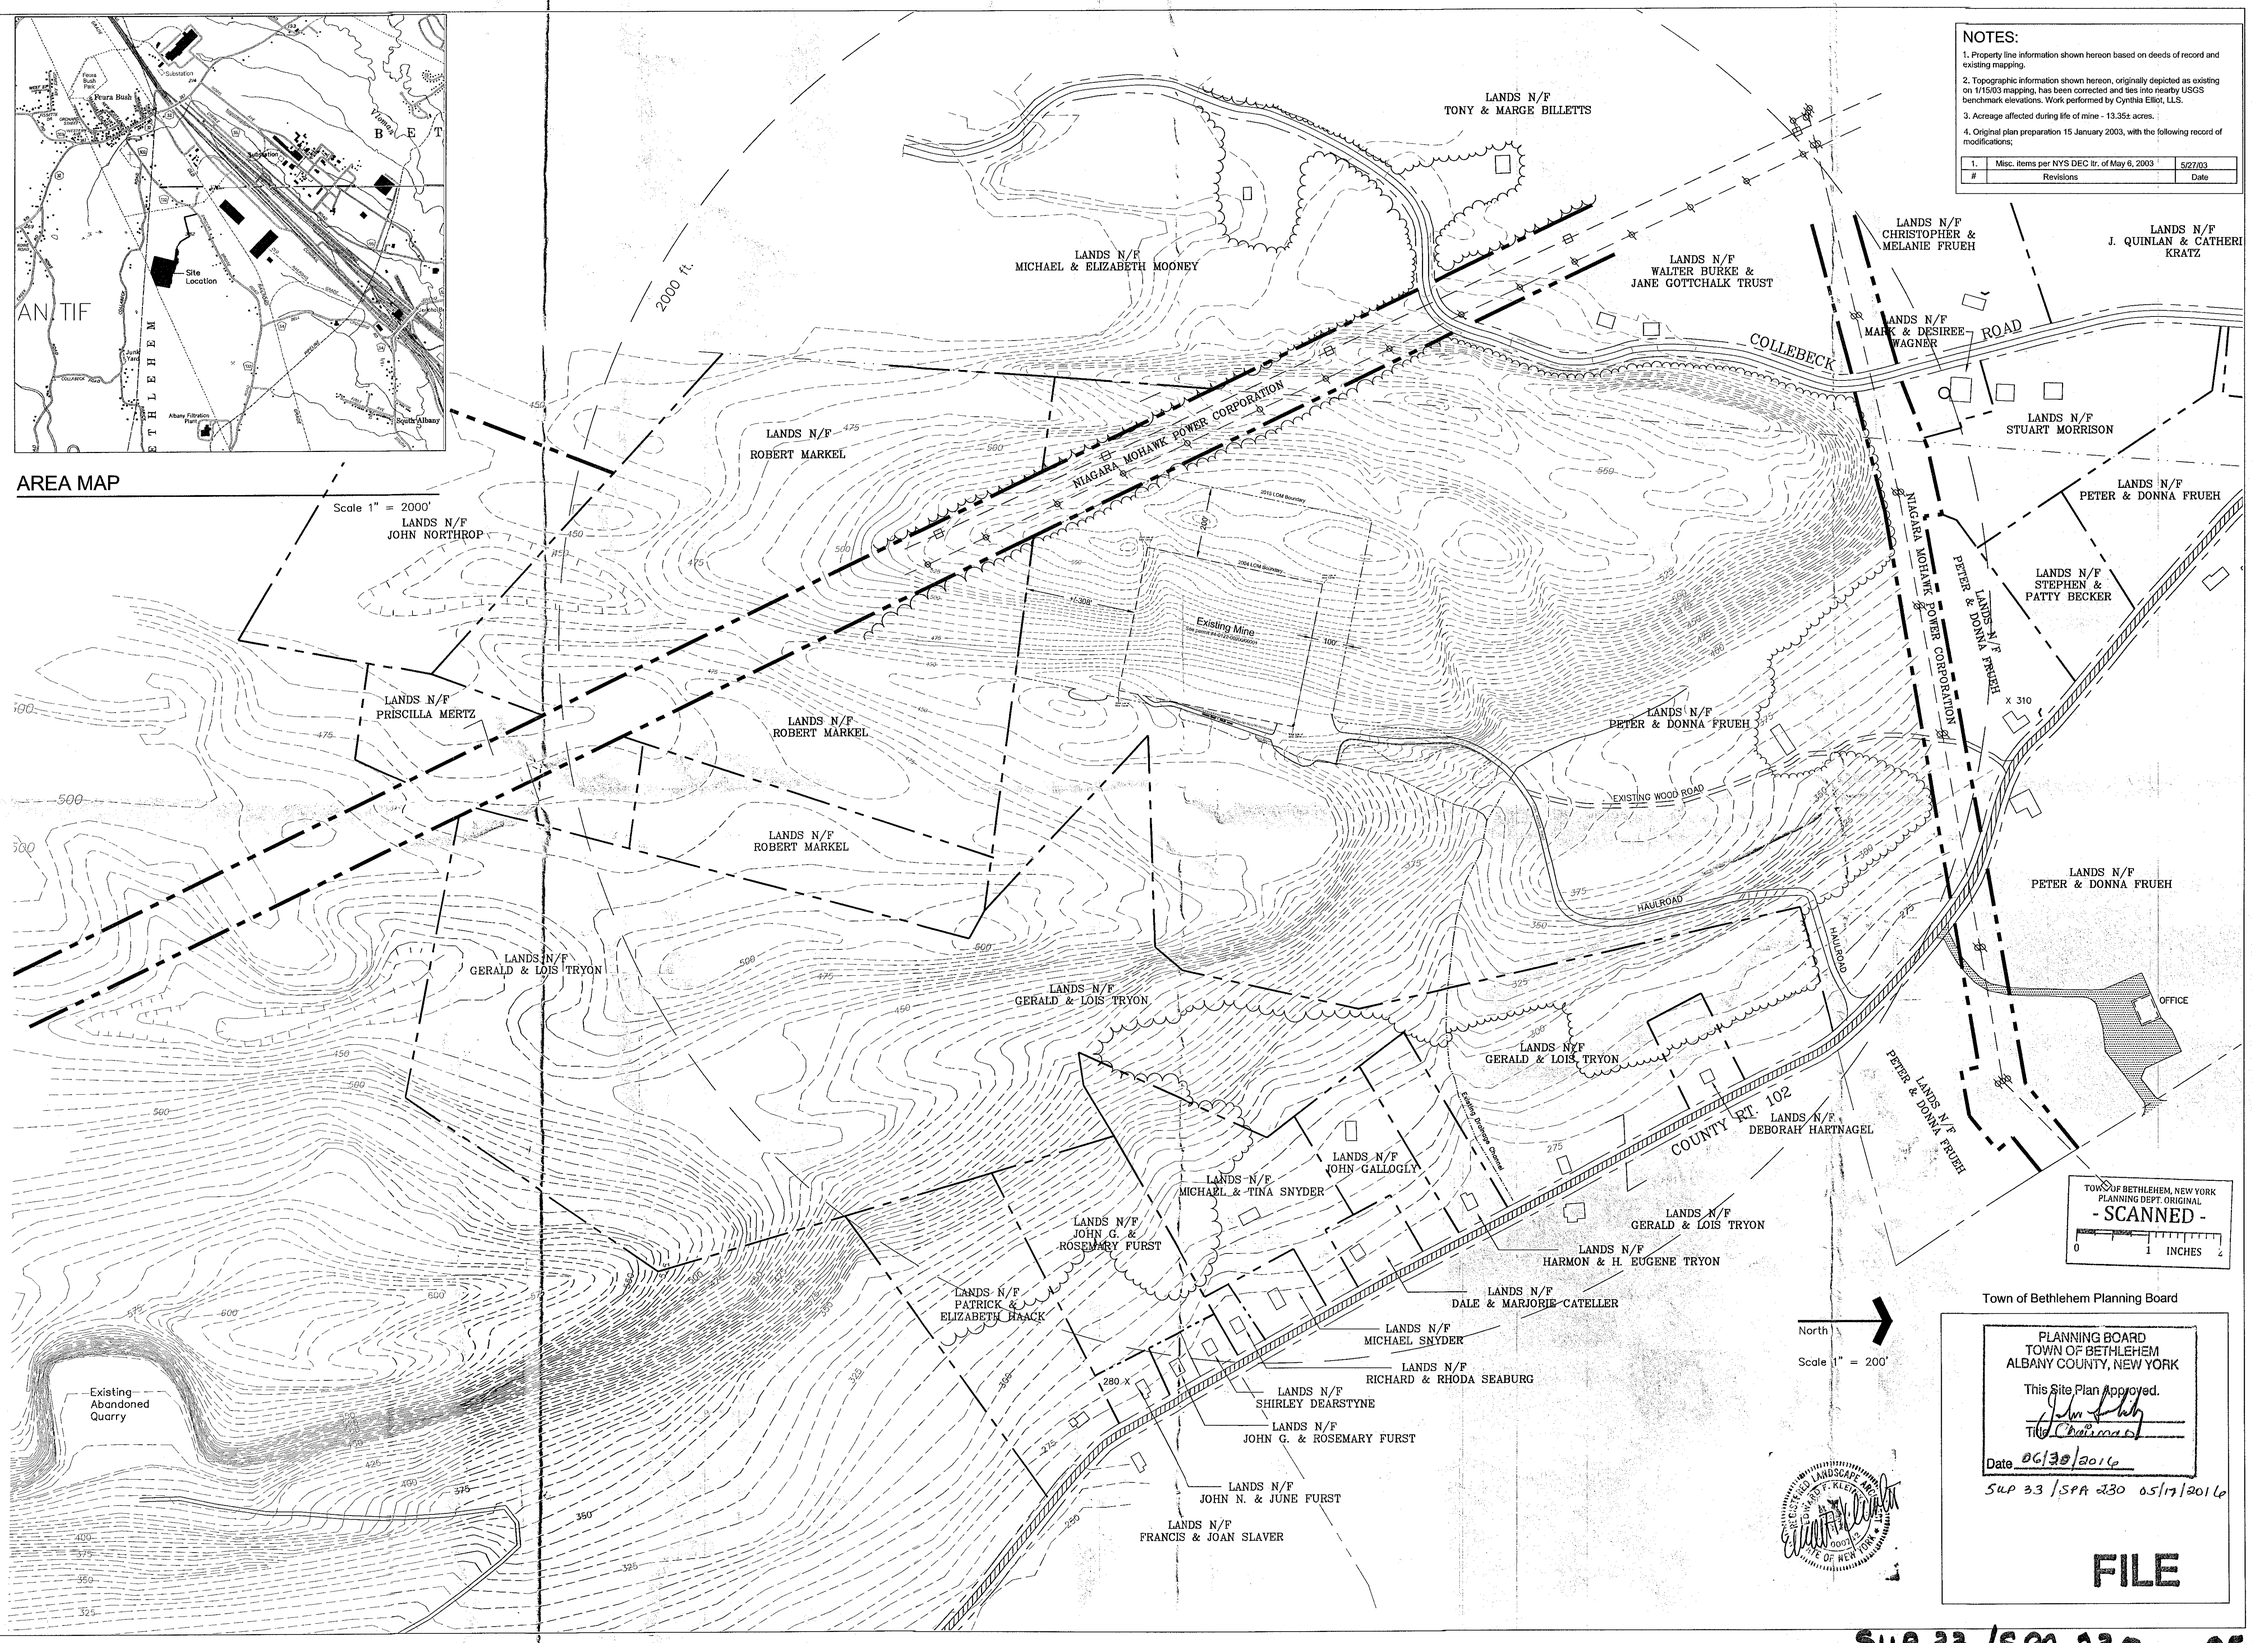

UNAUTHORIZED ALTERATION OR ADDITION TO THIS DOCUMENT IS A VIOLATION OF SECTION 7209 SUBDIVISION 2 OF THE NEW YORK STATE EDUCATION LAW. ONLY COPIES FROM THE ORIGINAL OF THIS DRAWING BEARING THE ORIGINAL OF THE PROFESSIONAL ENGINEER'S OR LAND SURVEYOR'S SIGNATURE SHALL BE CONSIDERED TO BE VALID & TRUE COPIES.

© 2016 Kleinke Associates - Delmar, NY
All Rights Reserved

KLEINKE ASSOCIATES
LANDSCAPE ARCHITECTS • MUNICIPAL PLANNERS
WWW.LANDARCH.INFO
306 DELAWARE AVENUE, DELMAR, NEW YORK 12054
INFO@KLEINKEASSOCIATES.COM 518-439-7790

TITLE: LOCATION MAP

UNAUTHORIZED ALTERATION OR ADDITION TO THIS DOCUMENT IS A VIOLATION OF SECTION 7209 SUBDIVISION 2 OF THE NEW YORK STATE EDUCATION LAW.

DRAWN BY: ERK DATE: 02/20/12

NO.	DATE	REVISION
4	05/19/15	Revisions per June 10, 2015 Site Meeting
5	05/17/16	Planning Board Approval Box Added

OWNER:
Peter K. Frueh, Inc.
117 Old Quarry Road
Feura Bush, New York 12067

FRUEH MINE SITE

Old Quarry Road (CR 102), Feura Bush
TOWN OF BETHLEHEM, ALBANY COUNTY, NY

DRAWING NO: SP1

SP1 041015.dwg

SUP 33 / SPA 230 06/17/2016