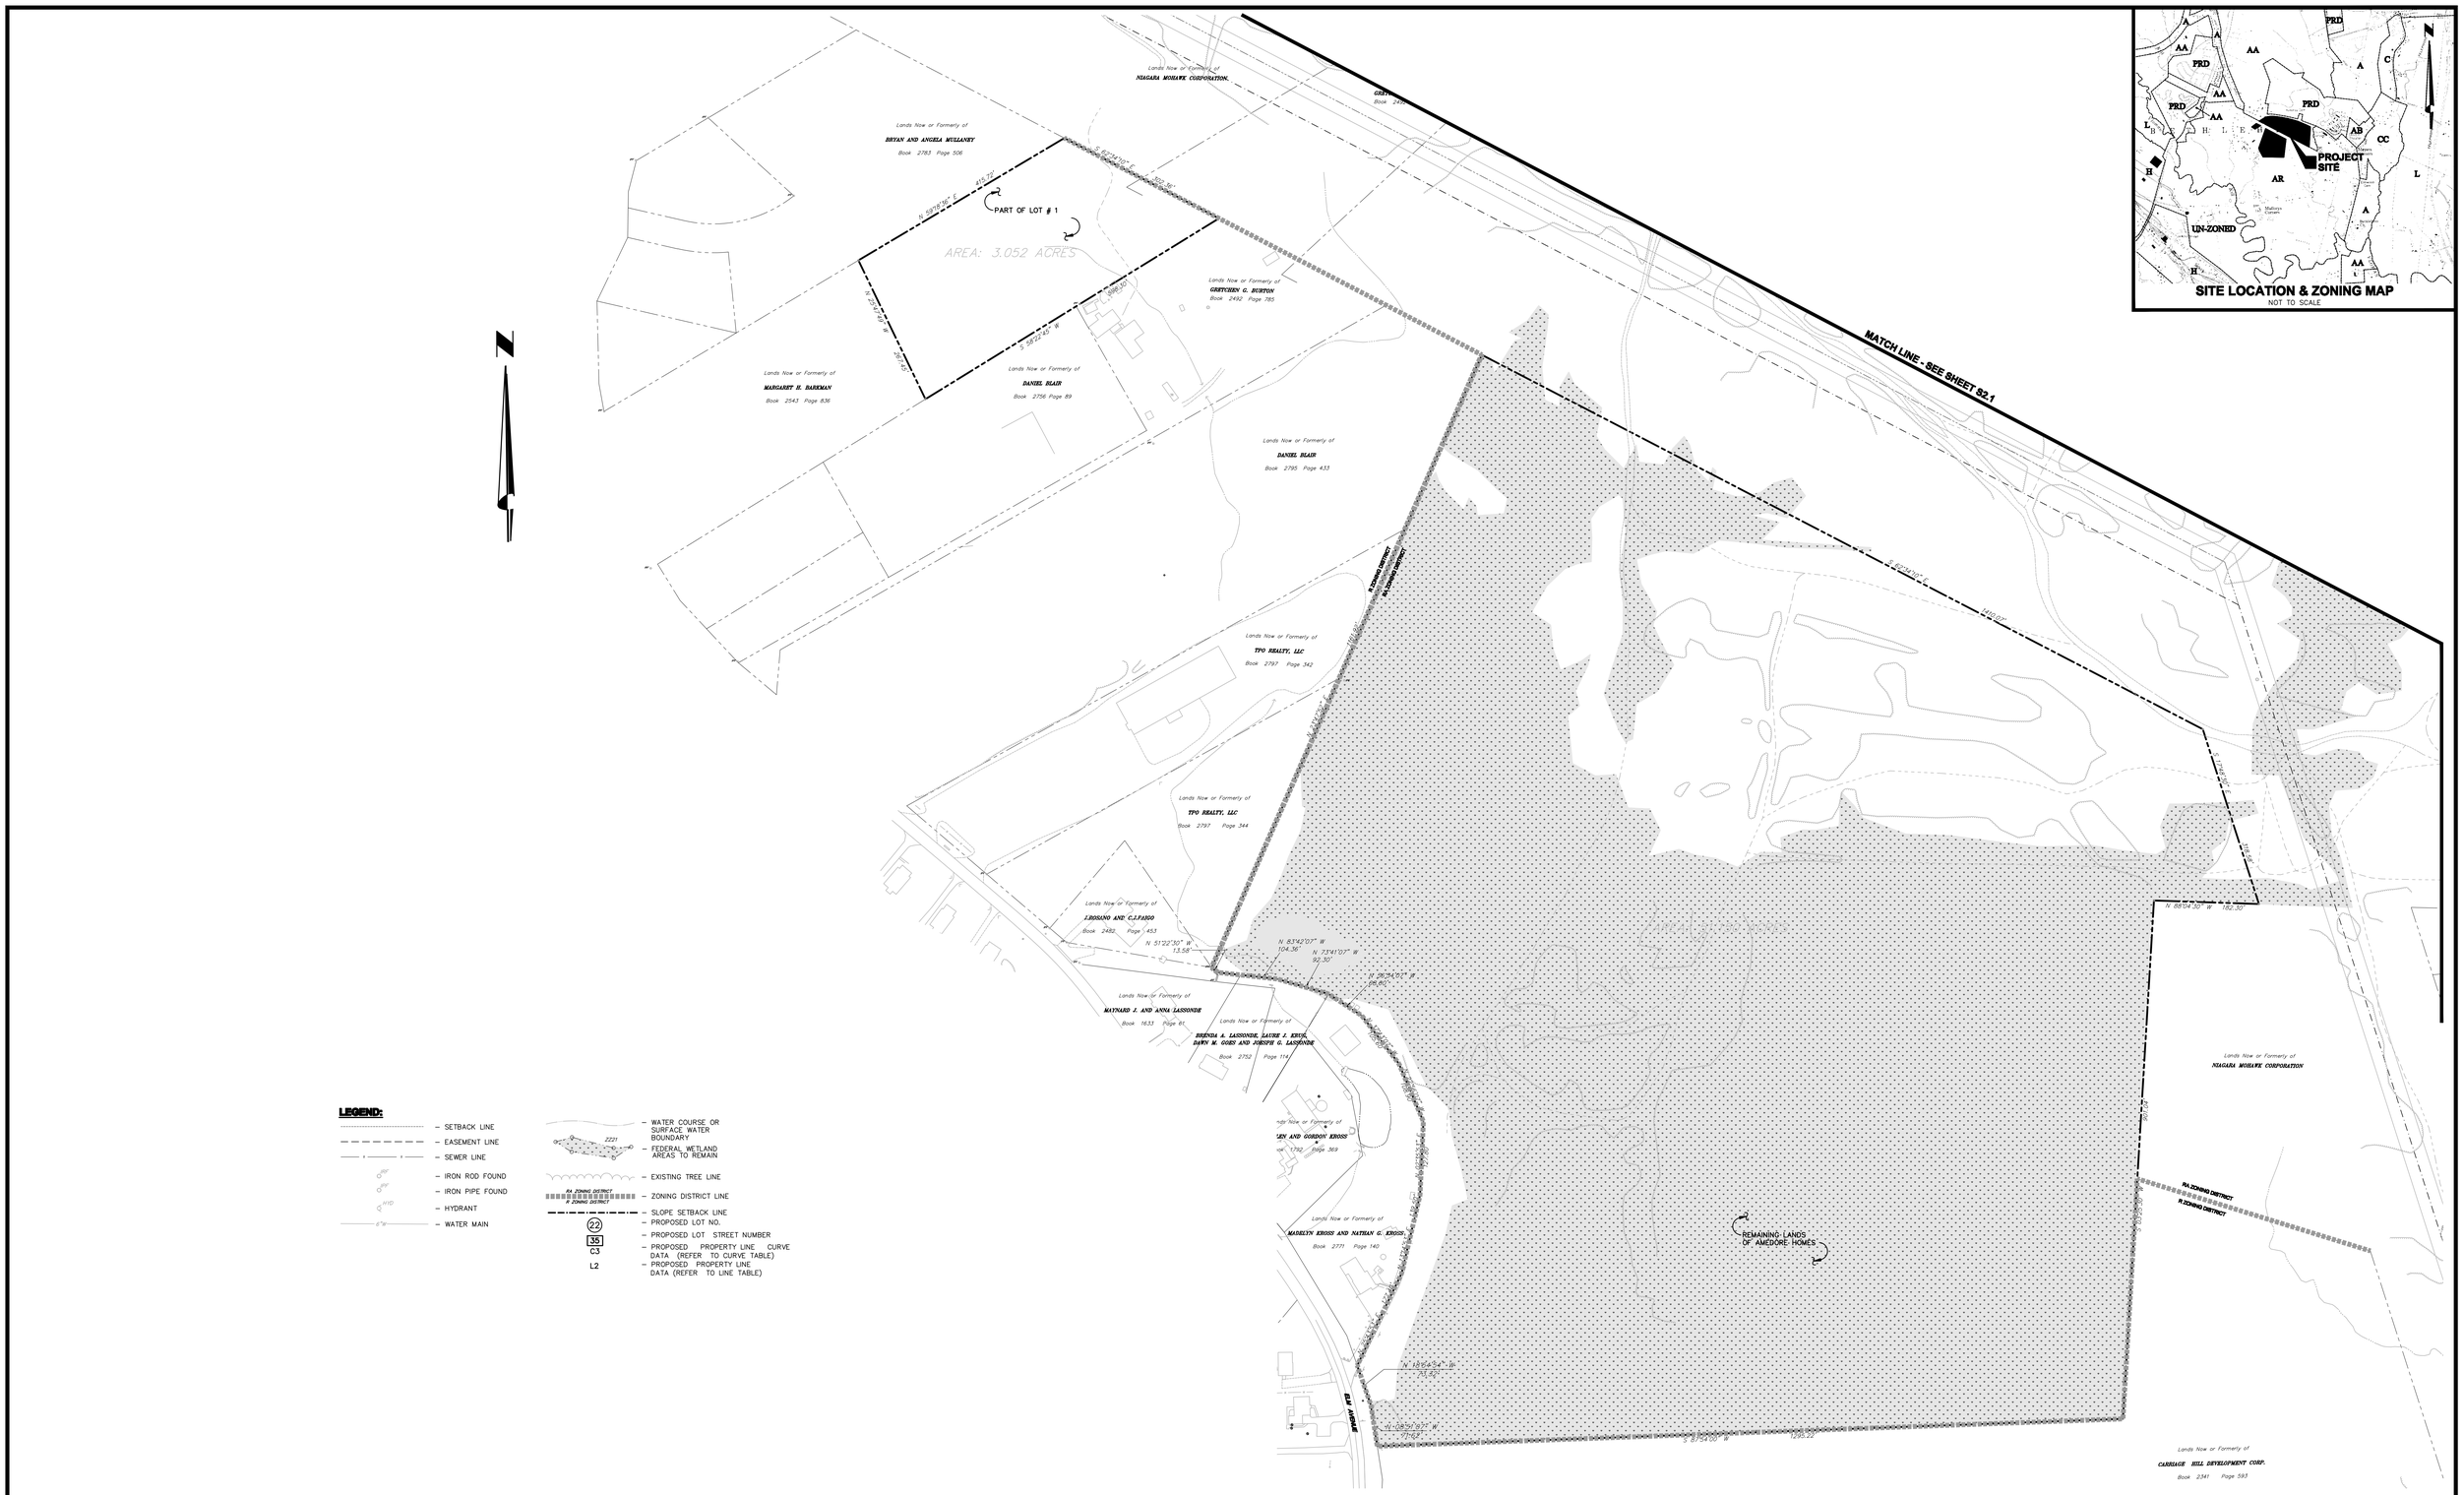

TOWN OF BETHLEHEM PLANNING BOARD APPROVAL

ALBANY COUNTY HEALTH DEPARTMENT APPROVAL

APPLICANT:
AMEDORE HOMES
1900 WESTERN AVENUE
ALBANY, NY 12203
PH: (518) 456-1010
FAX: (518) 456-1999

BAR SCALE
100 0 50 100 200
1 inch = 100 ft.

JOHN E MACDONALD, L.S. #49774

ALL RIGHTS RESERVED. COPY OR REPRODUCTION OF THIS PLAN OR ANY PORTION, THEREOF IS PROHIBITED WITHOUT THE WRITTEN PERMISSION OF THE DESIGN ENGINEER, SURVEYOR, OR ARCHITECT.

UNAUTHORIZED ALTERATION OR ADDITION TO A SURVEY MAP BEARING A LICENSED LAND SURVEYOR'S SEAL IS A VIOLATION OF SECTION 7209, SUBDIVISION 2 OF THE NEW YORK STATE EDUCATION LAW.
I HEREBY CERTIFY THAT THIS SURVEY MAP IS BASED ON AN ACTUAL

MAP WAS MADE BY ME OR UNDER MY DIRECTION, AND CONFORMS WITH THE MINIMUM STANDARD OF PRACTICE ADOPTED BY THE NEW YORK STATE ASSOCIATION OF PROFESSIONAL LAND SURVEYORS.

THE Chazen COMPANIES
Engineers/Surveyors
Planners
Environmental Scientists

CHAZEN ENGINEERING & LAND SURVEYING CO., P.C.

Dutchess County Office:
21 Fox Street
Poughkeepsie, New York 12601
Phone: (845) 454-3980

Capital District Office:
547 River Street
Troy, New York 12180
Phone: (518) 273-0055

Orange County Office:
356 Meadow Avenue
Newburgh, New York 12550
Phone: (845) 567-1133

North Country Office:
100 Glen Street
Glens Falls, New York 12801
Phone: (518) 812-0513

rev.	date	description
10	3/18/09	REVISED PER TOWN COMMENTS
9	3/10/09	REVISED PER HEALTH DEPARTMENT COMMENTS
8	2/19/09	REVISED PER HEALTH DEPARTMENT COMMENTS
7	02/26/08	GENERAL REVISIONS PER TOWN AND ACOE COMMENTS
6	11/21/06	FINAL PLAT
5	06/05/07	REVISED PER TOWN 05/23/07 COMMENTS
4	02/20/07	REVISED BASIN LOCATIONS
3	09/15/06	REVISED PER TOWN 07/12/06 COMMENTS
2	12/27/05	REVISED PER TOWN 12/16/05 COMMENTS
1	3/4/05	REVISED PER TOWN COMMENTS

ELM AVENUE EAST RESIDENTIAL DEVELOPMENT

FINAL PLAT

TOWN OF BETHLEHEM, ALBANY COUNTY, NEW YORK

drawn CJB	checked JML
date 12/19/03	scale 1"=100'
project no. 30337.00	
sheet no. **S2.2**	

Drawing Name: S:\31\30300-30399\30337_00\ENG\DWG\01_S2.1-S2.2_30337-00-SUB.dwg
Xrefs Attached: XTB-30377-00-DA444; XENG-30337.00; XNOTE-30337-00-MAPREF; XNOTE-30337-00-STAND; XNOTE-30337-00-SURV; XKEY-30337.00; XBM-30337.00
Date Printed: Aug 26, 2009, 10:18am

30337.00