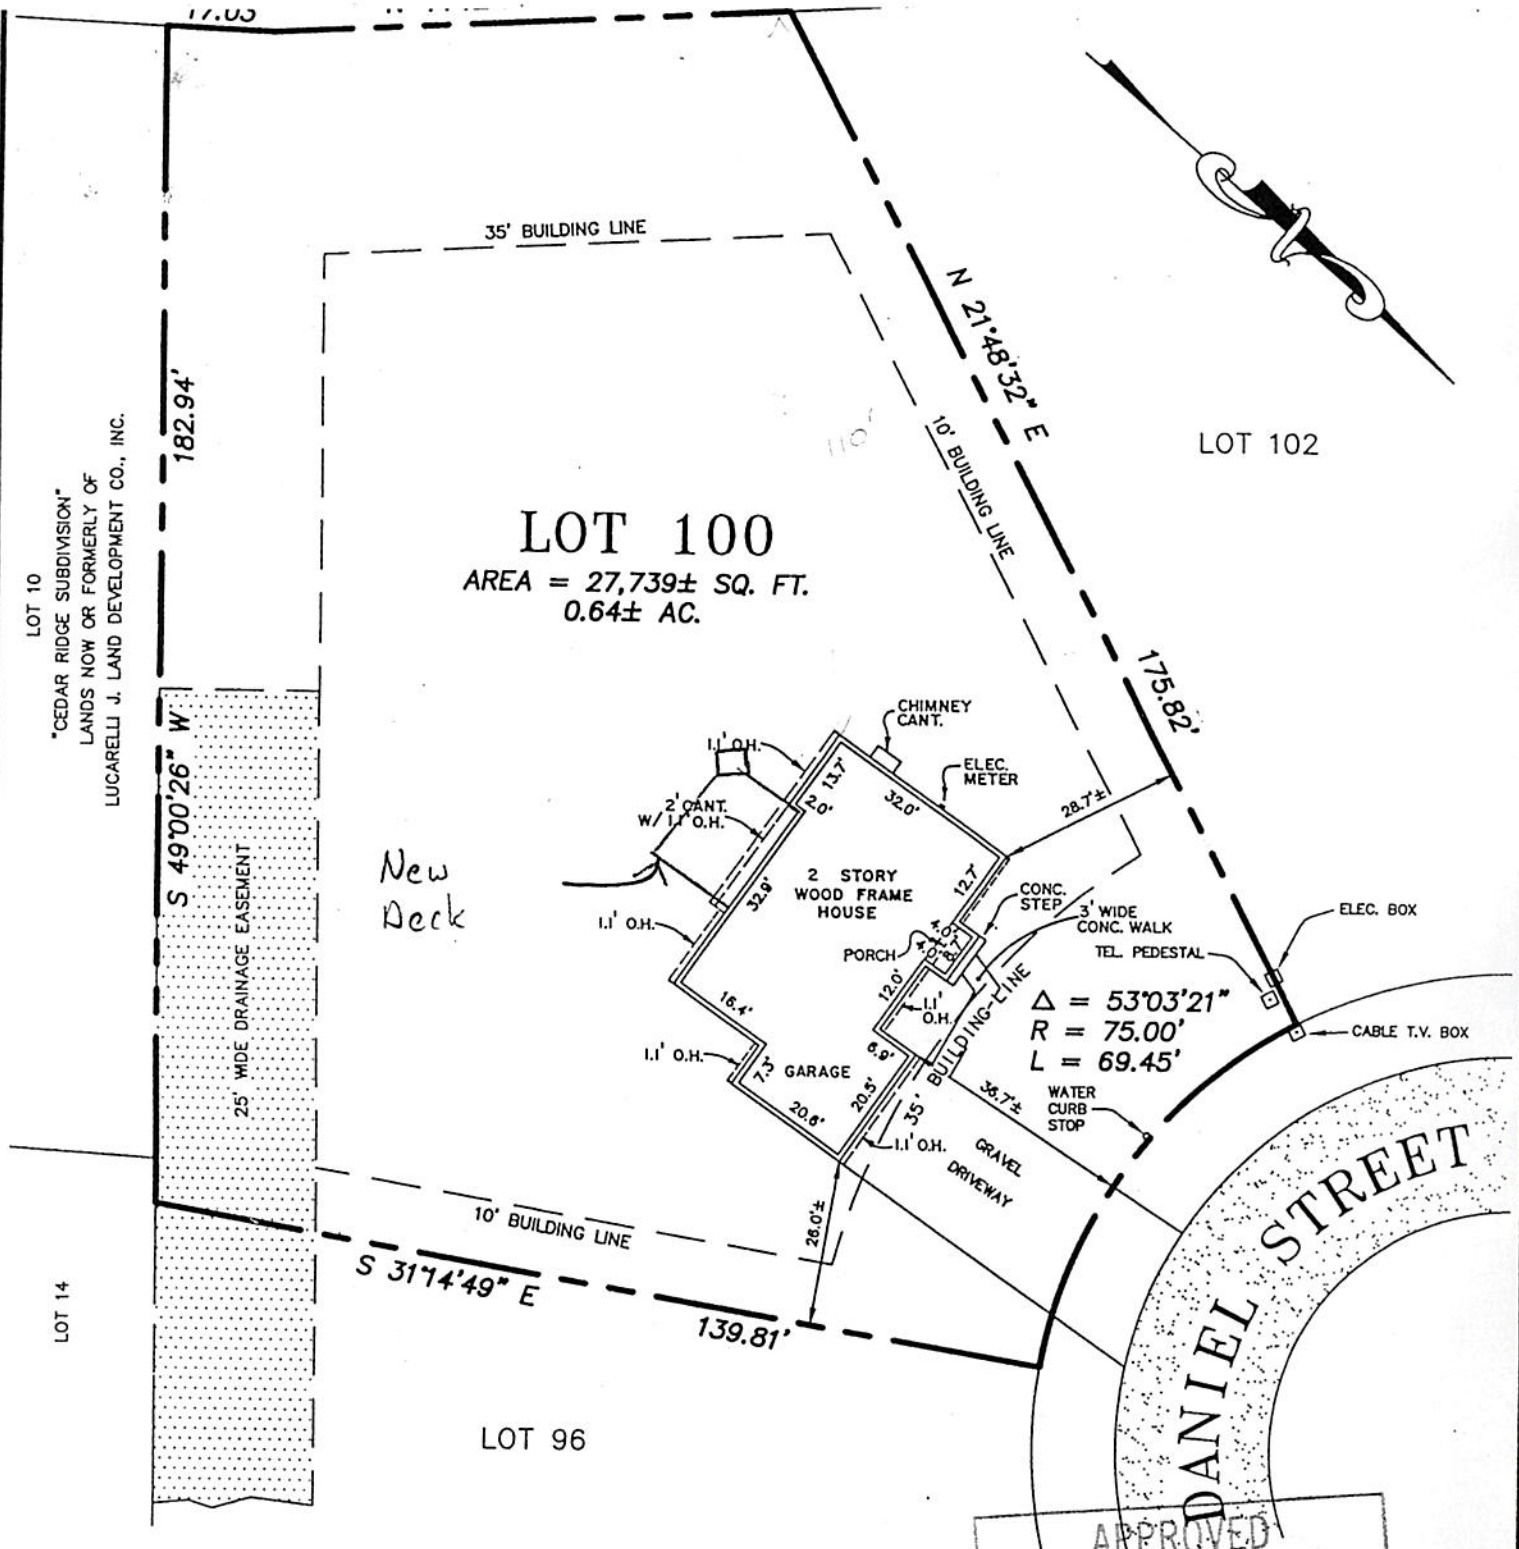

APPROVED
APR 27
BUILDING DEPARTMENT
TOWN OF BETHLEHEM

CERTIFIED TO:

CHRISTOPHER FETTING
HOMESTEAD FUNDING CORP.
ITS SUCCESSORS AND/OR ASSIGNS
FIRST AMERICAN TITLE INSURANCE
COMPANY OF NEW YORK

MAP REFERENCE:

1.) MAP ENTITLED, "FISHER HOLLOW", DATED AUGUST, 1995, LAST REVISED SEPTEMBER 4, 1996, PREPARED BY RUST ENVIRONMENT & INFRASTRUCTURE AND THE STANDARD ENGINEERING CORPORATION AND FILED IN THE ALBANY COUNTY CLERK'S OFFICE ON OCTOBER 4, 1996 AS MAP NO. 10343 IN DRAWER 172.

David H. Bogardus 11/18/97

DAVID H. BOGARDUS, P.L.S. 49,380 DATE

DATE	RECORD OF WORK	DRN	APPR
9/18/97	PROPOSED HOUSE ADDED.	DEA	DEA
10/8/97	FOUNDATION LOCATION.	DEA	DEA
11/4/97	FINAL SURVEY & CERT. ADDED	MRH	

TOWN OF: BETHLEHEM

COUNTY OF: ALBANY, N.Y.

SCALE: 1 INCH = 30 FEET

LOT 100 ~ DANIEL STREET
FISHER HOLLOW